



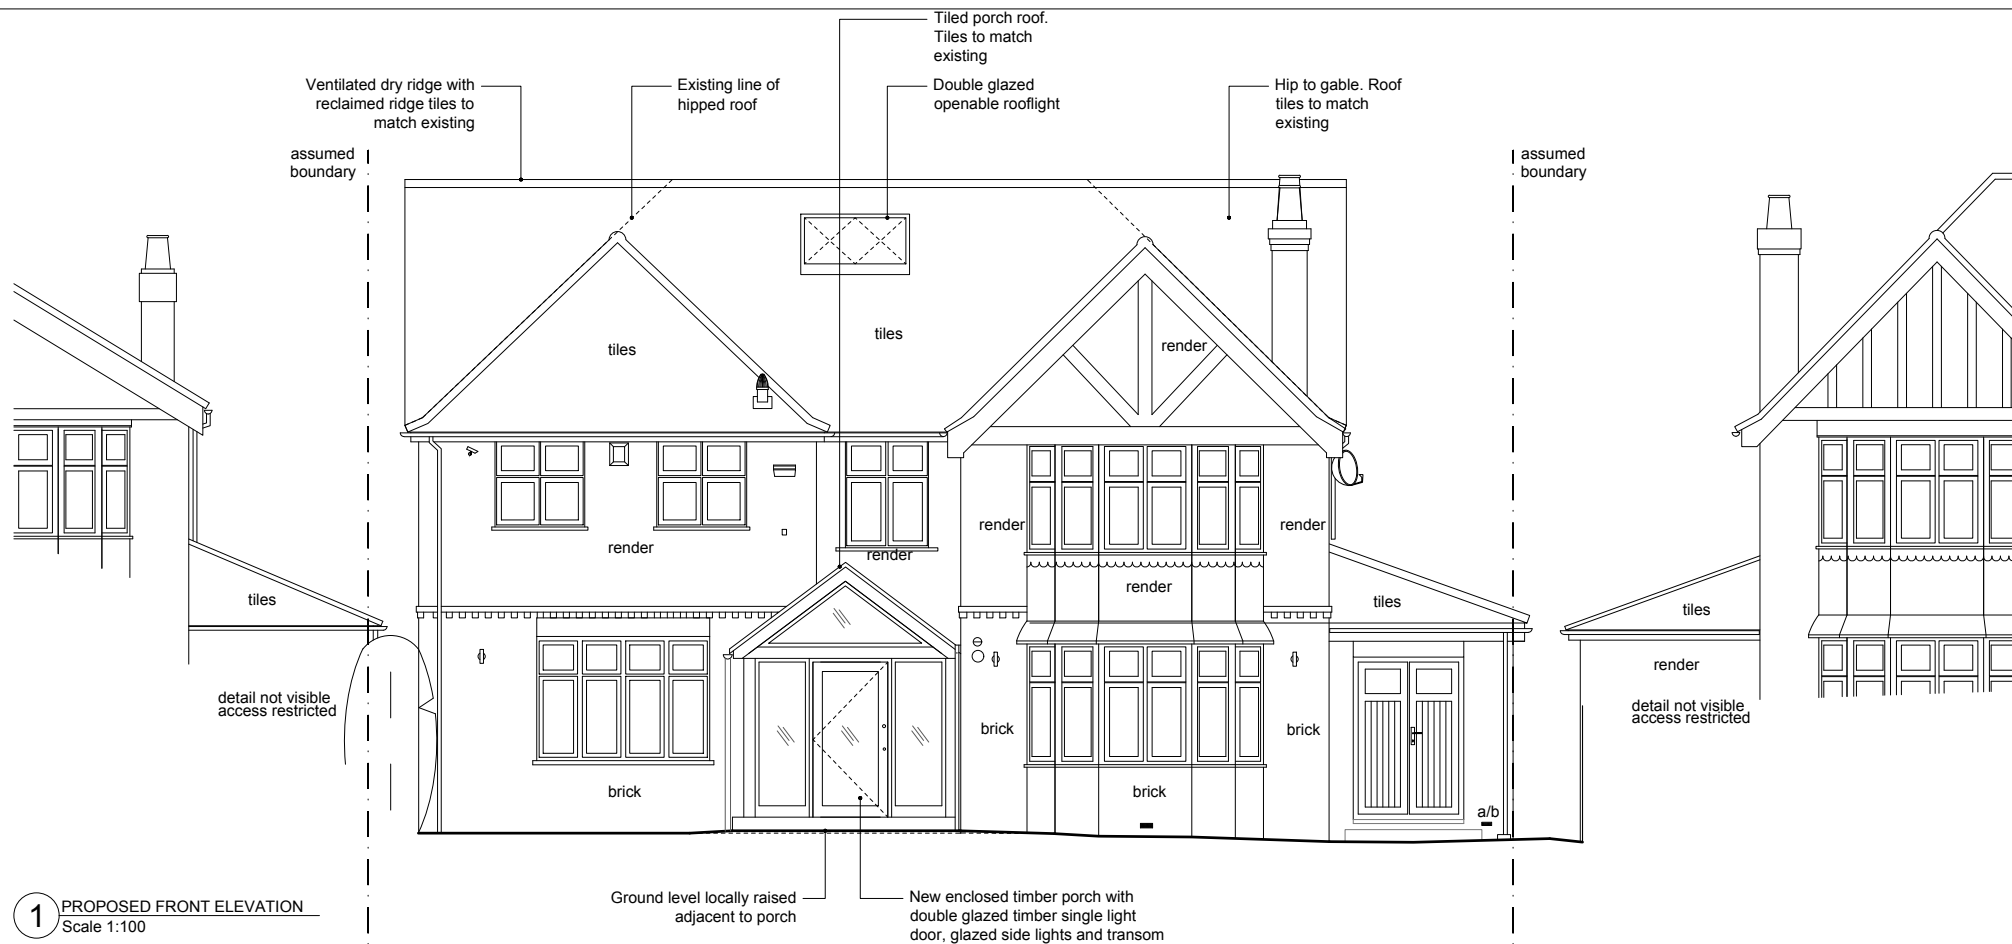

1 PROPOSED FRONT ELEVATION
Scale 1:100

Datum 98.00m

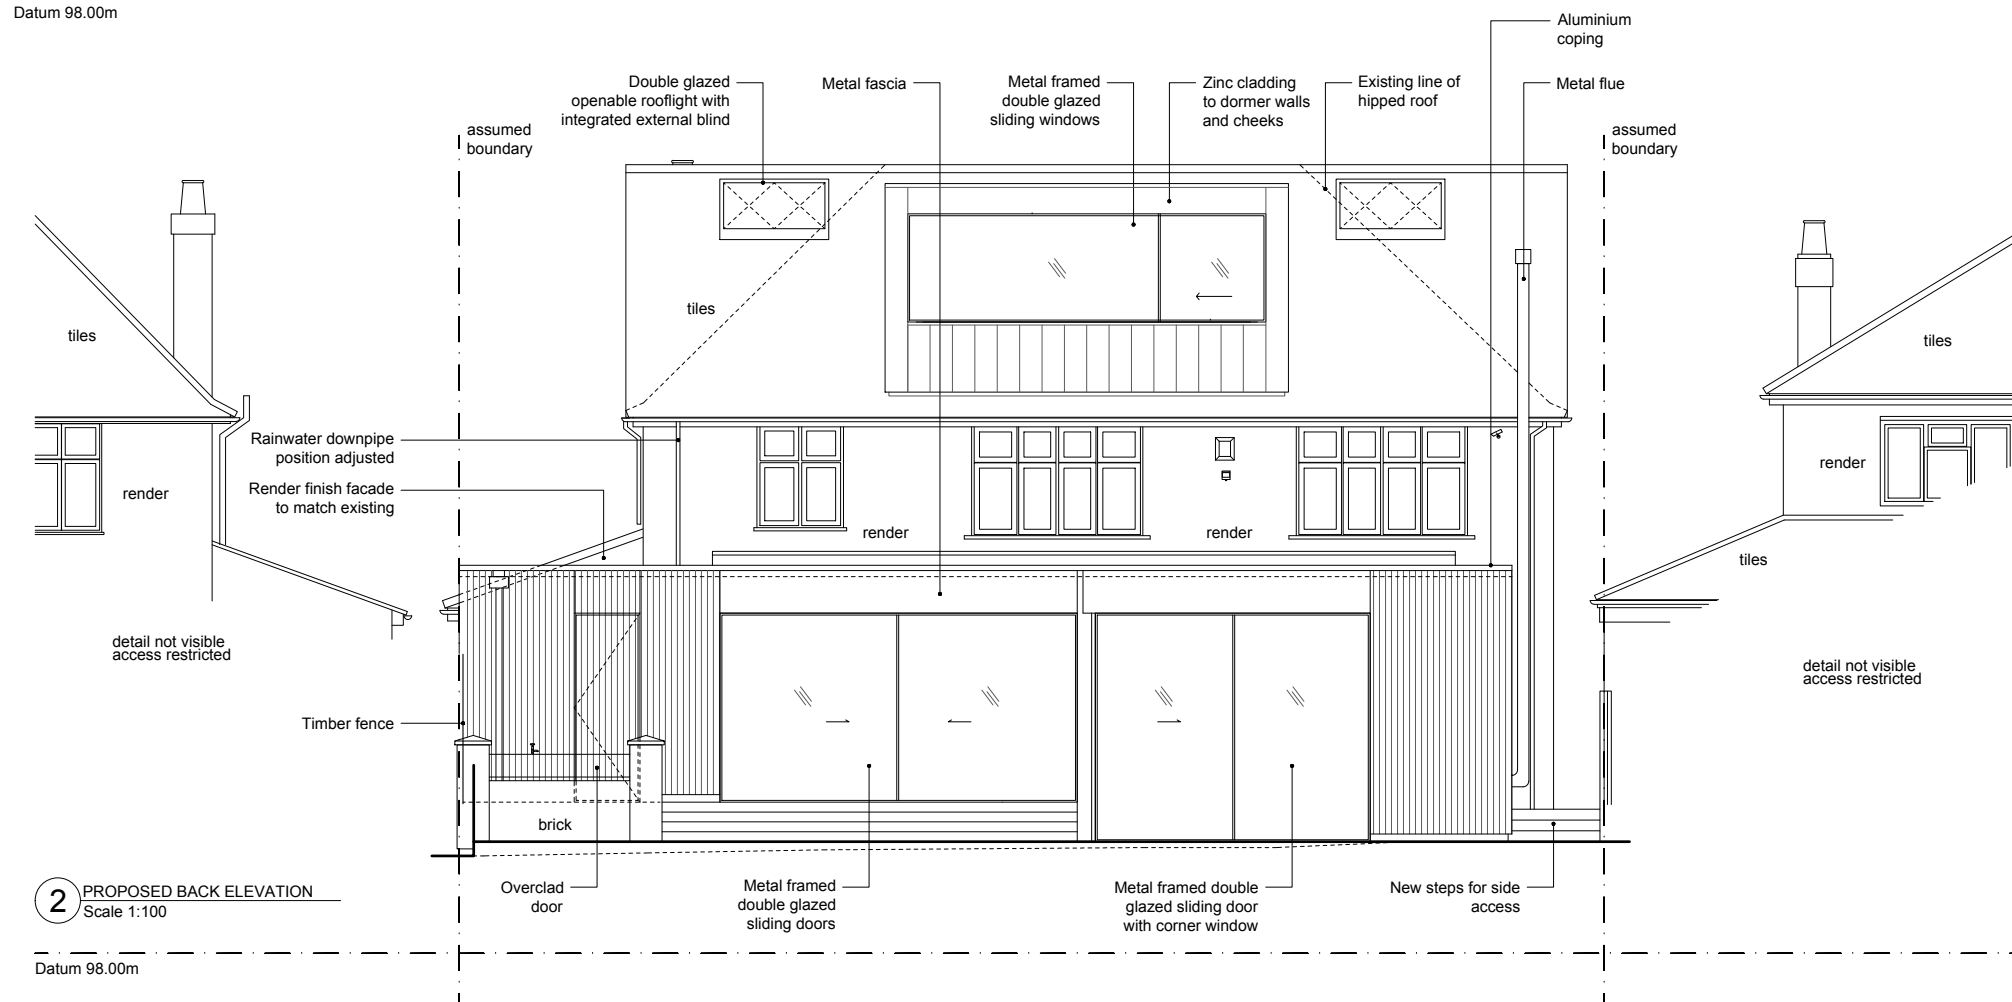

2 PROPOSED BACK ELEVATION
Scale 1:100

Datum 98.00m

TYPE

This drawing is prepared solely for design and planning submission purposes. It is not intended or suitable for either Building Regulations or Construction purposes and should not be used for such.

contact@typestudio.co.uk

0 0.5 1 2 3 4 5
Scale 1:100

Revision Date Description
- 16/11/23 ISSUED FOR PLANNING - NOT FOR CONSTRUCTION

Drawn Checked
OR SN

Project
73 Kingsway, SO53 1FH

Drawing Number
102.200

Rev.
-

Drawing Title
Proposed Front & Back Elevations

Status
Planning

Scale
1:100@A3