


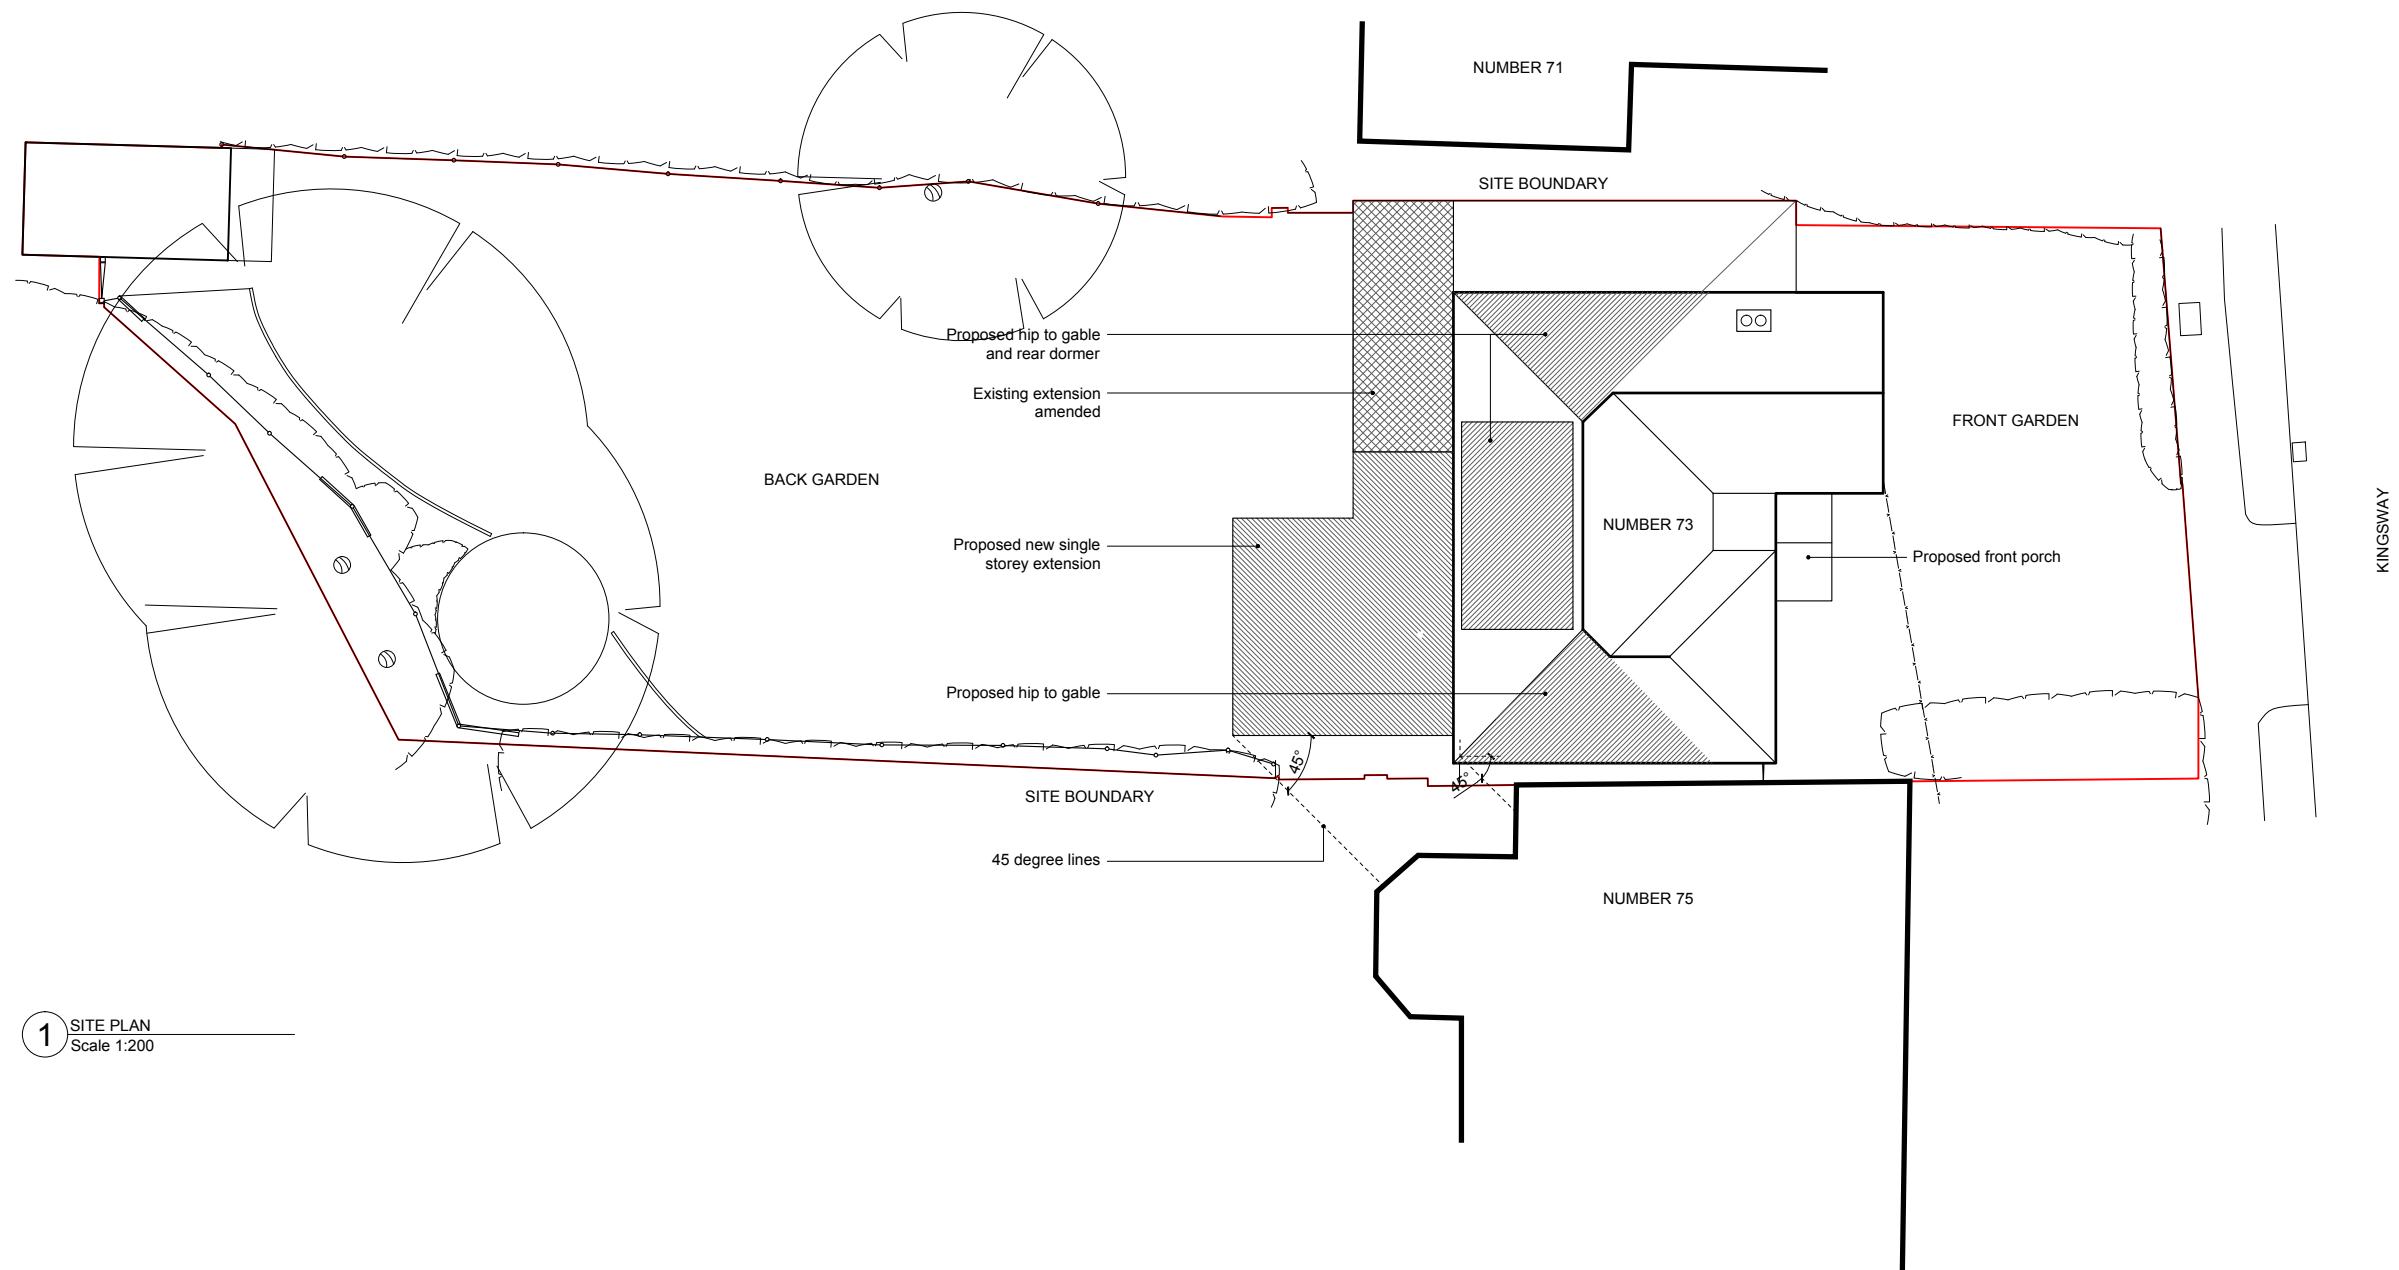

1 SITE PLAN
Scale 1:200

TYPE

This drawing is prepared solely for design and planning submission purposes. It is not intended or suitable for either Building Regulations or Construction purposes and should not be used for such.

0 1 2 4 6 8 10
Scale 1:200

Revision	Date	Description
-	16/11/23	ISSUED FOR PLANNING - NOT FOR CONSTRUCTION

Drawn	Checked
OR	SN



Project 73 Kingsway, SO53 1FH
Drawing Title Site Plan

Drawing Number 102.020
Status Planning

Rev. -
Scale 1:200@A3