


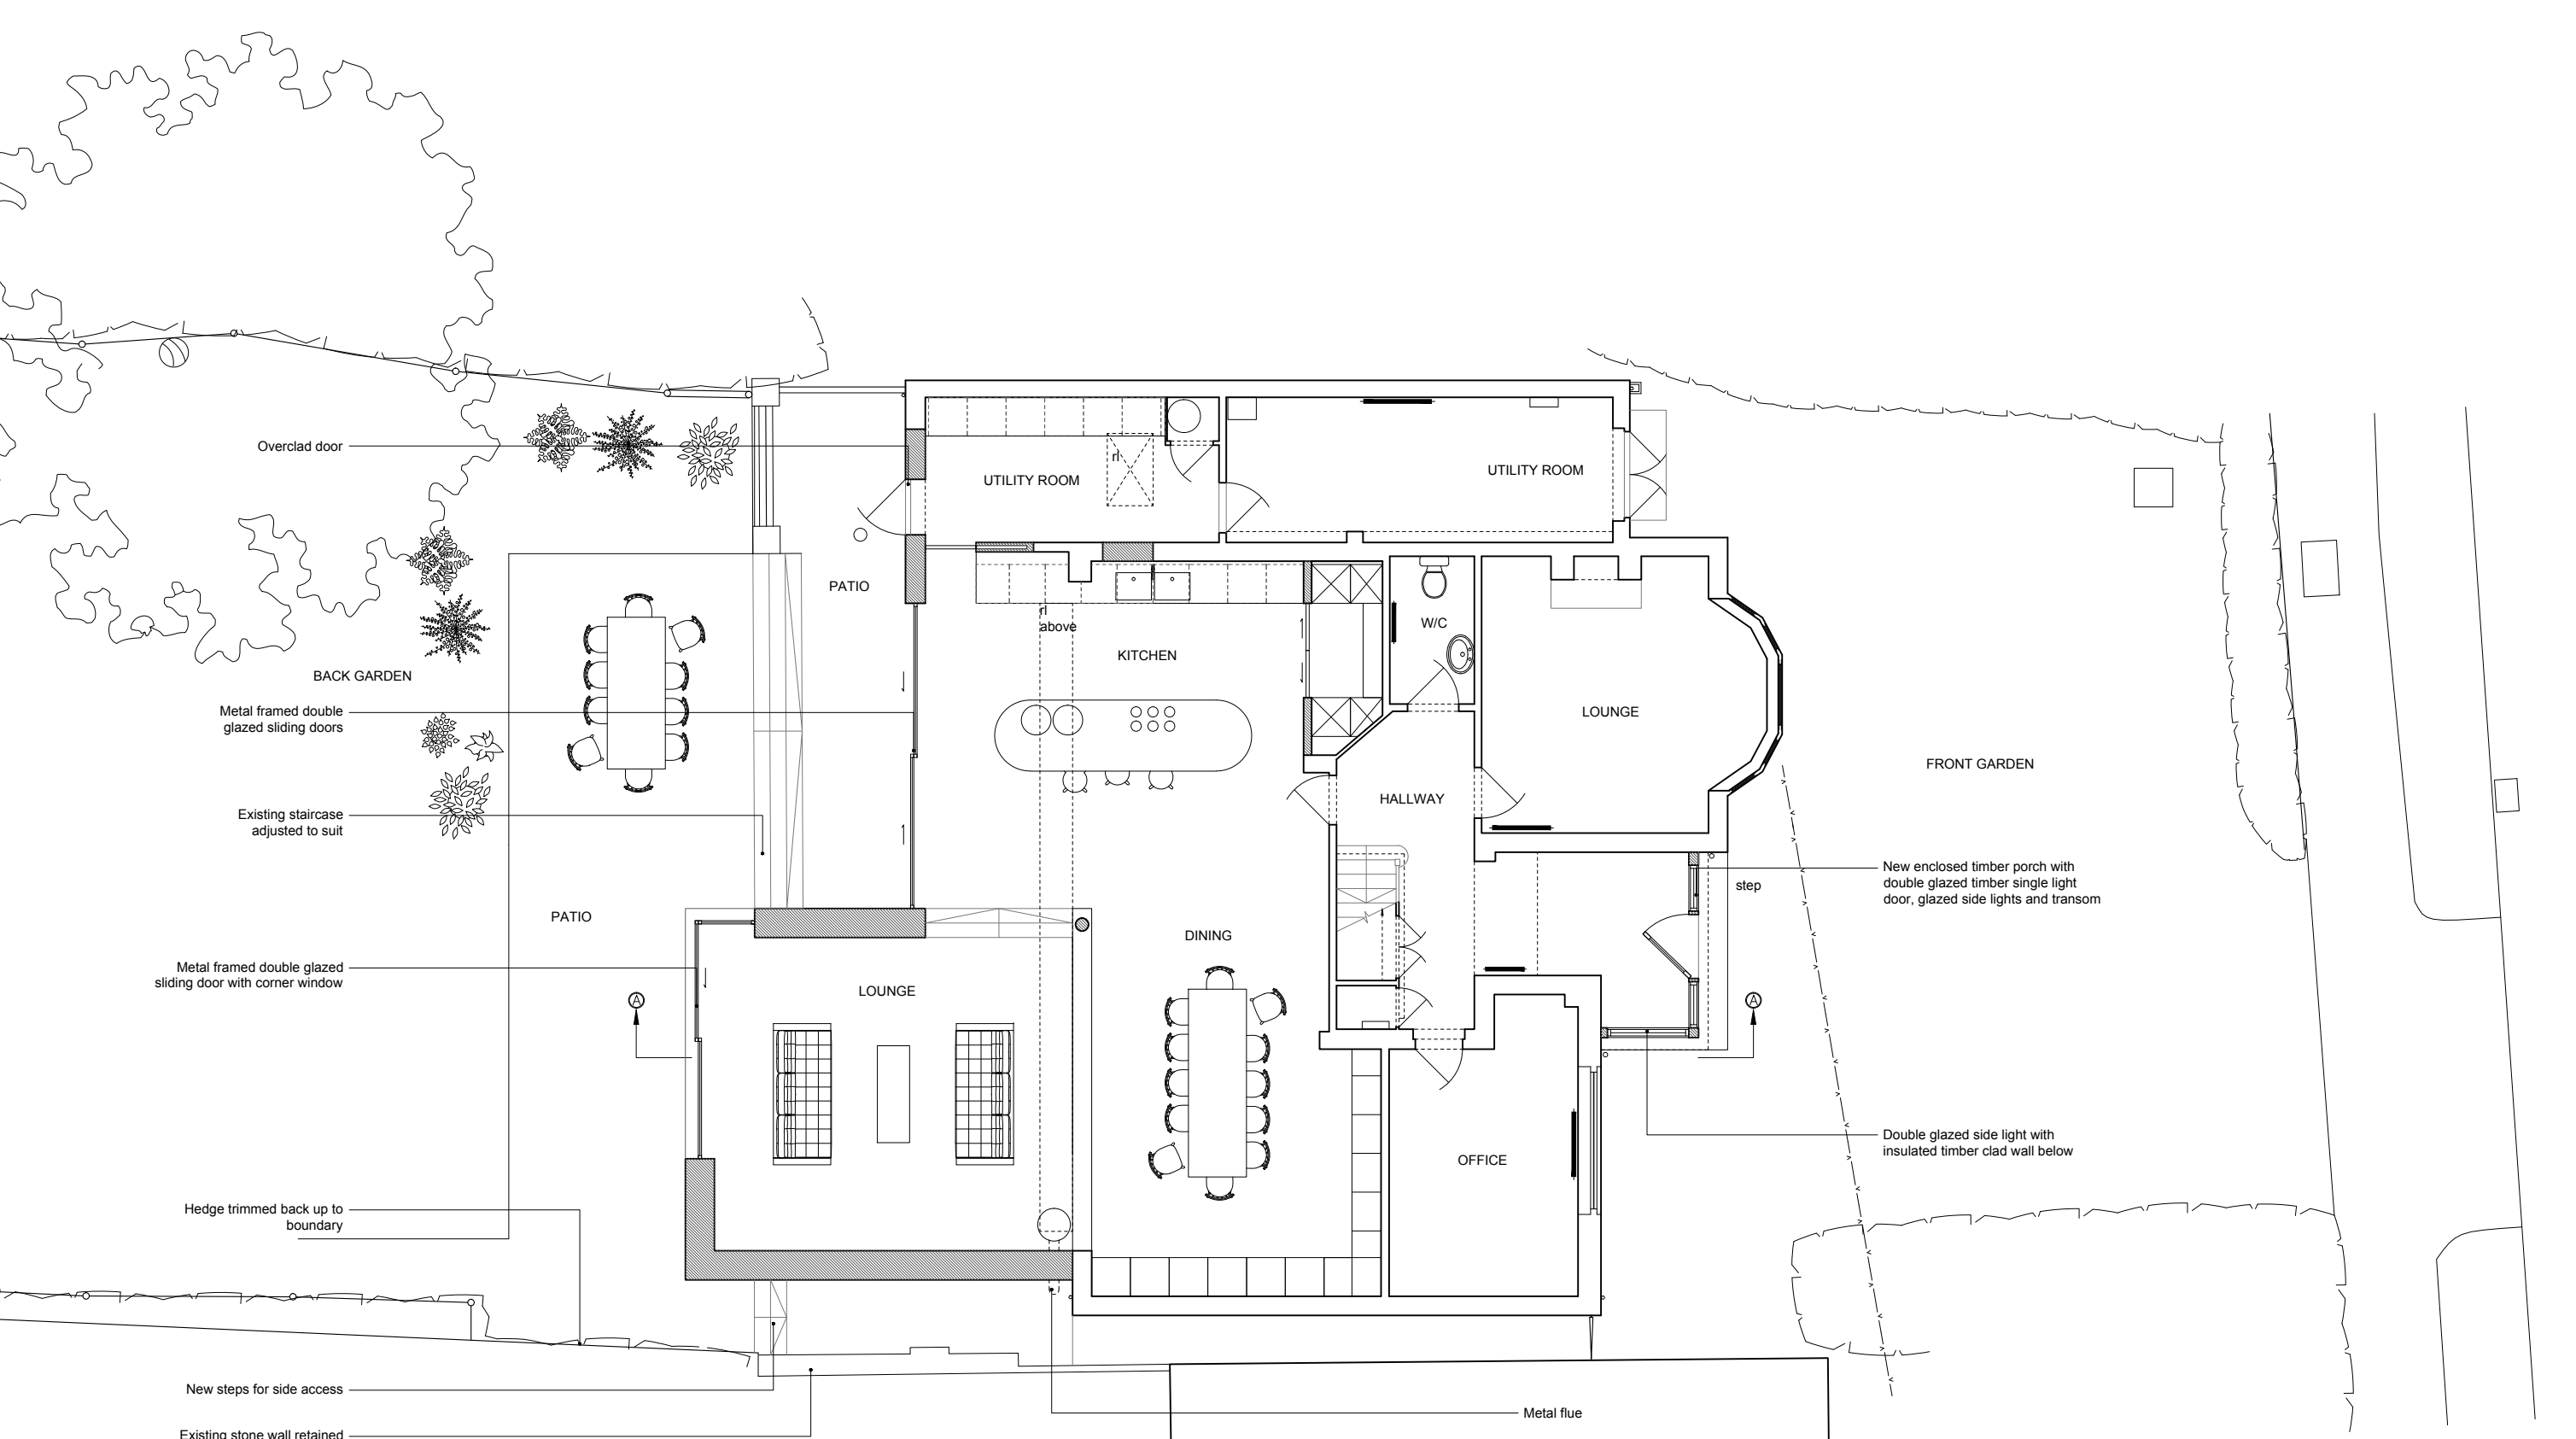

1 PROPOSED GROUND FLOOR PLAN
Scale 1:100

Key
New construction