

PROPOSED MATERIALS:

WALLS	-	01	WHITE RENDER
ROOF	-	02	ROOFING FELT
FRONT & PATIO DOORS	-	03	GREY UPVC DOUBLE GLAZED
WINDOWS	-	04	GREY UPVC DOUBLE GLAZED
PARAPET COPING	-	05	WHITE METALLIC COPING (BY DALES)
OBSURED GLAZING	-	06	FROSTED GLASS
GUTTERS & DOWNPIPES	-	07	WHITE UPVC
GARAGE DOOR	-	08	BLUE POWDERCOATED STEEL (ROLLER)
GARDEN GATES	-	09	TREATED TIMBER PAINTED GREY
PERGOLA FRAME & LOUVERS	-	10	WHITE POWDER COATED STEEL FRAME

NO.20
PARAPET @ 10.39m
above OS DATUM

PARAPET @ 8.24m
above OS DATUM

PARAPET @
7.86m above
OS DATUM

1.2m & 2.0 -
2.25m
WHITE
RENDERED
WALLS

CROWSPORT
ESTATE


BUFF BLOCK PAVED CAR PARKING AREA



© STRINGENT COPYRIGHT
This drawing has been produced for:
Mr & Mrs T Kilby
and prepared for submission as part of any statutory
Applications. It is not intended for use by any other
person or for any other building project or purpose
without prior permission from Toldfield Architects Ltd.

MASS OF
NO.19
CROWSPORT
ESTATE

PROPOSED NORTH-WEST ELEVATION

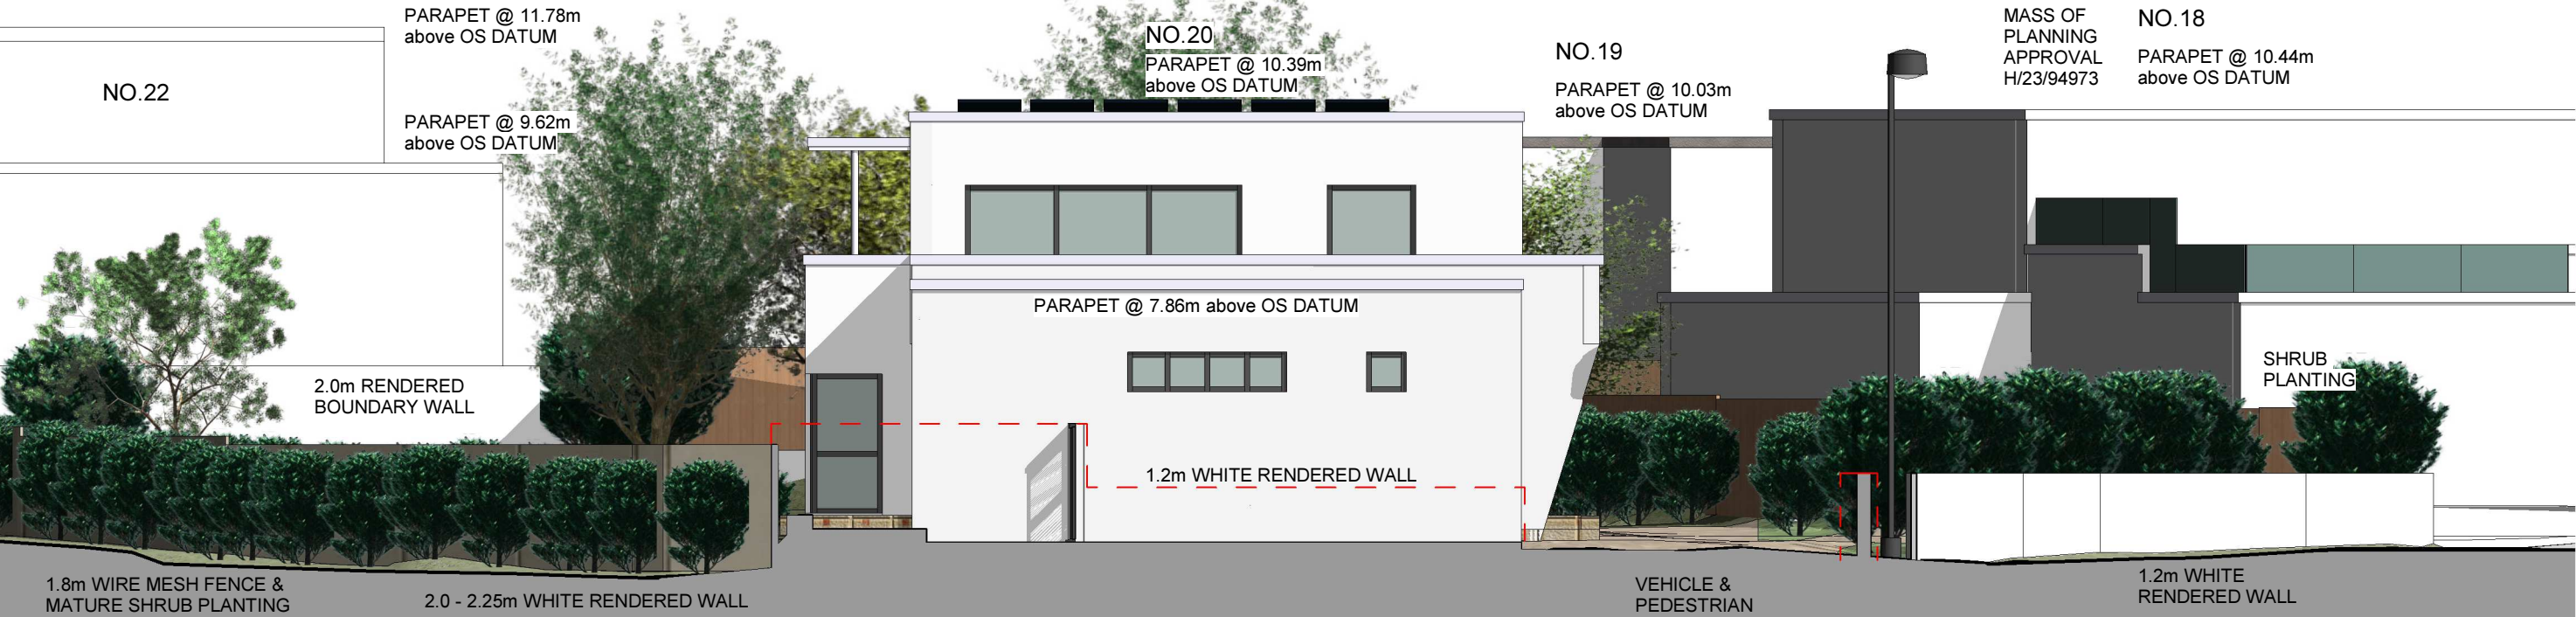


PROPOSED NORTH-EAST ELEVATION TO CROWSPORT ESTATE

PROPOSED NORTH-WEST & NORTH-EAST ELEVATIONS

SCALE 1:100

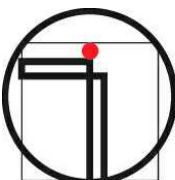

 TOLDFIELD ARCHITECTS	Project Name and Address:		Project Ref:				Origion:	Zone:	Level:	Type:	Role:	Number:	Rev:				
	No.20 Crowsport Estate, Hamble Le Rice, Hamble. Southampton. SO31 4HG		221202				TA	-	-	-E	-A	-	P18	B			
	Client:		Status:														
	Mr & Mrs T Kilby		Householders Planning Application												B	Revised Canopy Post Detail, per Conservation Com.	16/11/2023
															A	Reduced First Floor Mass and Garage Roof Height.	08/11/2023
 Toldfield Architectst Ltd, 5 Freemantle Business Centre, 152 Millbrook Road East, Southampton. SO15 1JR	Tel: 023 80 236165 Email: info@toldfieldarchitects.co.uk adi@toldfieldarchitects.co.uk kourosh@toldfieldarchitects.co.uk Webwww.toldfieldarchitects.co.uk	Drawing Title:		TA Code:		Project Stage:		Sheet @ A1:		Date:		Rev:			Dr:		
		Proposed North-West and North East Elevations		221202		Planning		1 : 100		07/09/23					AP		