



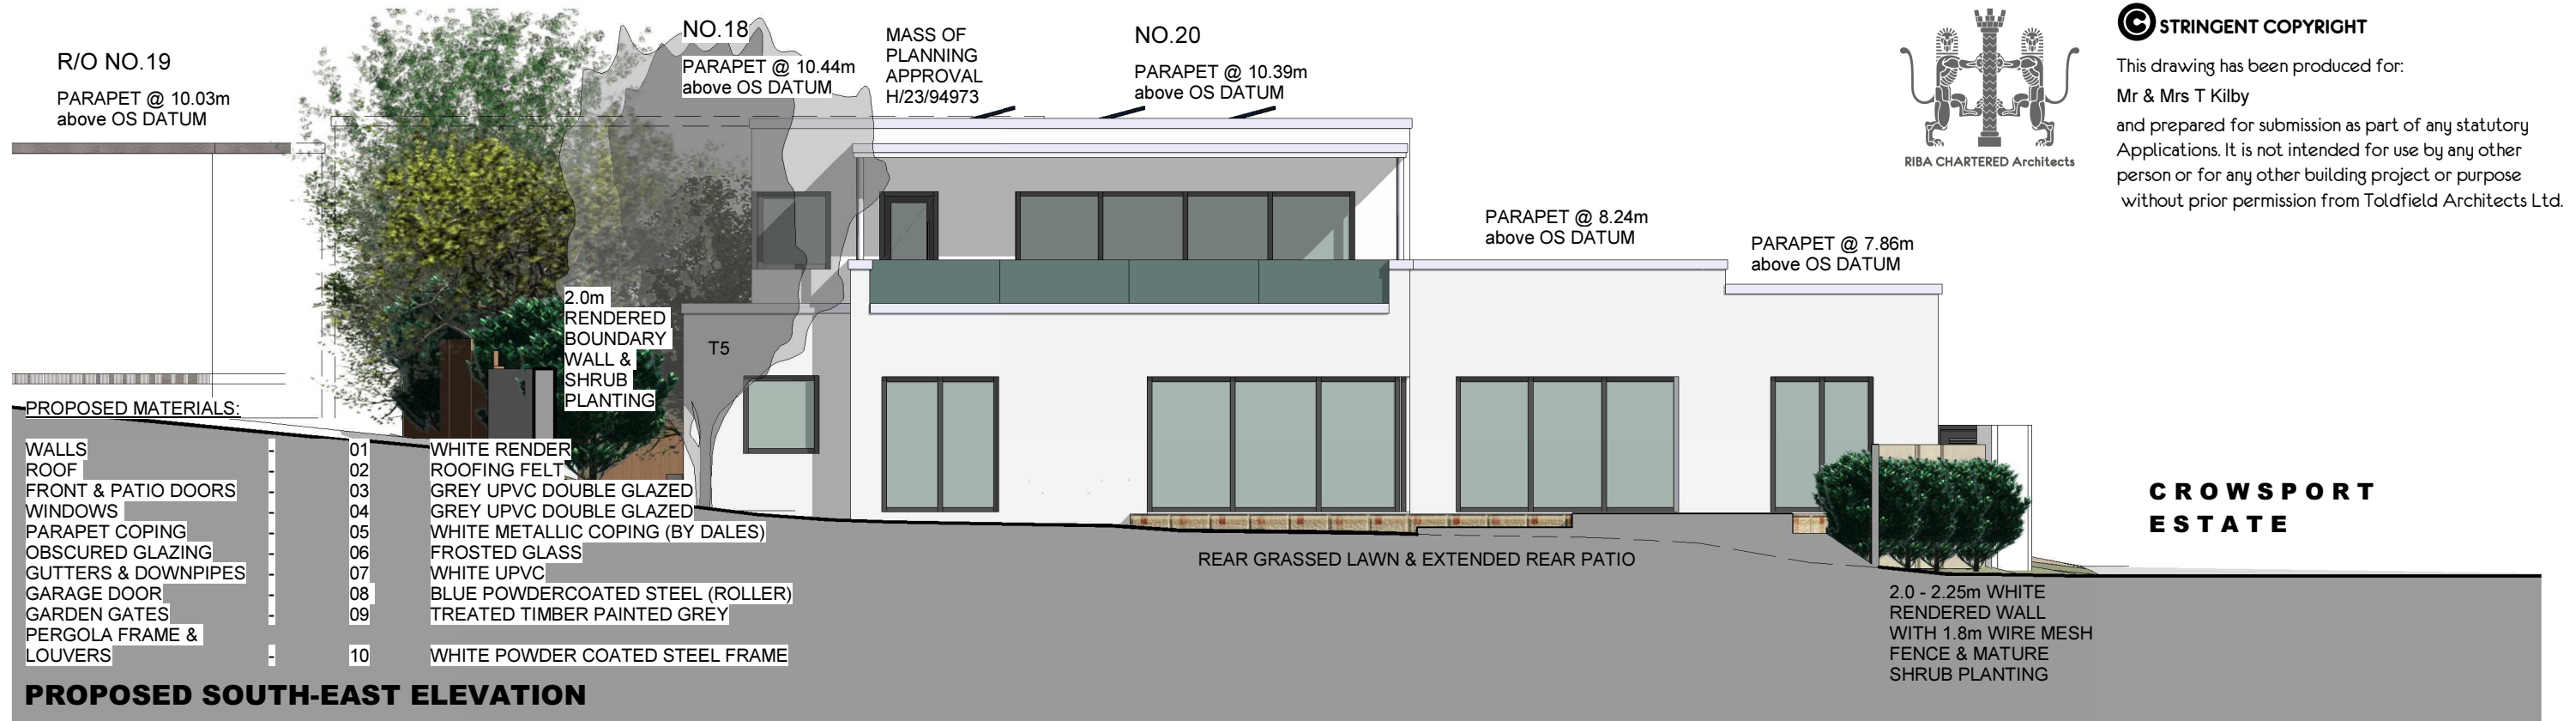

## PROPOSED SOUTH-EAST & SOUTH-WEST ELEVATIONS

SCALE 1:100

 

© Toldfield Architect Ltd,  
5 Freemantle Business Centre,  
152 Millbrook Road East,  
Southampton.  
SO15 1JR

Tel: 023 80 236165  
Email: info@toldfieldarchitects.co.uk  
adi@toldfieldarchitects.co.uk  
kouros@toldfieldarchitects.co.uk  
Webwww.toldfieldarchitects.co.uk

### Project Name and Address:

No.20 Crowsport Estate, Hamble Le Rice, Hamble.  
Southampton. SO31 4HG

### Client:

Mr & Mrs T Kilby

### Drawing Title:

Proposed South-East and South-West Elevations

### Project Ref: Origen: Zone: Level: Type: Role: Number: Rev:

221202 TA - - -E -A - P19 B

### Status:

Householders Planning Application

### TA Code:

221202

### Project Stage:

Planning

### Sheet @ A1:

1 : 100

### Date:

07/09/23

### Rev:

AP

B Revised Canopy Post Detail, per Conservation Com. 16/11/2023

A Reduced First Floor Mass and Garage Roof Height. 08/11/2023