
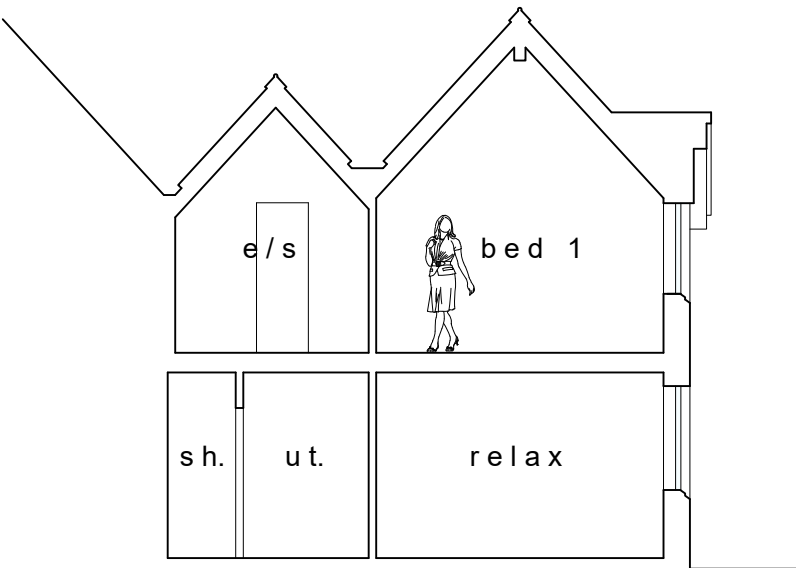
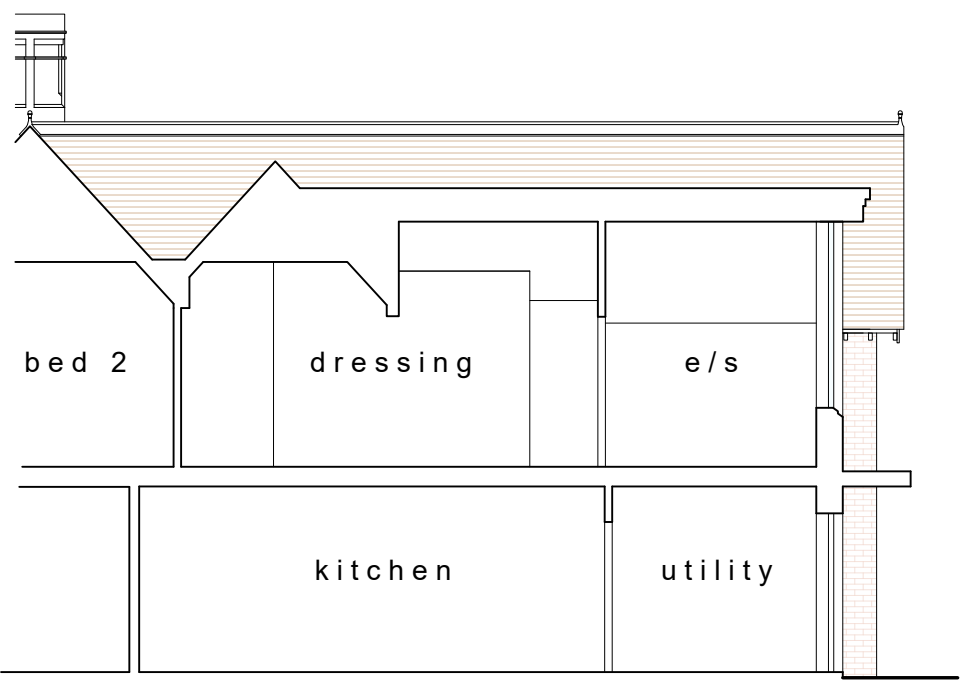





Proposed Elevations scale 1:100

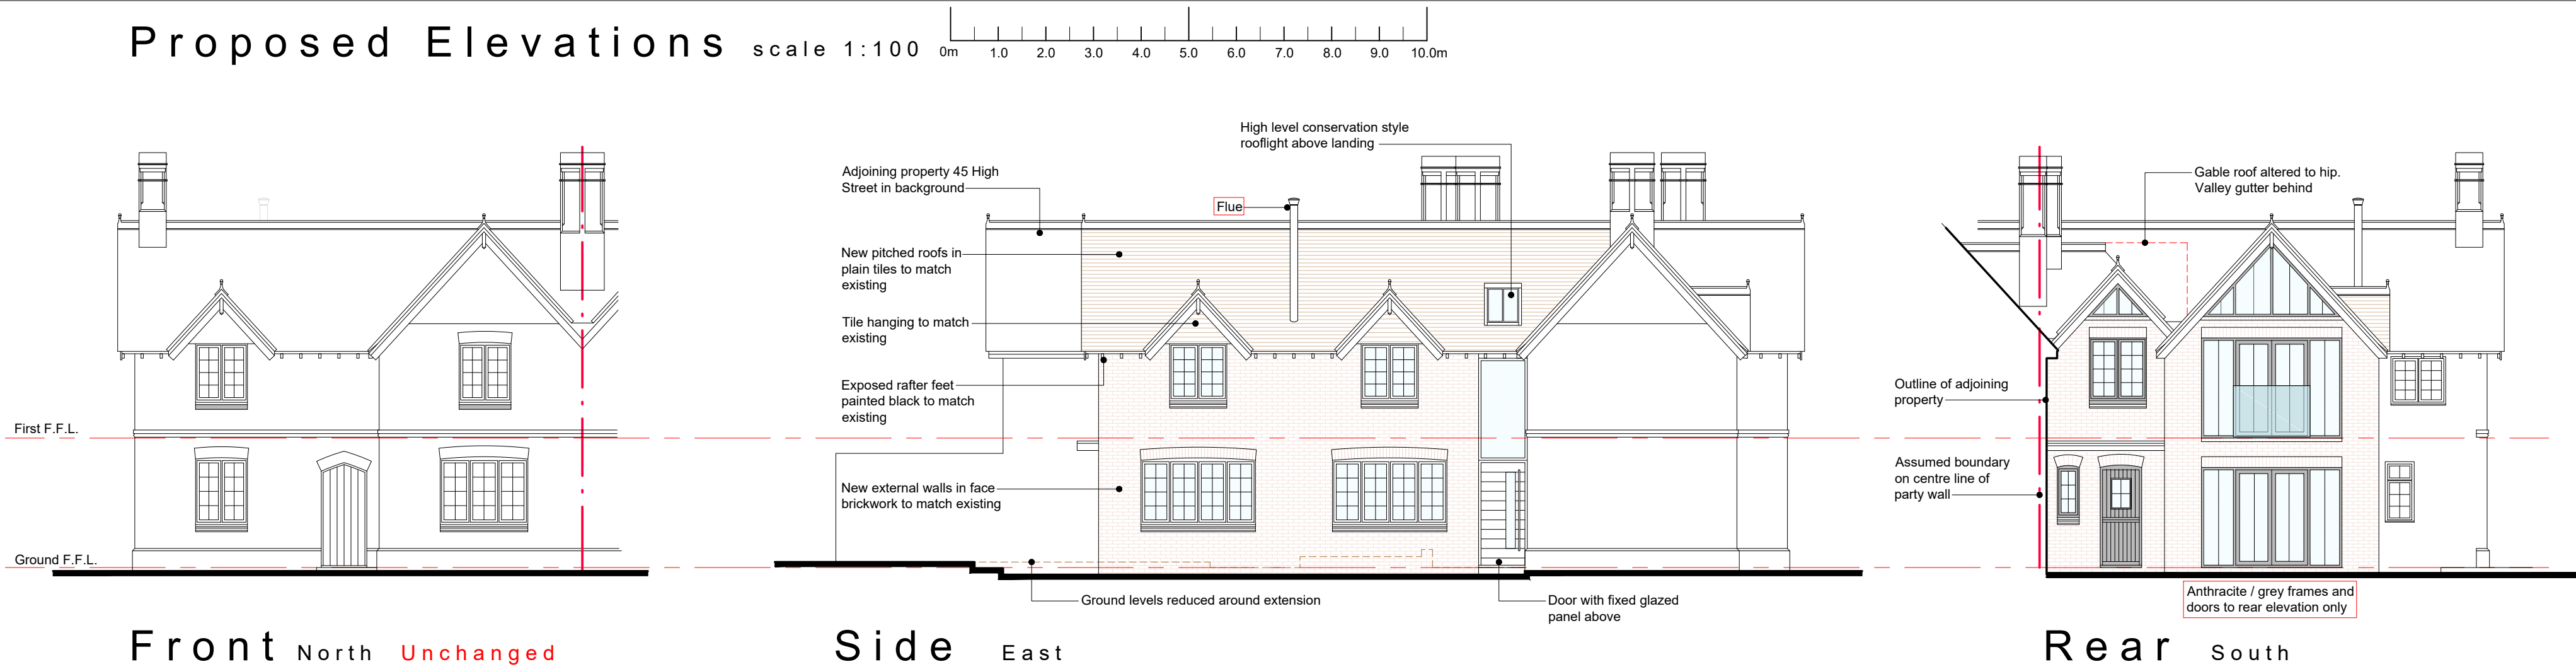

Section C-C


Section B-B

General Notes:
This drawing is the copyright of N & J Design Limited and may not be copied in whole or in part without prior permission.
It is the clients/developers responsibility to ensure all relevant approvals are in place and conditions satisfied prior to commencement of works, including, but not limited to:
The Party Wall etc Act 1996
Local Authority Planning Consent
Highways (Road opening permit)
Local Water Authority
Building Regulations (Local Authority, NHBC etc)
Environment Agency

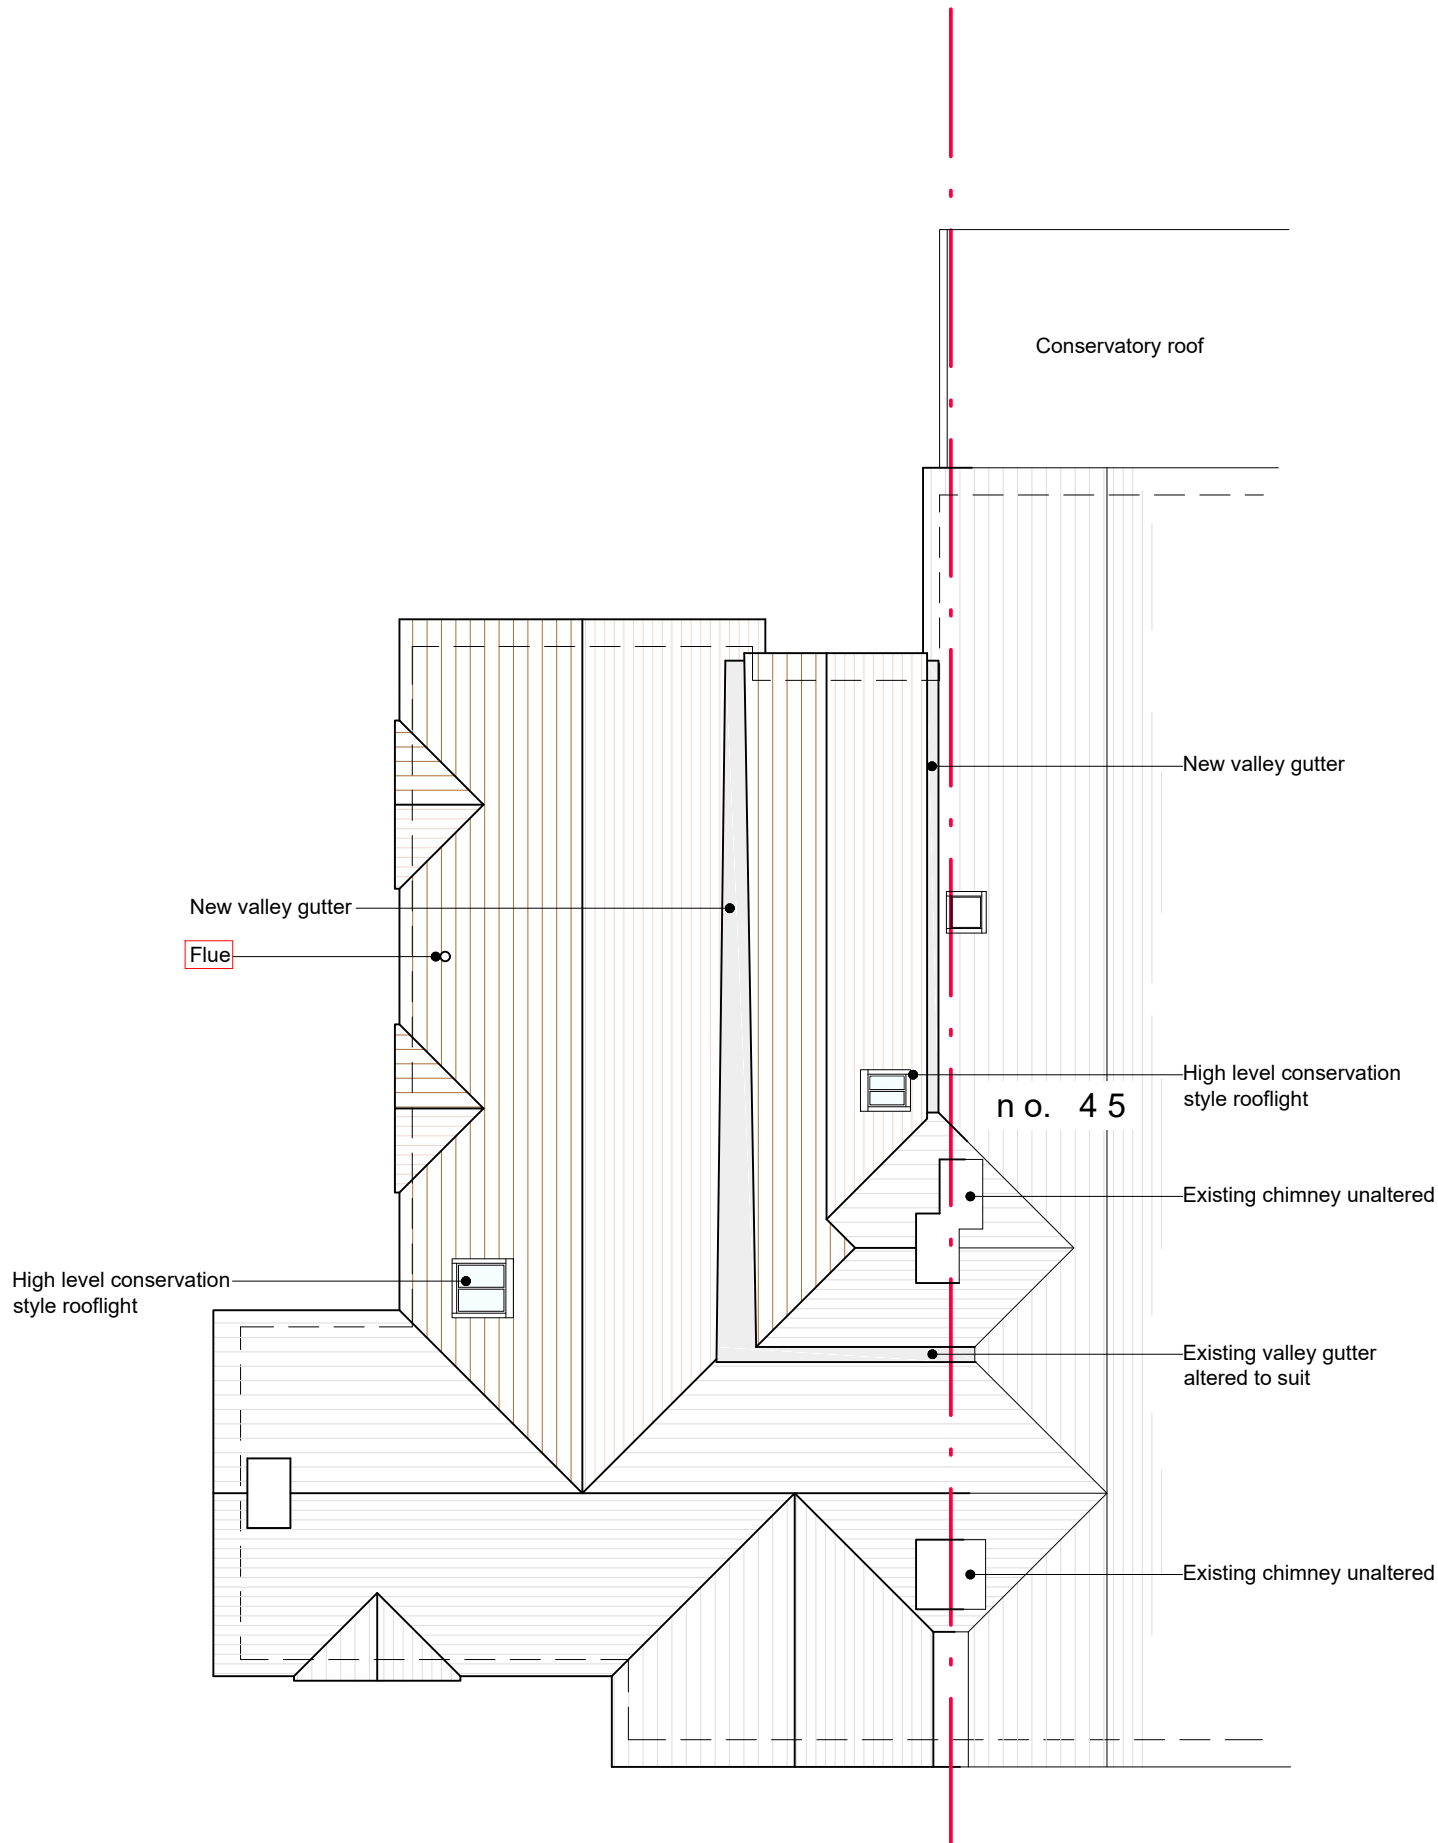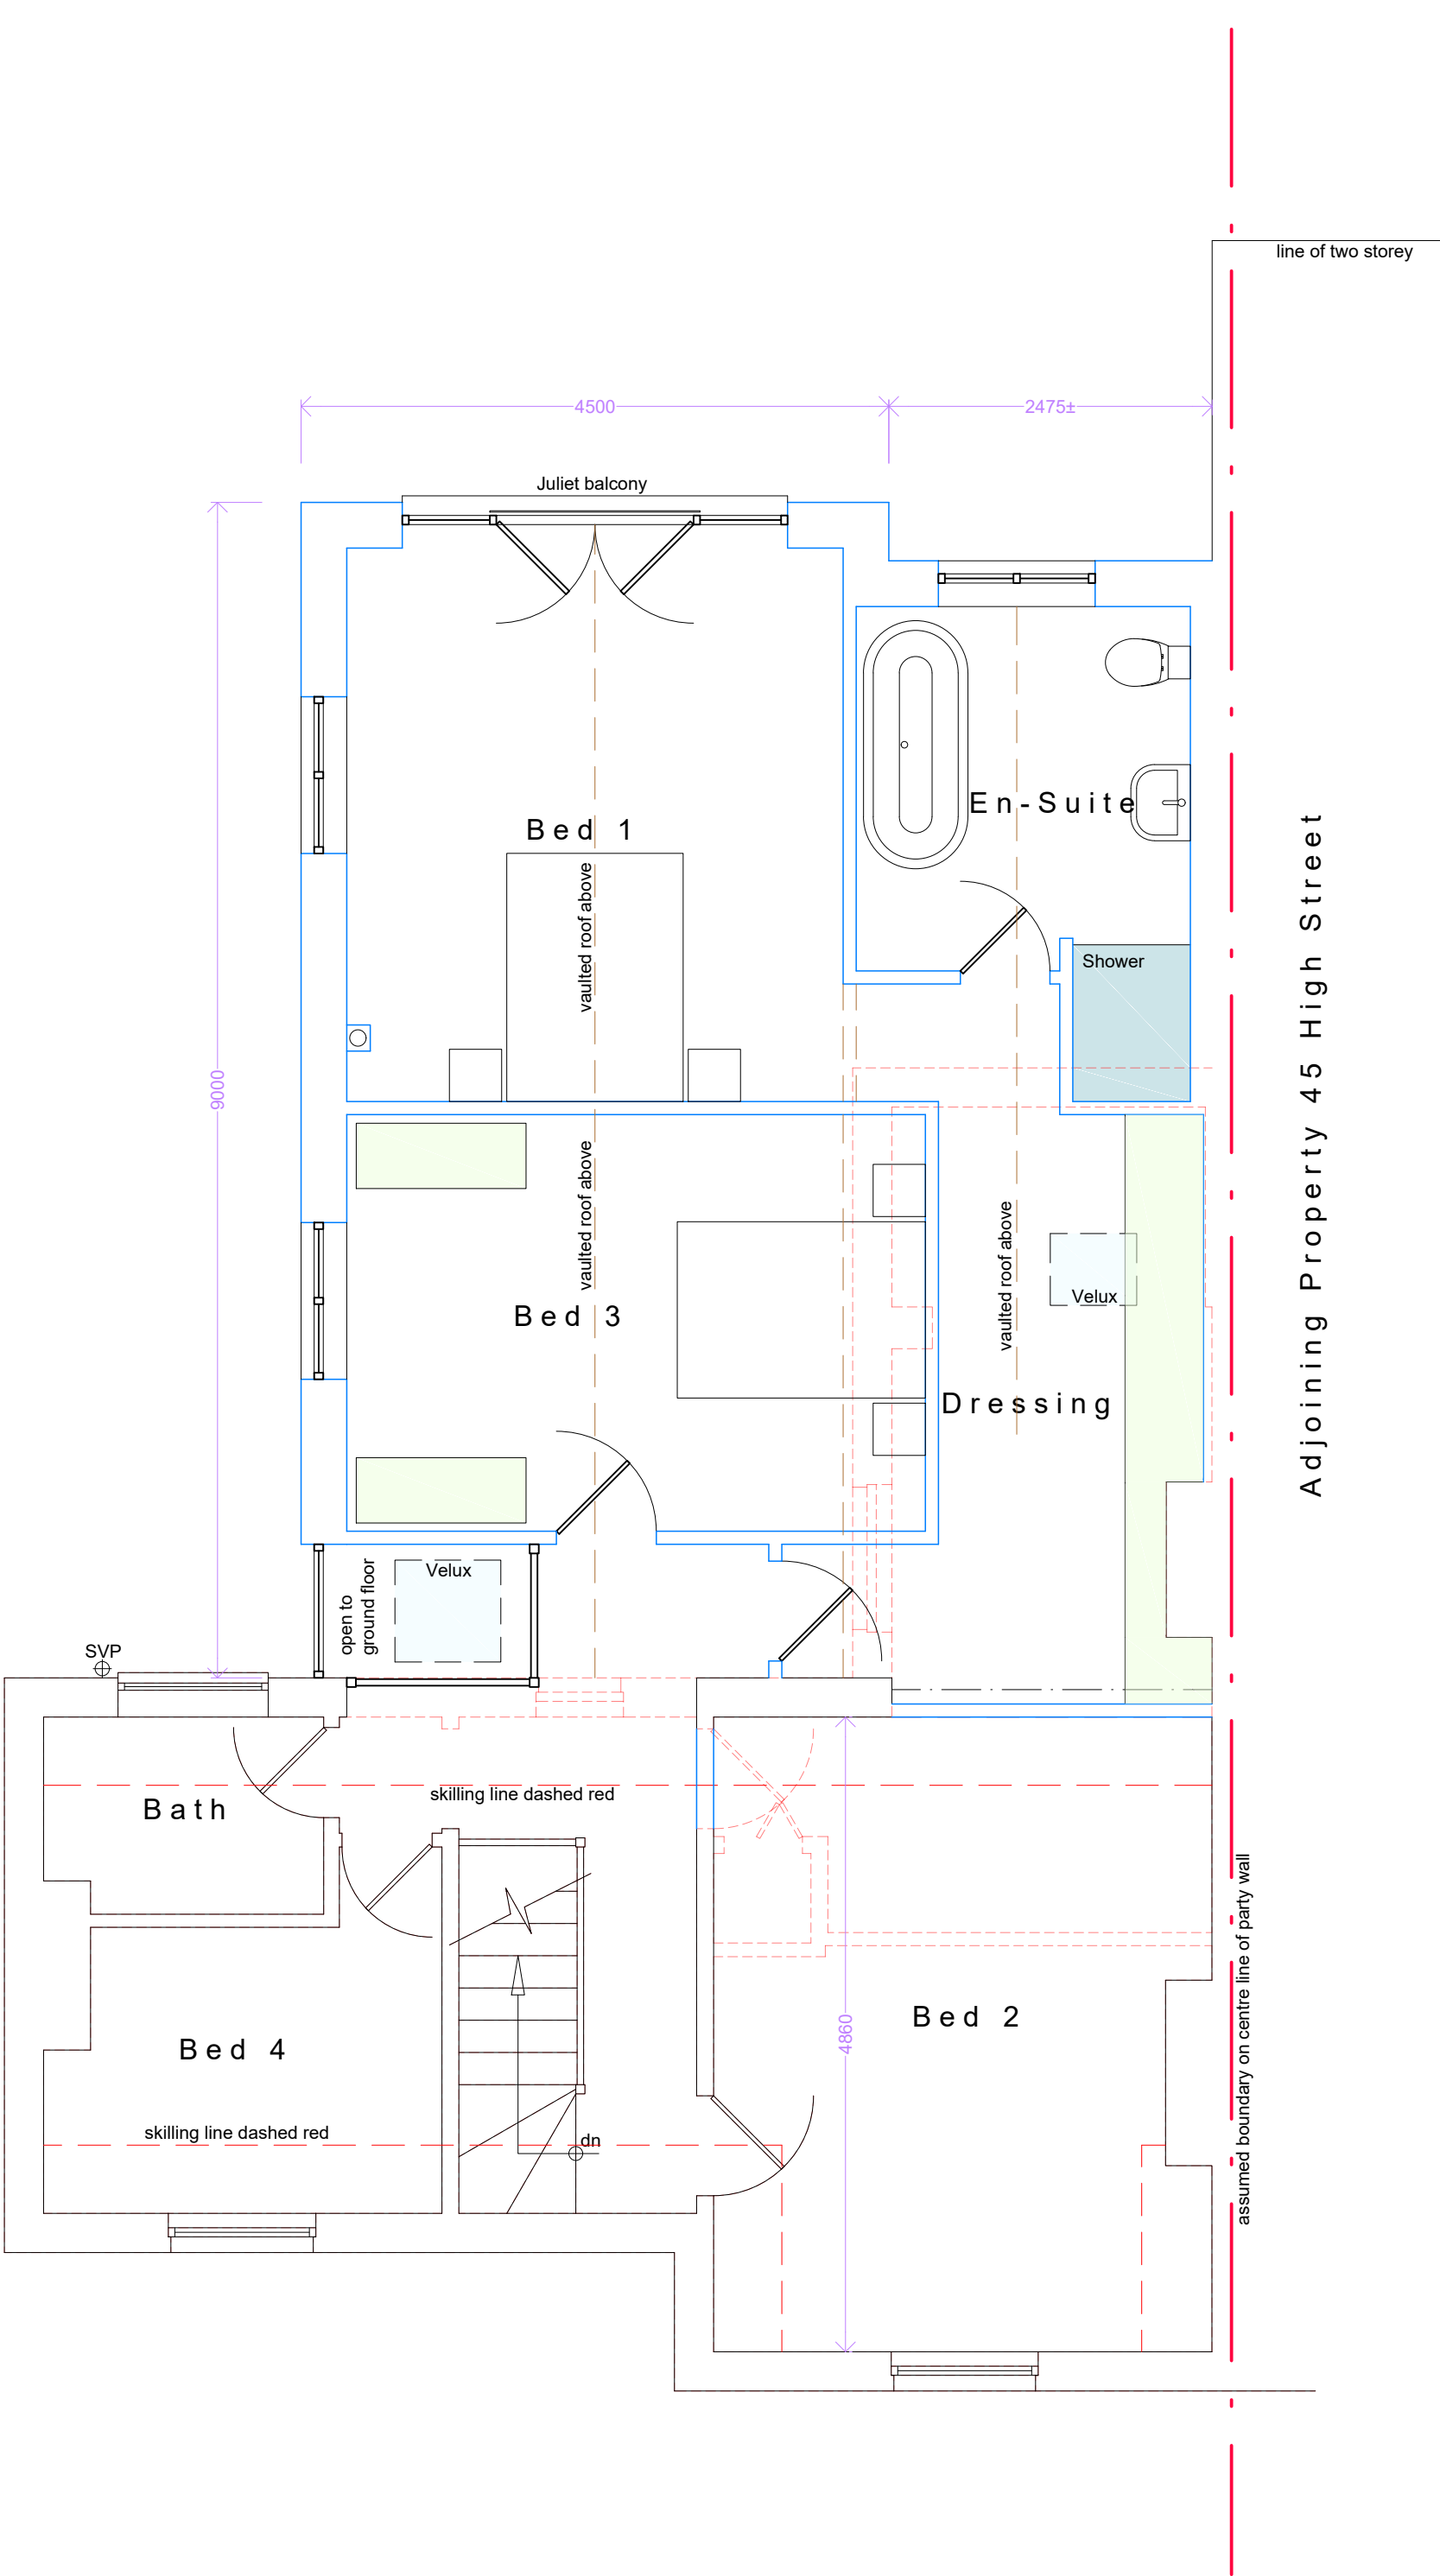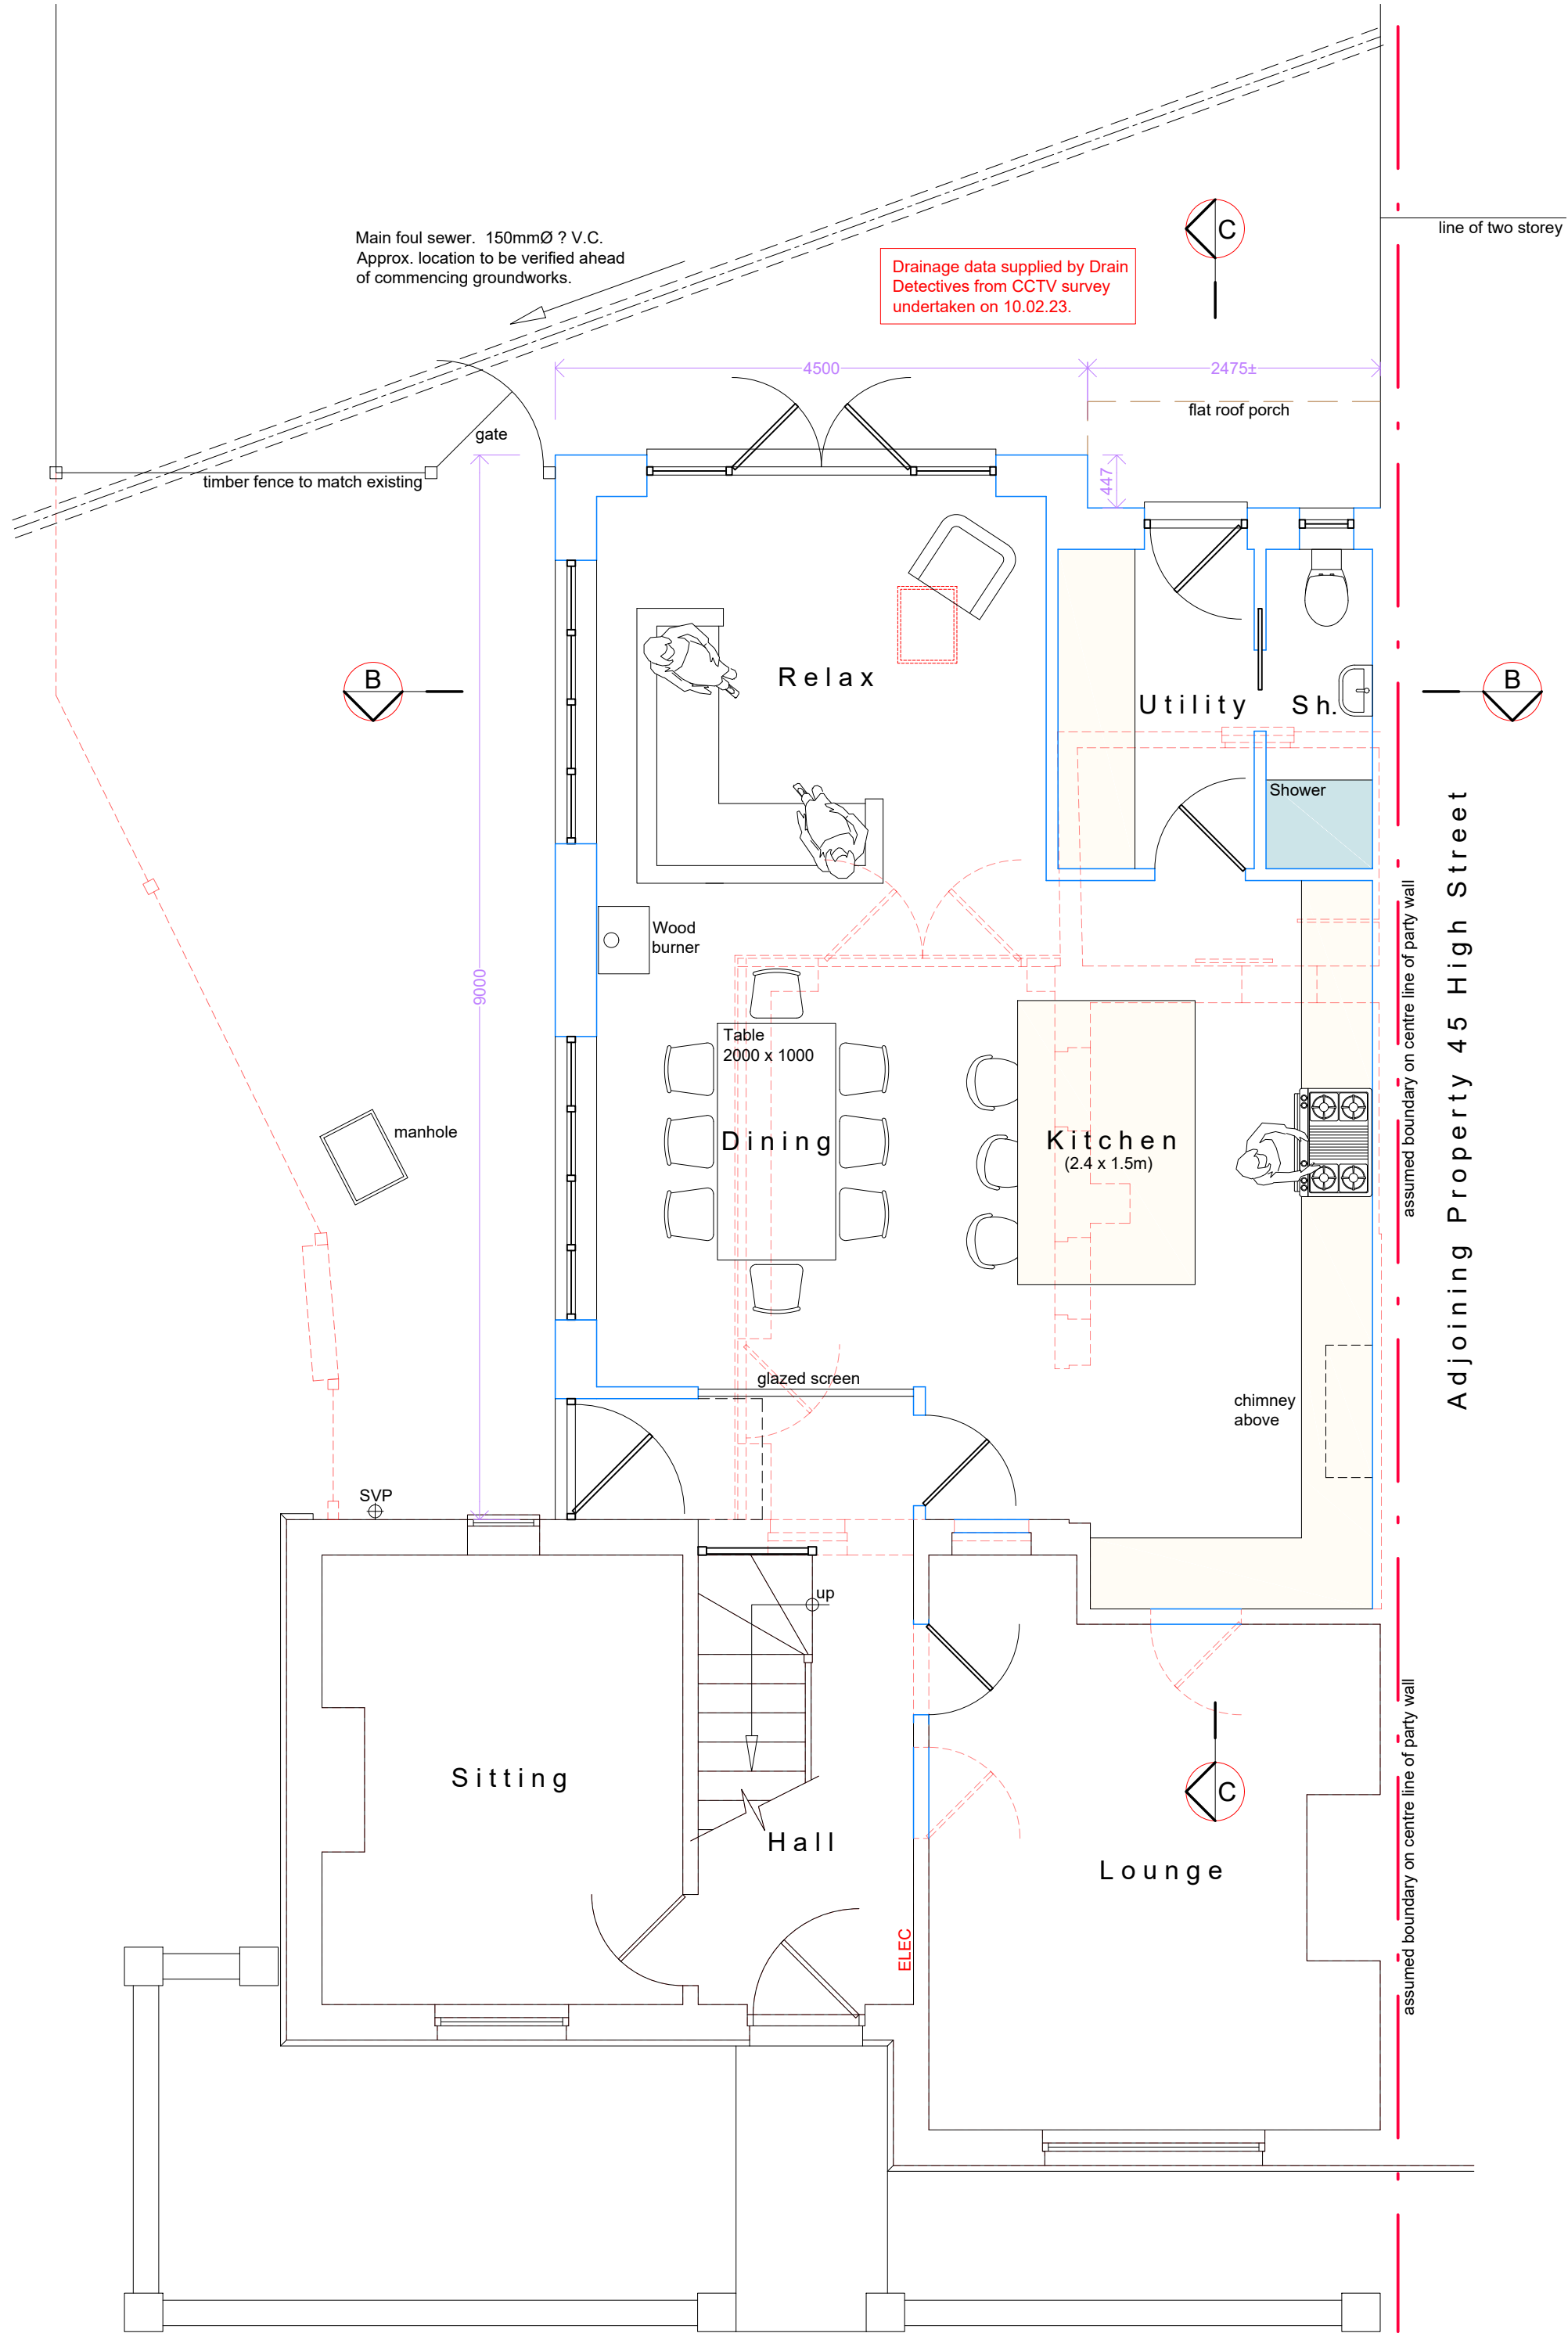

Proposed Roof Plan

scale 1:100

 

Proposed Ground Floor Plan

scale 1:50

Proposed First Floor Plan

scale 1:50

- Rev: Date: Description:
- E 17.11.23 Prepared for NMA application: Flue added, rear glazing frames in grey
 - D 23.03.23 Foul sewer added
 - C 29.11.22 South elevation altered to reduced glazing at suggestion of planners
 - B 26.09.22 Prepared for planning application
 - A 08.09.22 Minor amendments following meeting with client

Status: **N.M.A.**

Title: **Proposed: Plans & Elevations**

Project: **43 High Street Botley Southampton SO30 2EA**

N&J architecture +planning
N & J Design Ltd
7 Hedley Gardens
Hedge End
Southampton
SO30 2WT
t: 07840 404620 www.nandjdesign.co.uk

Drawn: N. Keatley Date: 18.08.22
Checked: Date:
Scale: 1:50 1:100 Revision: **E**
Drawing no: **2022.03.01/02**