




Plans to be read in conjunction with accompanying notes and structural engineers' details.

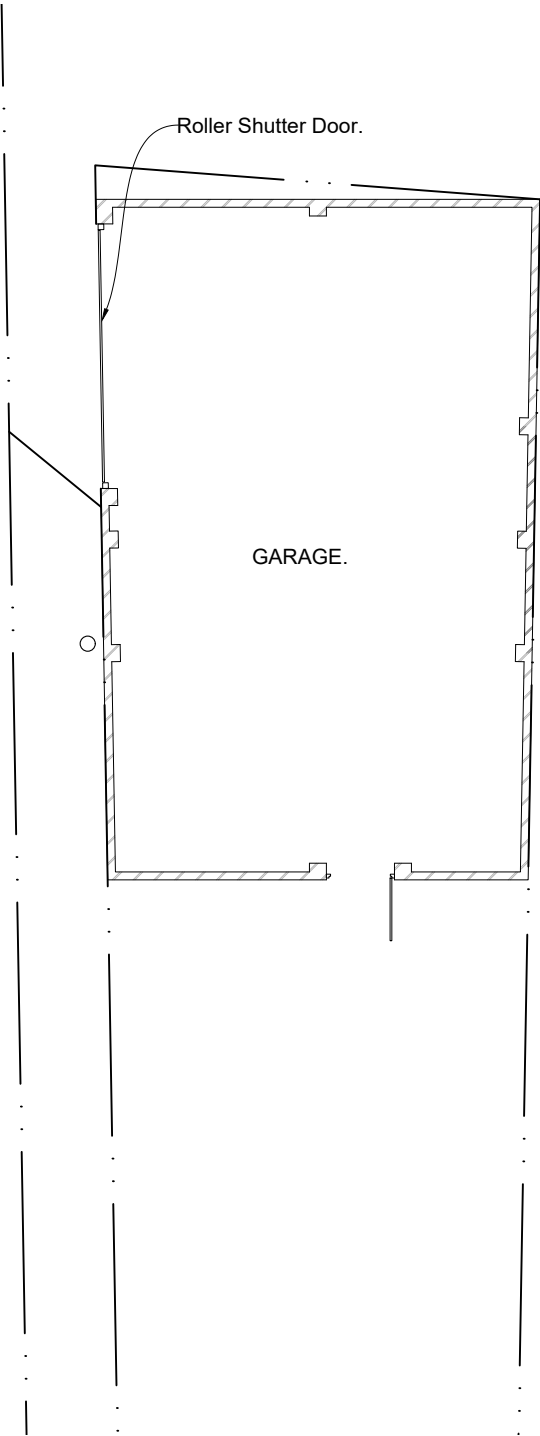

FLOOR PLAN.

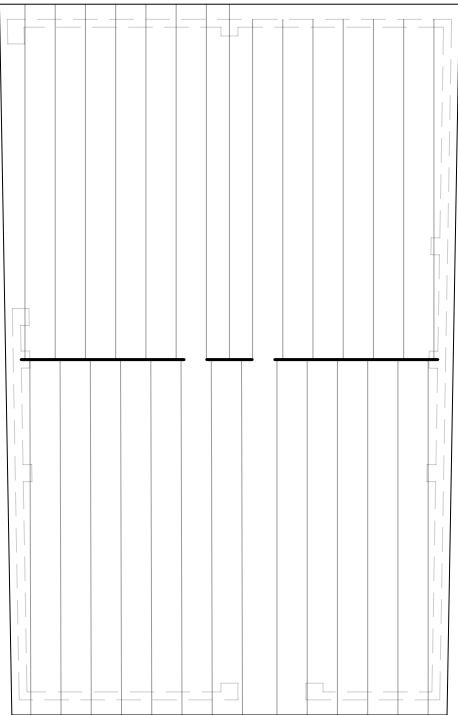

ROOF PLAN.

 

Proposed Plans.

294 High Street
Eastleigh
SO50 5ND

DRWG 02 - 18/23A

Scale 1:100 @ A3