




EXISTING PLAN VIEW




EXISTING FRONT ELEVATION

 

PROPOSED PLAN VIEW

BRICK WALL AND POSTS TO
REMAIN AS EXISTING


DARTMOUTH OPEN PANELLED GATE (WOODEN).
SEE DESIGN STATEMENT FOR PHOTOGRAPH.

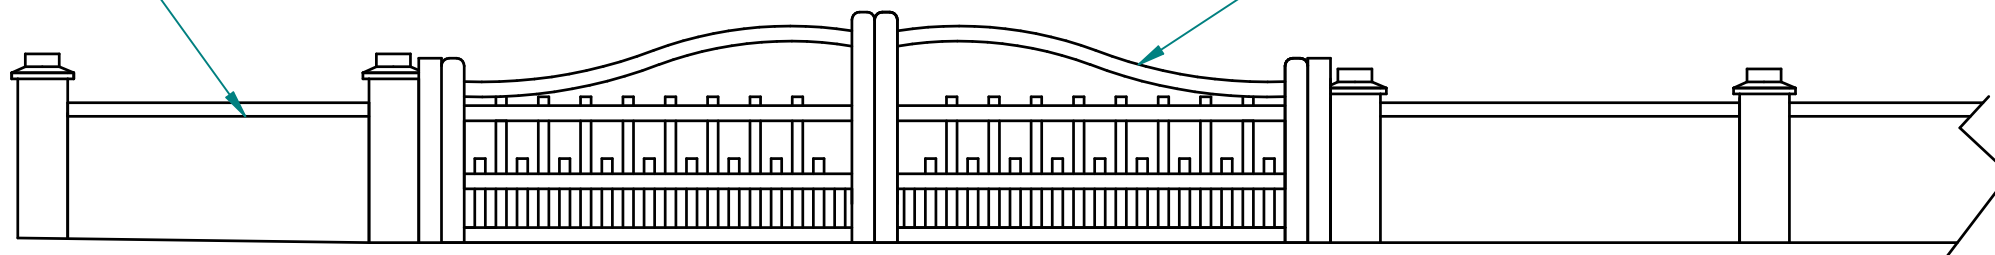

PROPOSED FRONT ELEVATION

NOTES:

- 1) ALL DRAWINGS SUPPLIED BY DWG PLANS ARE TO BE USED FOR PLANNING PERMISSION PURPOSES ONLY AND NOT TO BE USED FOR BUILDING REGULATION PURPOSES.
 - 2) THE CONTRACTOR, SUB-CONTRACTOR OR SUPPLIER IS TO CHECK ALL RELEVANT DIMENSIONS, LEVELS, EXISTING STRUCTURE AND MATERIALS PRIOR TO COMMENCING THE WORKS.
- © THIS DRAWING IS COPYRIGHT AND MAY NOT BE COPIED, TRACED, ALTERED OR REPRODUCED WITHOUT WRITTEN PERMISSION FROM DWG PLANS.

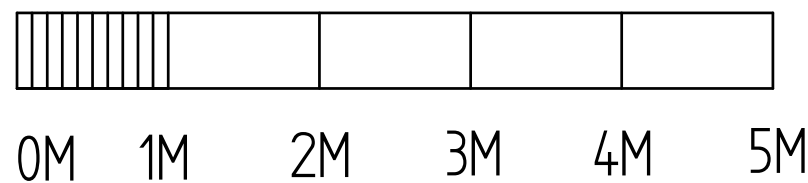

	NAME	DATE
DRAWN	PRB	21/11/2023

UNLESS OTHERWISE SPECIFIED
DIMENSIONS ARE IN MILLIMETERS

DWG PLANS 35 Cranmer Drive, Nursling, Southampton, SO16 0TD Mobile: 07851229345, Email: info@dwgplans.co.uk		
TITLE Existing and proposed plans 17 Moorgreen Road, West End		
SIZE A3	DWG NO DWG PLANS 02880	REV A
CLIENT: Mr Harrison		
SCALE: 1:50 @ A3		SHEET 1 of 1