

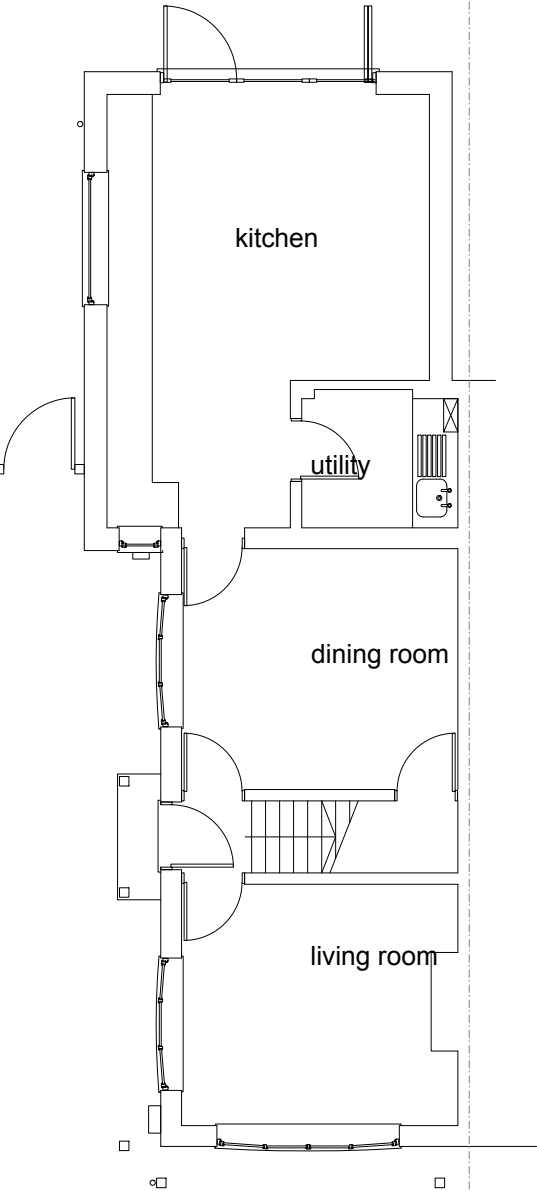


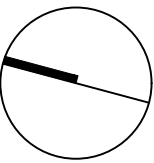

1 existing ground floor plan
scale 1:100 @ A3

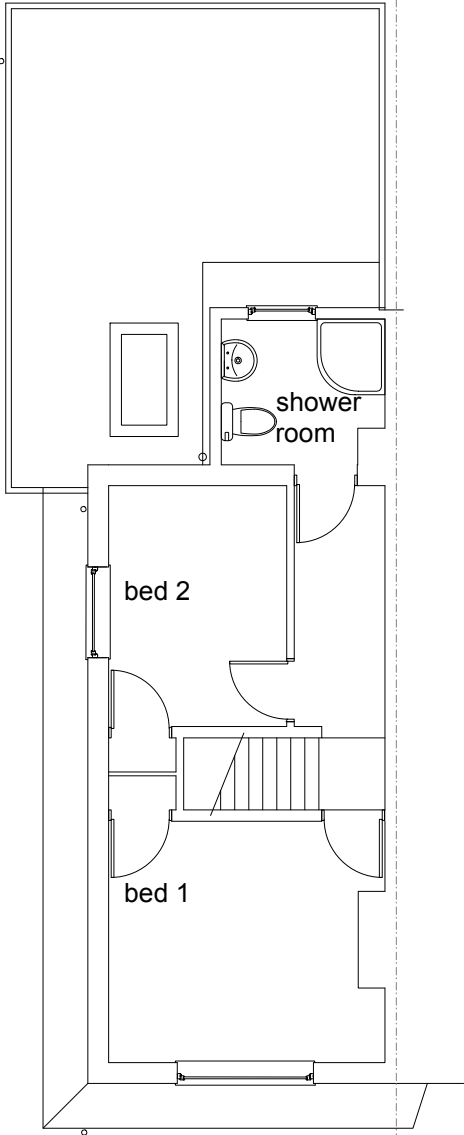


2 existing first floor plan
scale 1:100 @ A3

preliminary

this drawing is not for
construction
this drawing is the
property of:
dwell design

revisions
-/-

 

scale
1:100 @ A3

job name
1 gainsborough
cottages



date
october 23

job number
23027

drawing number
(pl)02

drawing name
existing ground and
first floor plans

status
preliminary

revision
-