




key

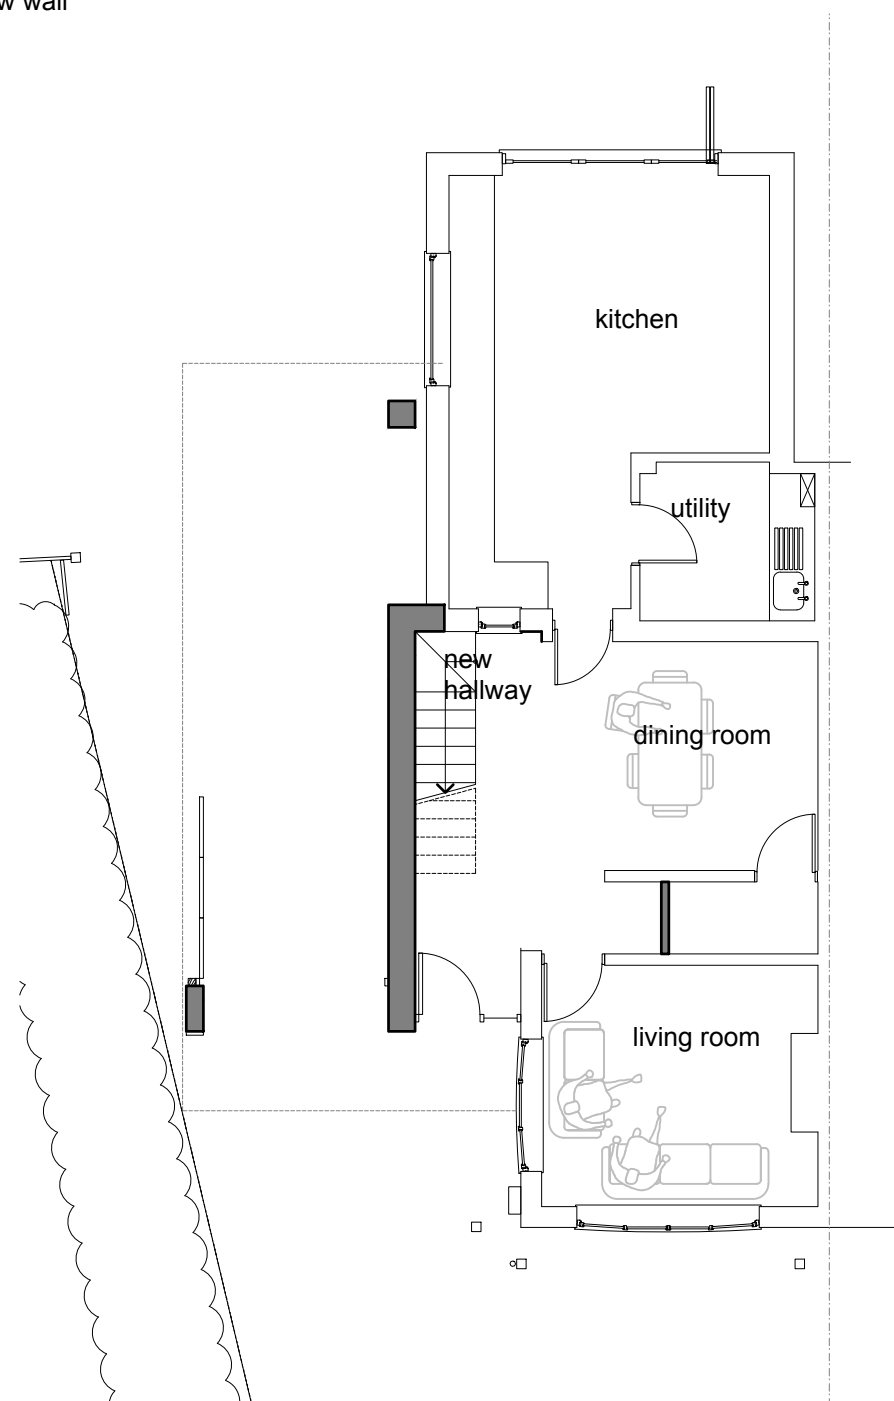

proposed
new wall

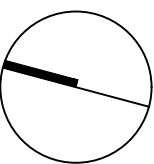

1 proposed ground floor plan
scale 1:100 @ A3

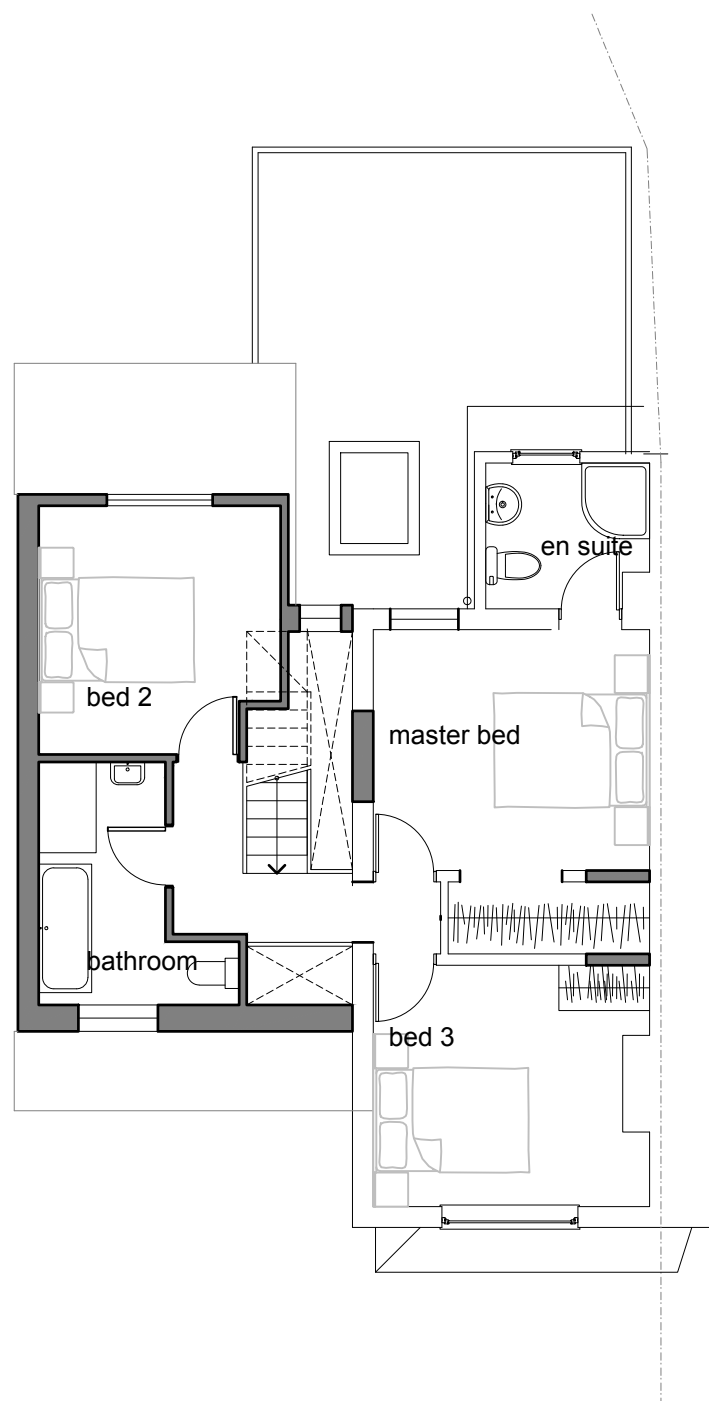

2 proposed first floor plan
scale 1:100 @ A3


preliminary

this drawing is not for
construction
this drawing is the
property of:
dwell design

revisions
-/-

scale bars

1:100

 

scale
1:100 @ A3

job name
1 gainsborough
cottages

date
october 23

job number
23027

drawing number
(pl)05

drawing name
proposed floor plans

status
preliminary

revision
-

dwell design
ltd