



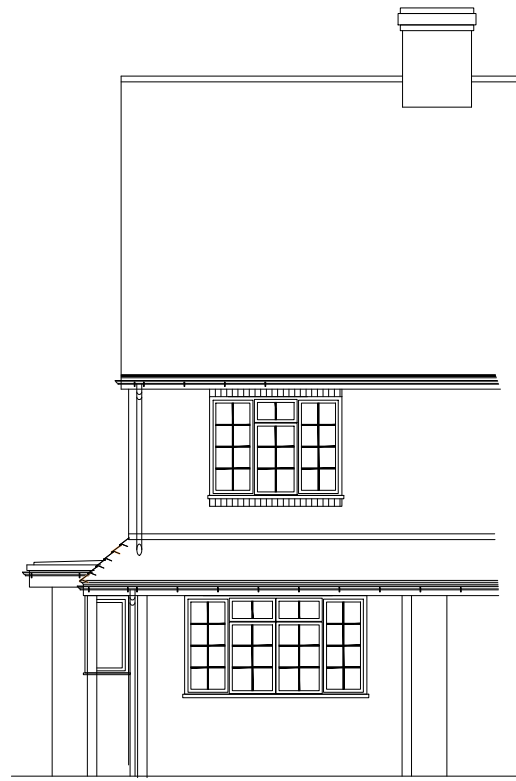

1 existing southwest elevation
scale 1:100 @ A3



2 existing northwest elevation
scale 1:100 @ A3

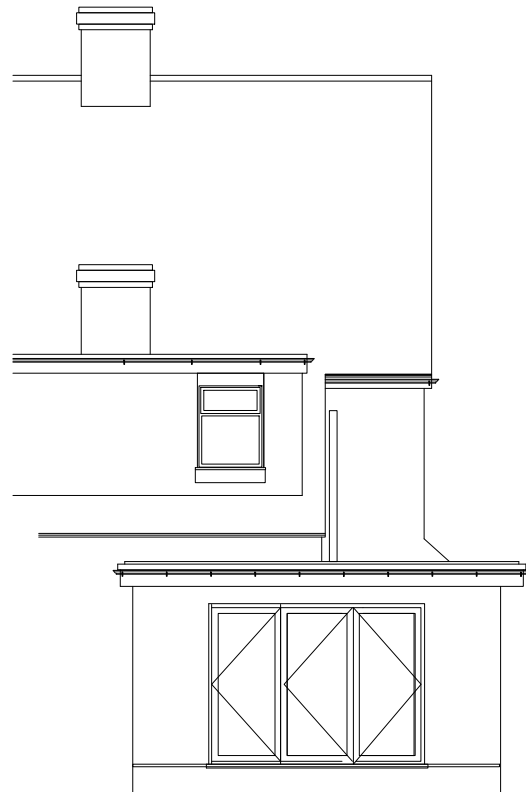

3 existing northeast elevation
scale 1:100 @ A3




4 existing section
scale 1:100 @ A3

preliminary

this drawing is not for
construction
this drawing is the
property of:
dwell design

revisions
-/-

scale bars
1:100

 

scale
1:100 @ A3

job name
1 gainsborough
cottages

date
october 23

job number
23027

drawing number
(pl)03

drawing name
existing elevations

status
preliminary

revision
-

dwell design
ltd