



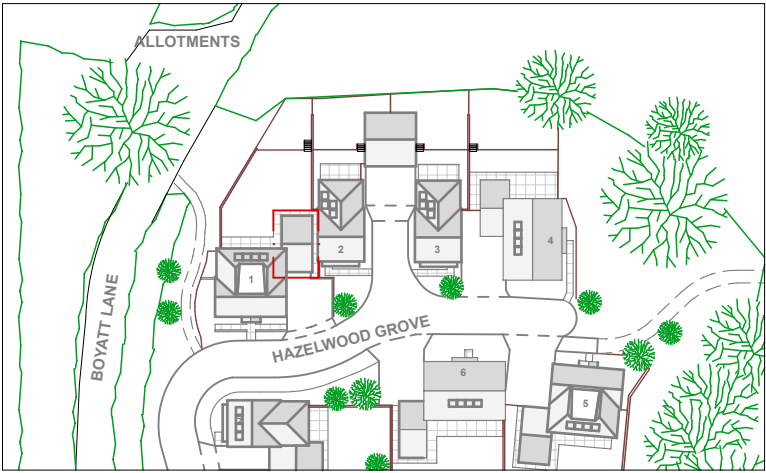

Block Plan 1:500

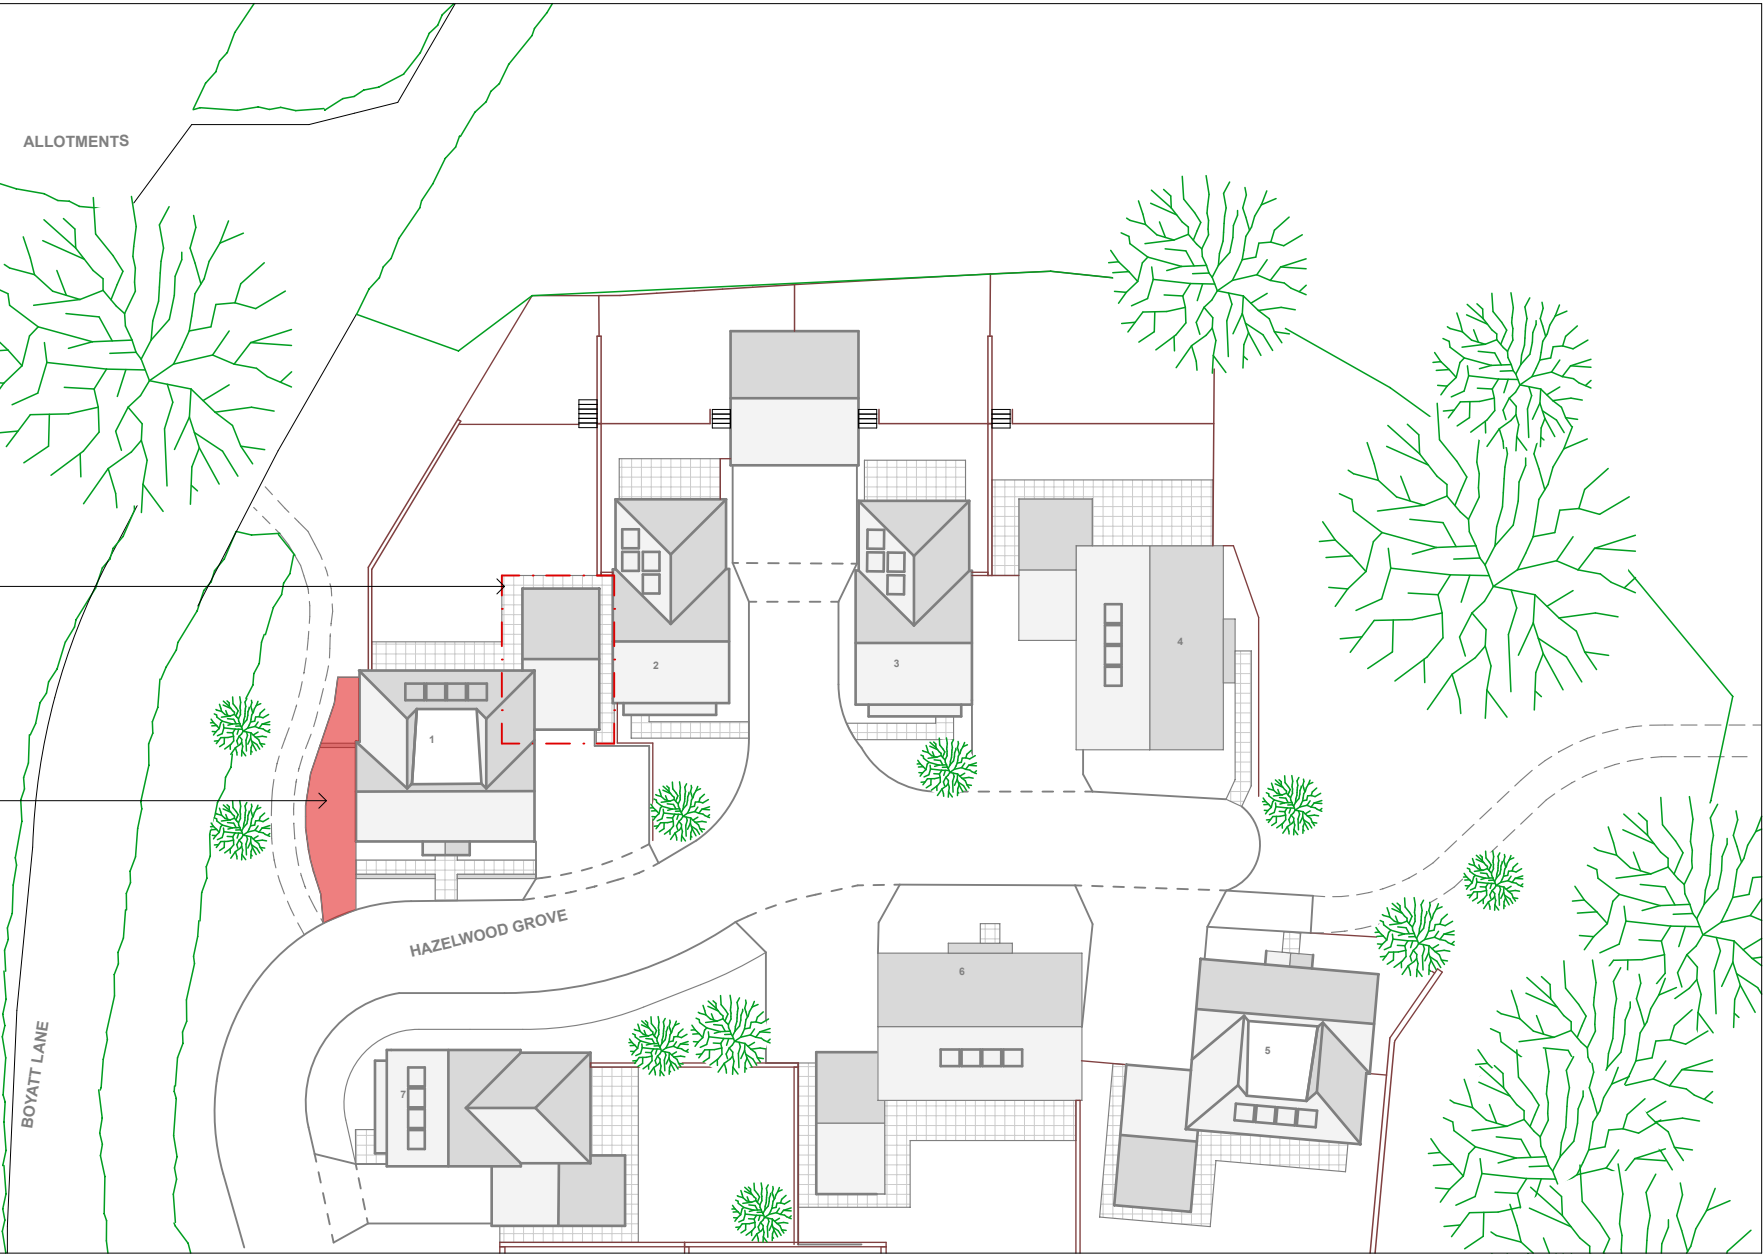

Block Plan 1:200

Revision History			
RevID	ChID	Change Name	Date

Garage Conversion

1 Hazelwood Grove
SO50 4DH

Drawing Name
Site Plan

Drawing Status
Planning

Drawing Scale
1:200 @ A3

Drawing Number	Rev
PL-S01	01