


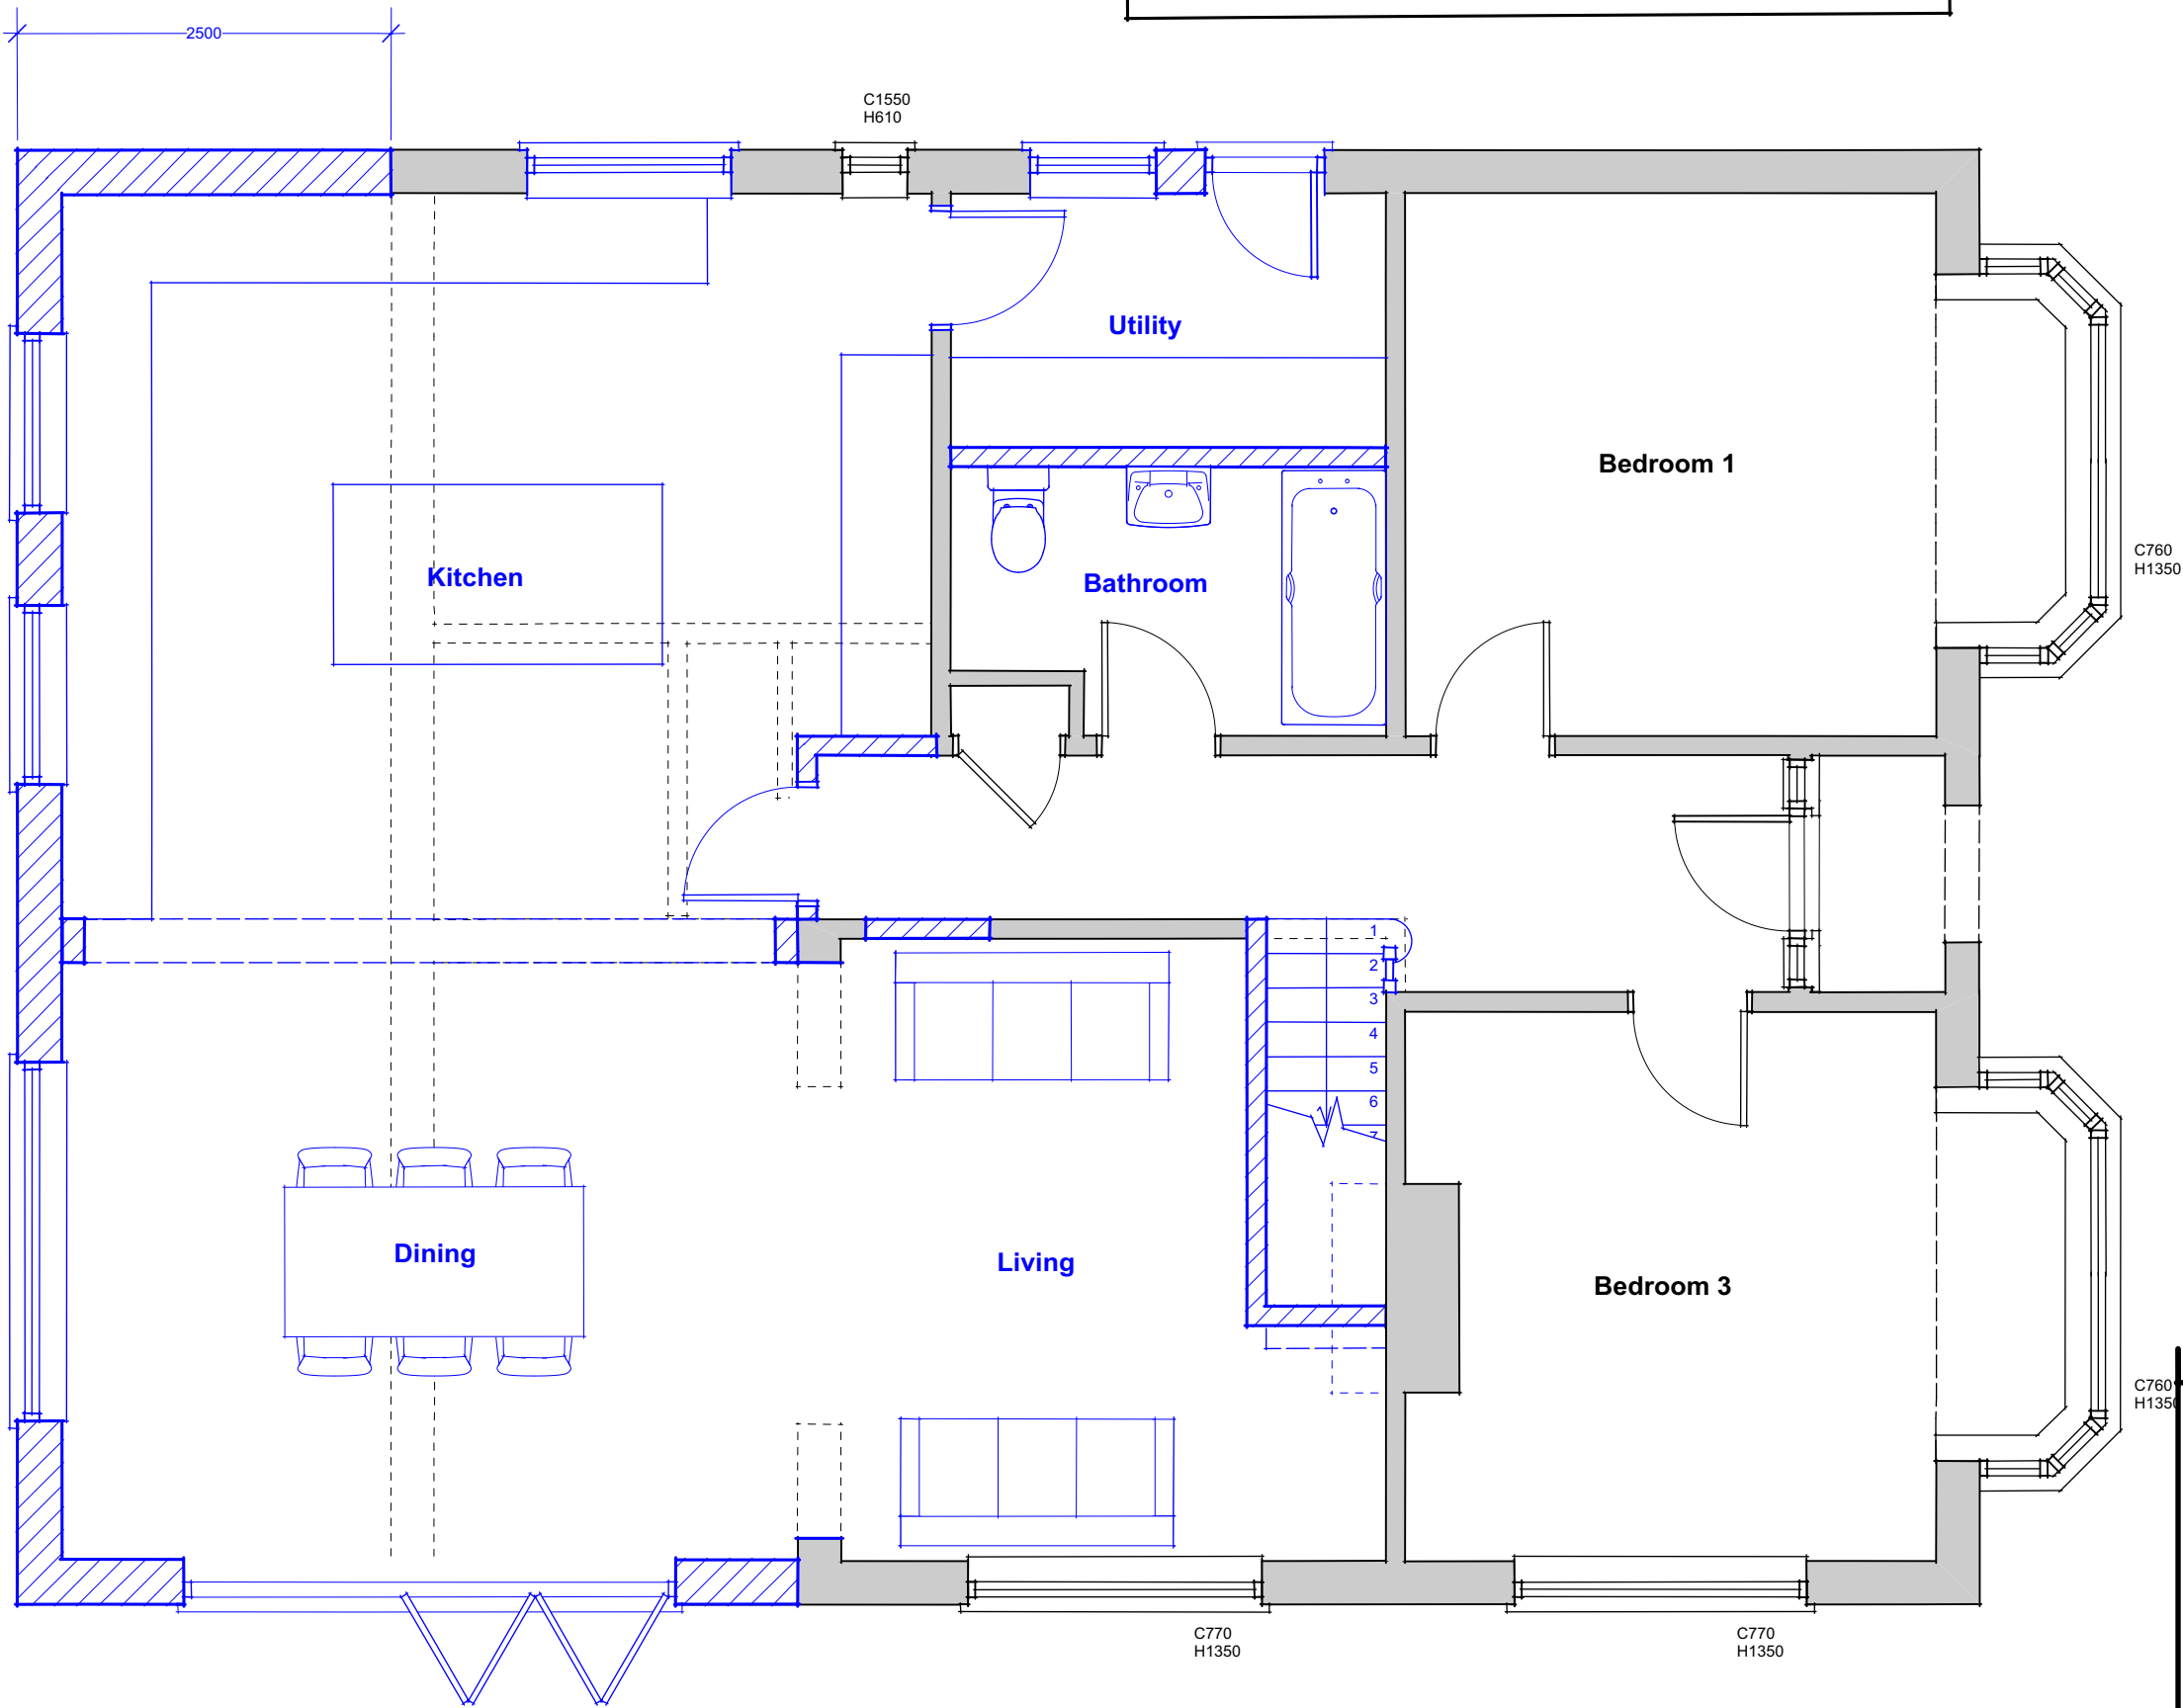

Rev:C	Various amendments	14.11.23
Rev:	Description:	Date:

Job Title: 13 Northdene Road
Chandlers Ford
Eastleigh

Drawing Title: Ground Floor Plan
Drawing No: 271/06C
Scale: 1:50
Date: August 2023

PL Robinson design
14 Deacon Close, Southampton, Hampshire, SO19 7BP
Tel: 02380440649 Mob: 07950654378
email: office@plrobinsondesign.co.uk

