


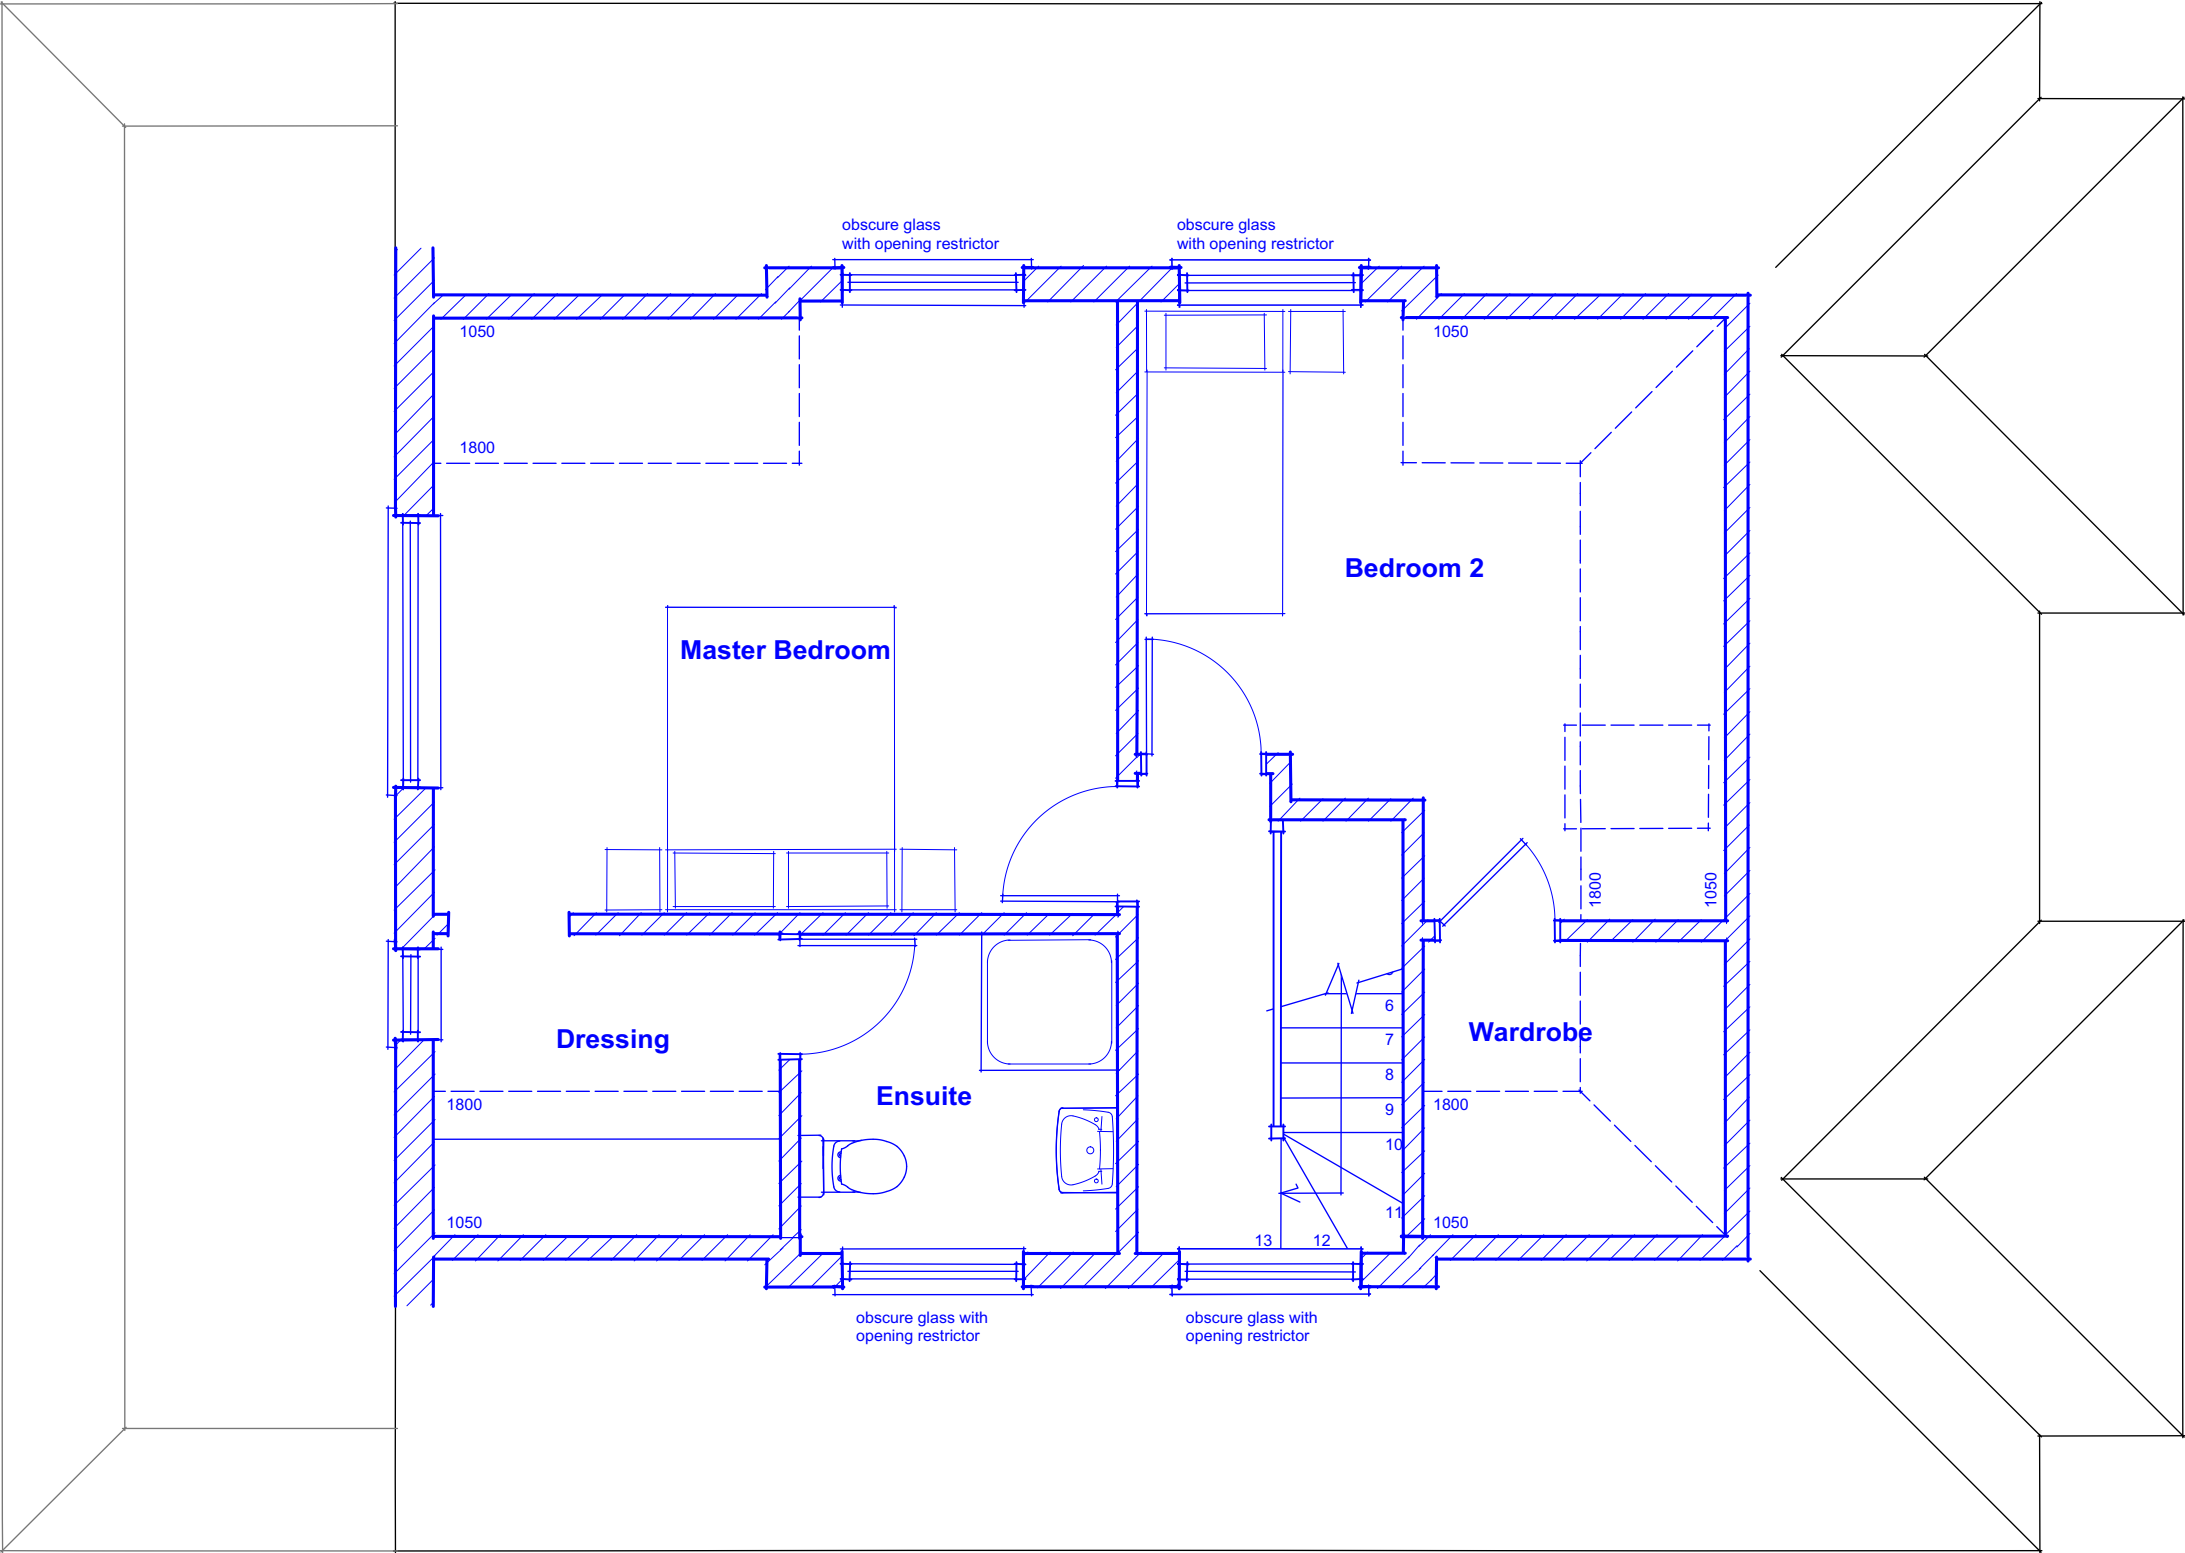

Rev:C	Various amendments	14.11.23
Rev:	Description:	Date:
Job Title:	13 Northdene Road Chandlers Ford Eastleigh	
Drawing Title:	First Floor Plan	
Drawing No:	271/07C	
Scale:	1:50	
Date:	August 2023	

PL Robinson design
 14 Deacon Close, Southampton, Hampshire, SO19 7BP
 Tel: 02380440649 Mob: 07950654378
 email: office@plrobinsondesign.co.uk