

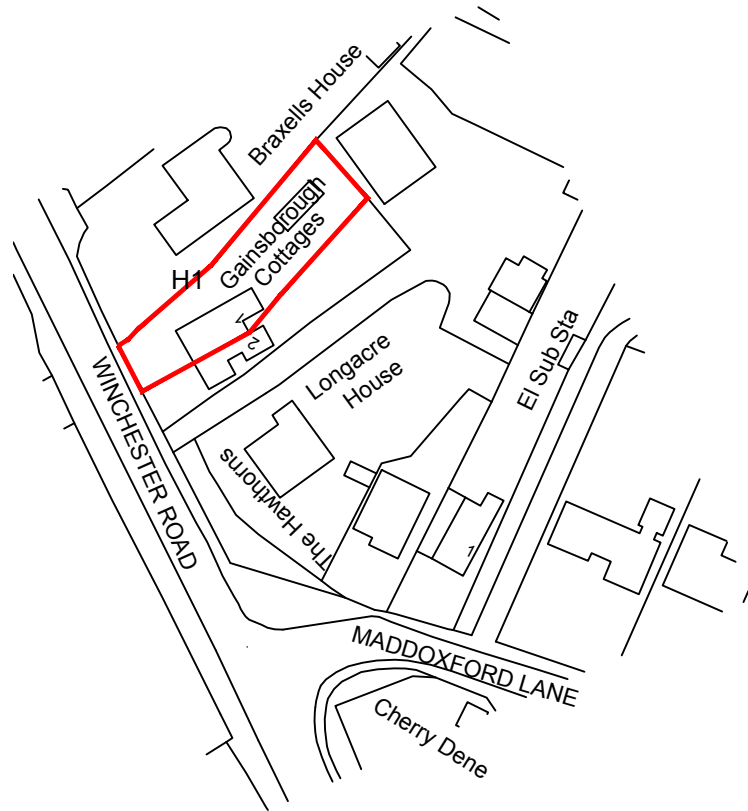


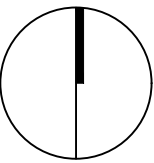

Ordnance Survey, (c) Crown Copyright 2023. All rights reserved. Licence number 100022432

1 existing site plan
scale 1:1250 @ A3

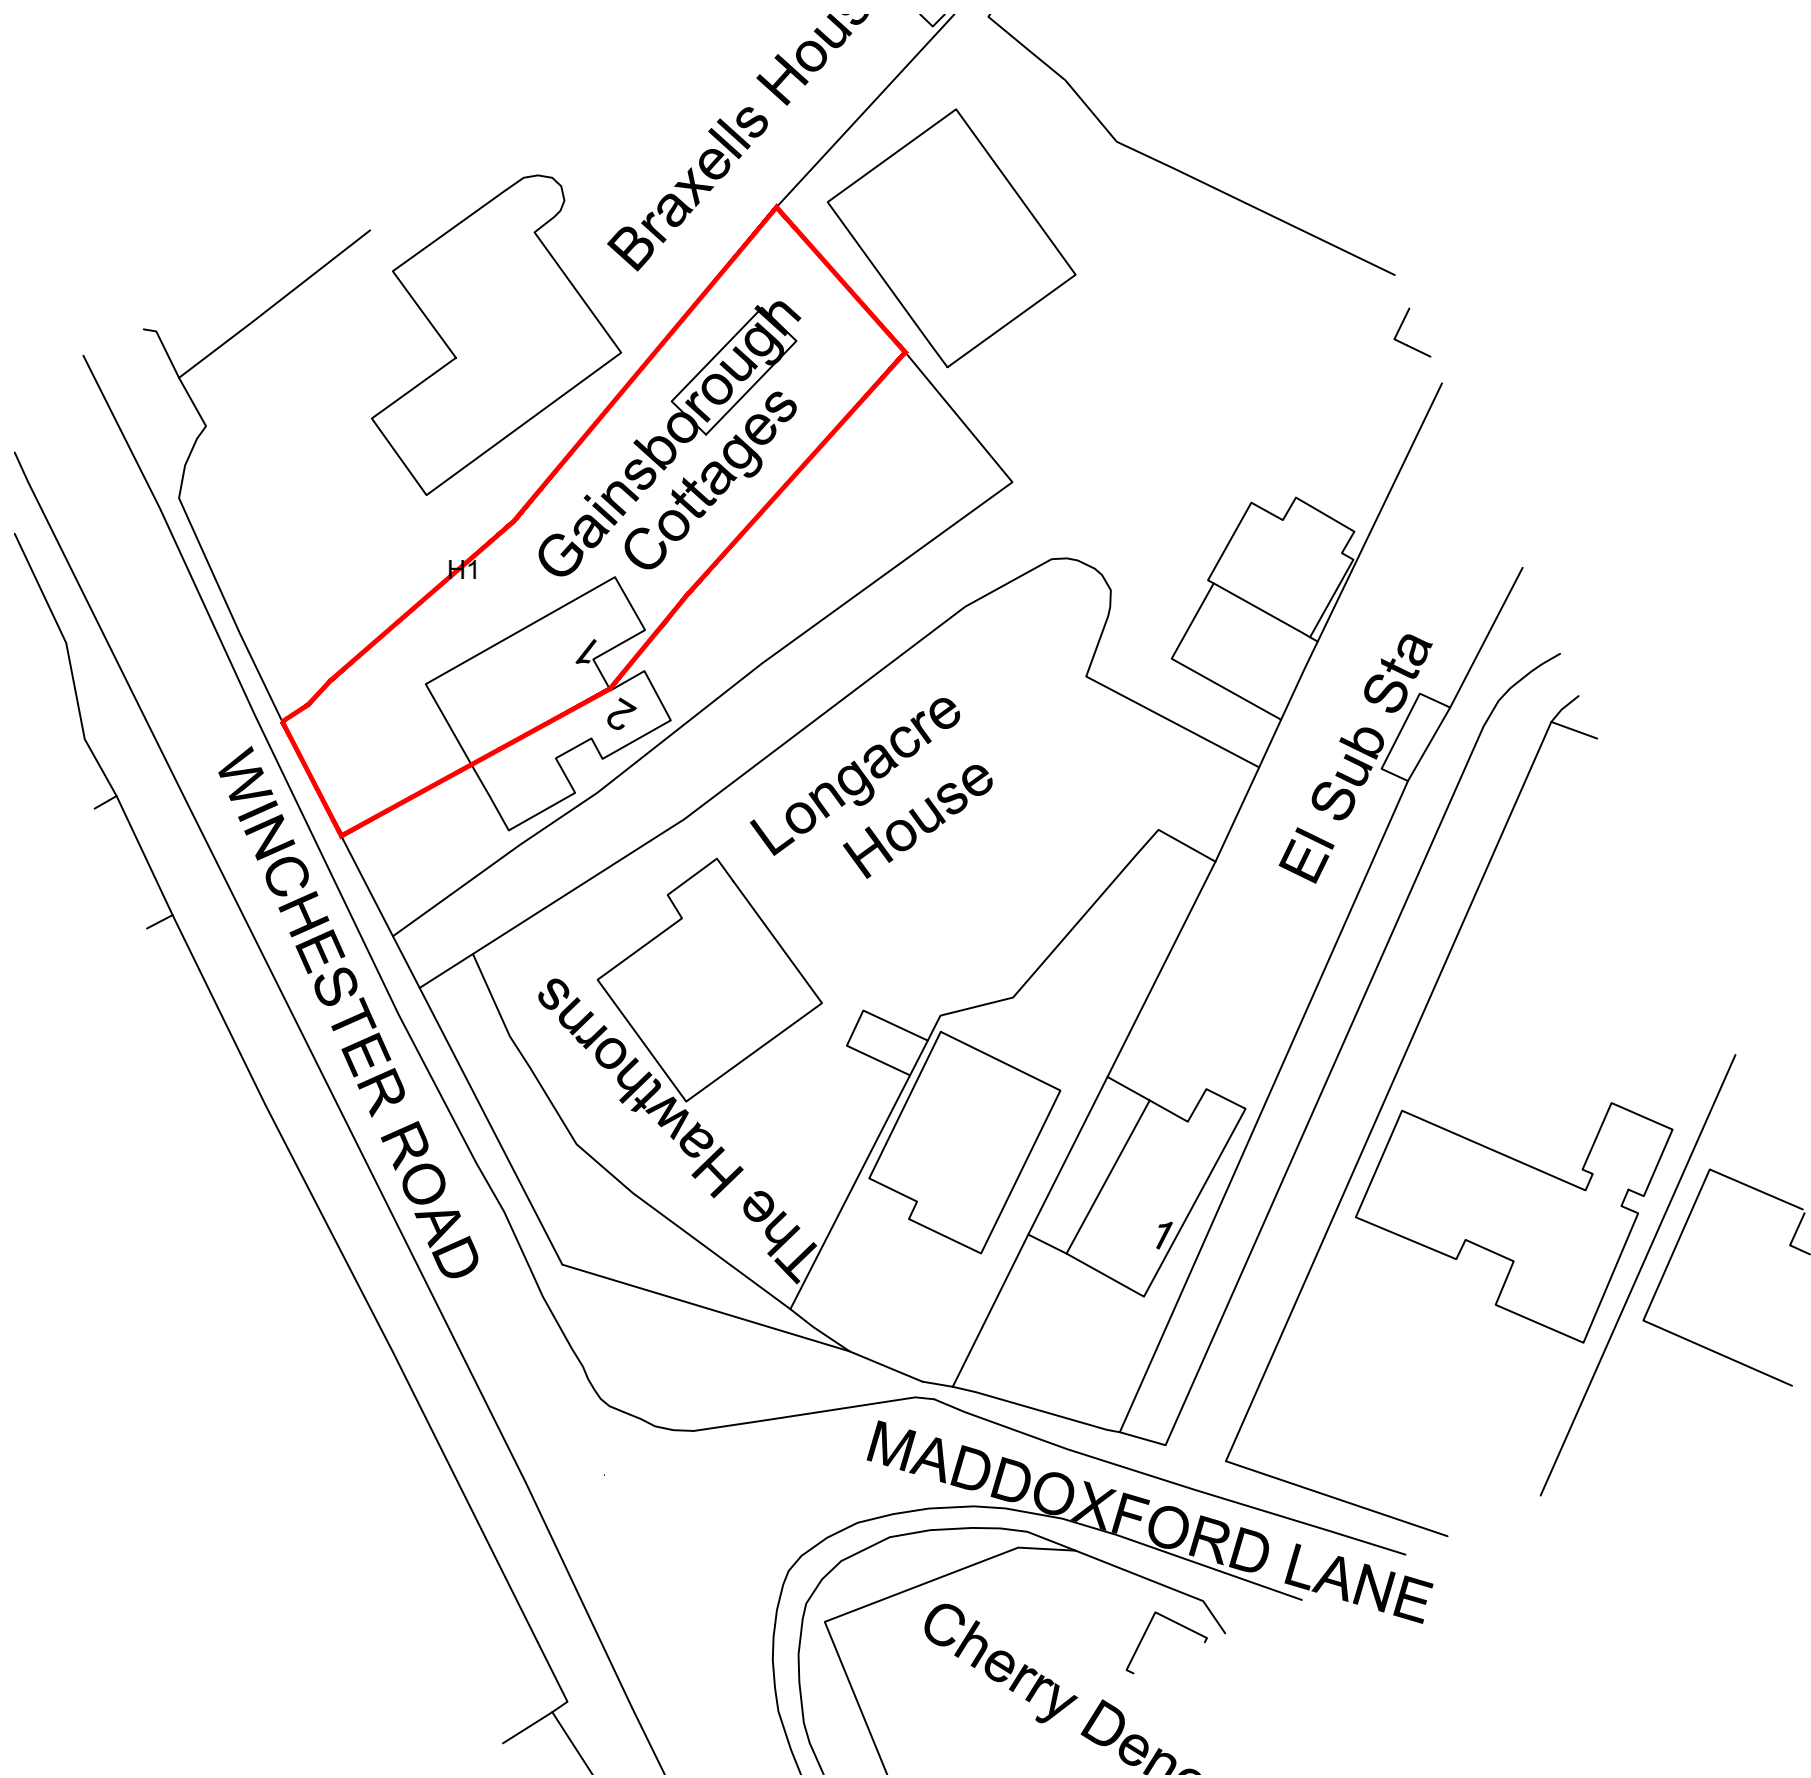

2 existing site plan
scale 1:500 @ A3


preliminary

this drawing is not for
construction
this drawing is the
property of:
dwell design


revisions
a/28.11.2023/Maddoxford Lane shown

scale bars

1:1250

 

1:500

 

scale
1:1250/ 1:500
@ A3

date
october 23

job name
1 gainsborough
cottages

job number
23027

drawing number
(pl)01

dwell design
ltd

drawing name
existing site plans

status
preliminary

revision
a