

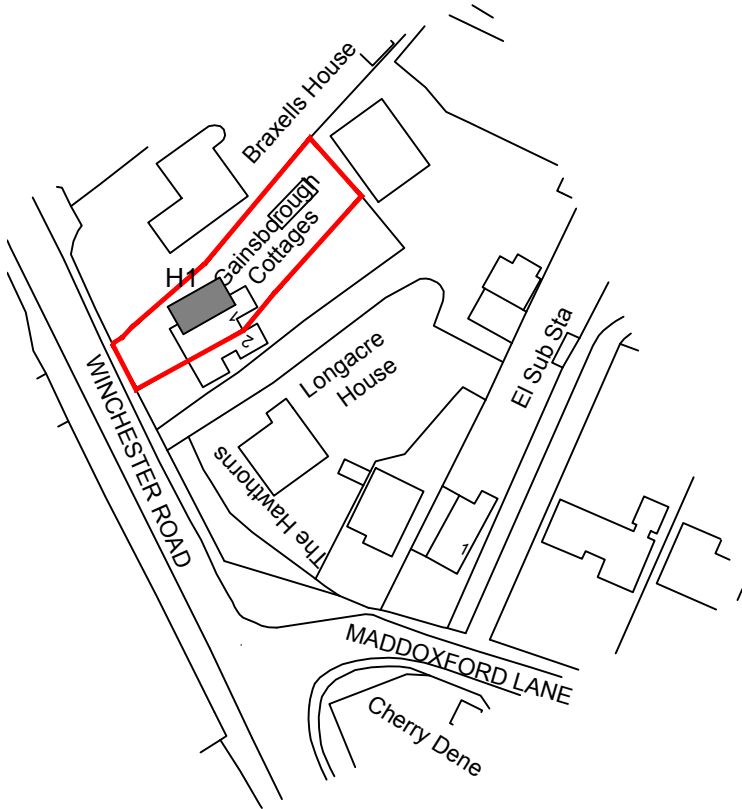


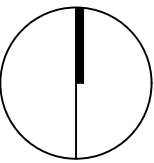

Ordnance Survey, (c) Crown Copyright 2023. All rights reserved. Licence number 100022432

1 proposed site plan
scale 1:1250 @ A3

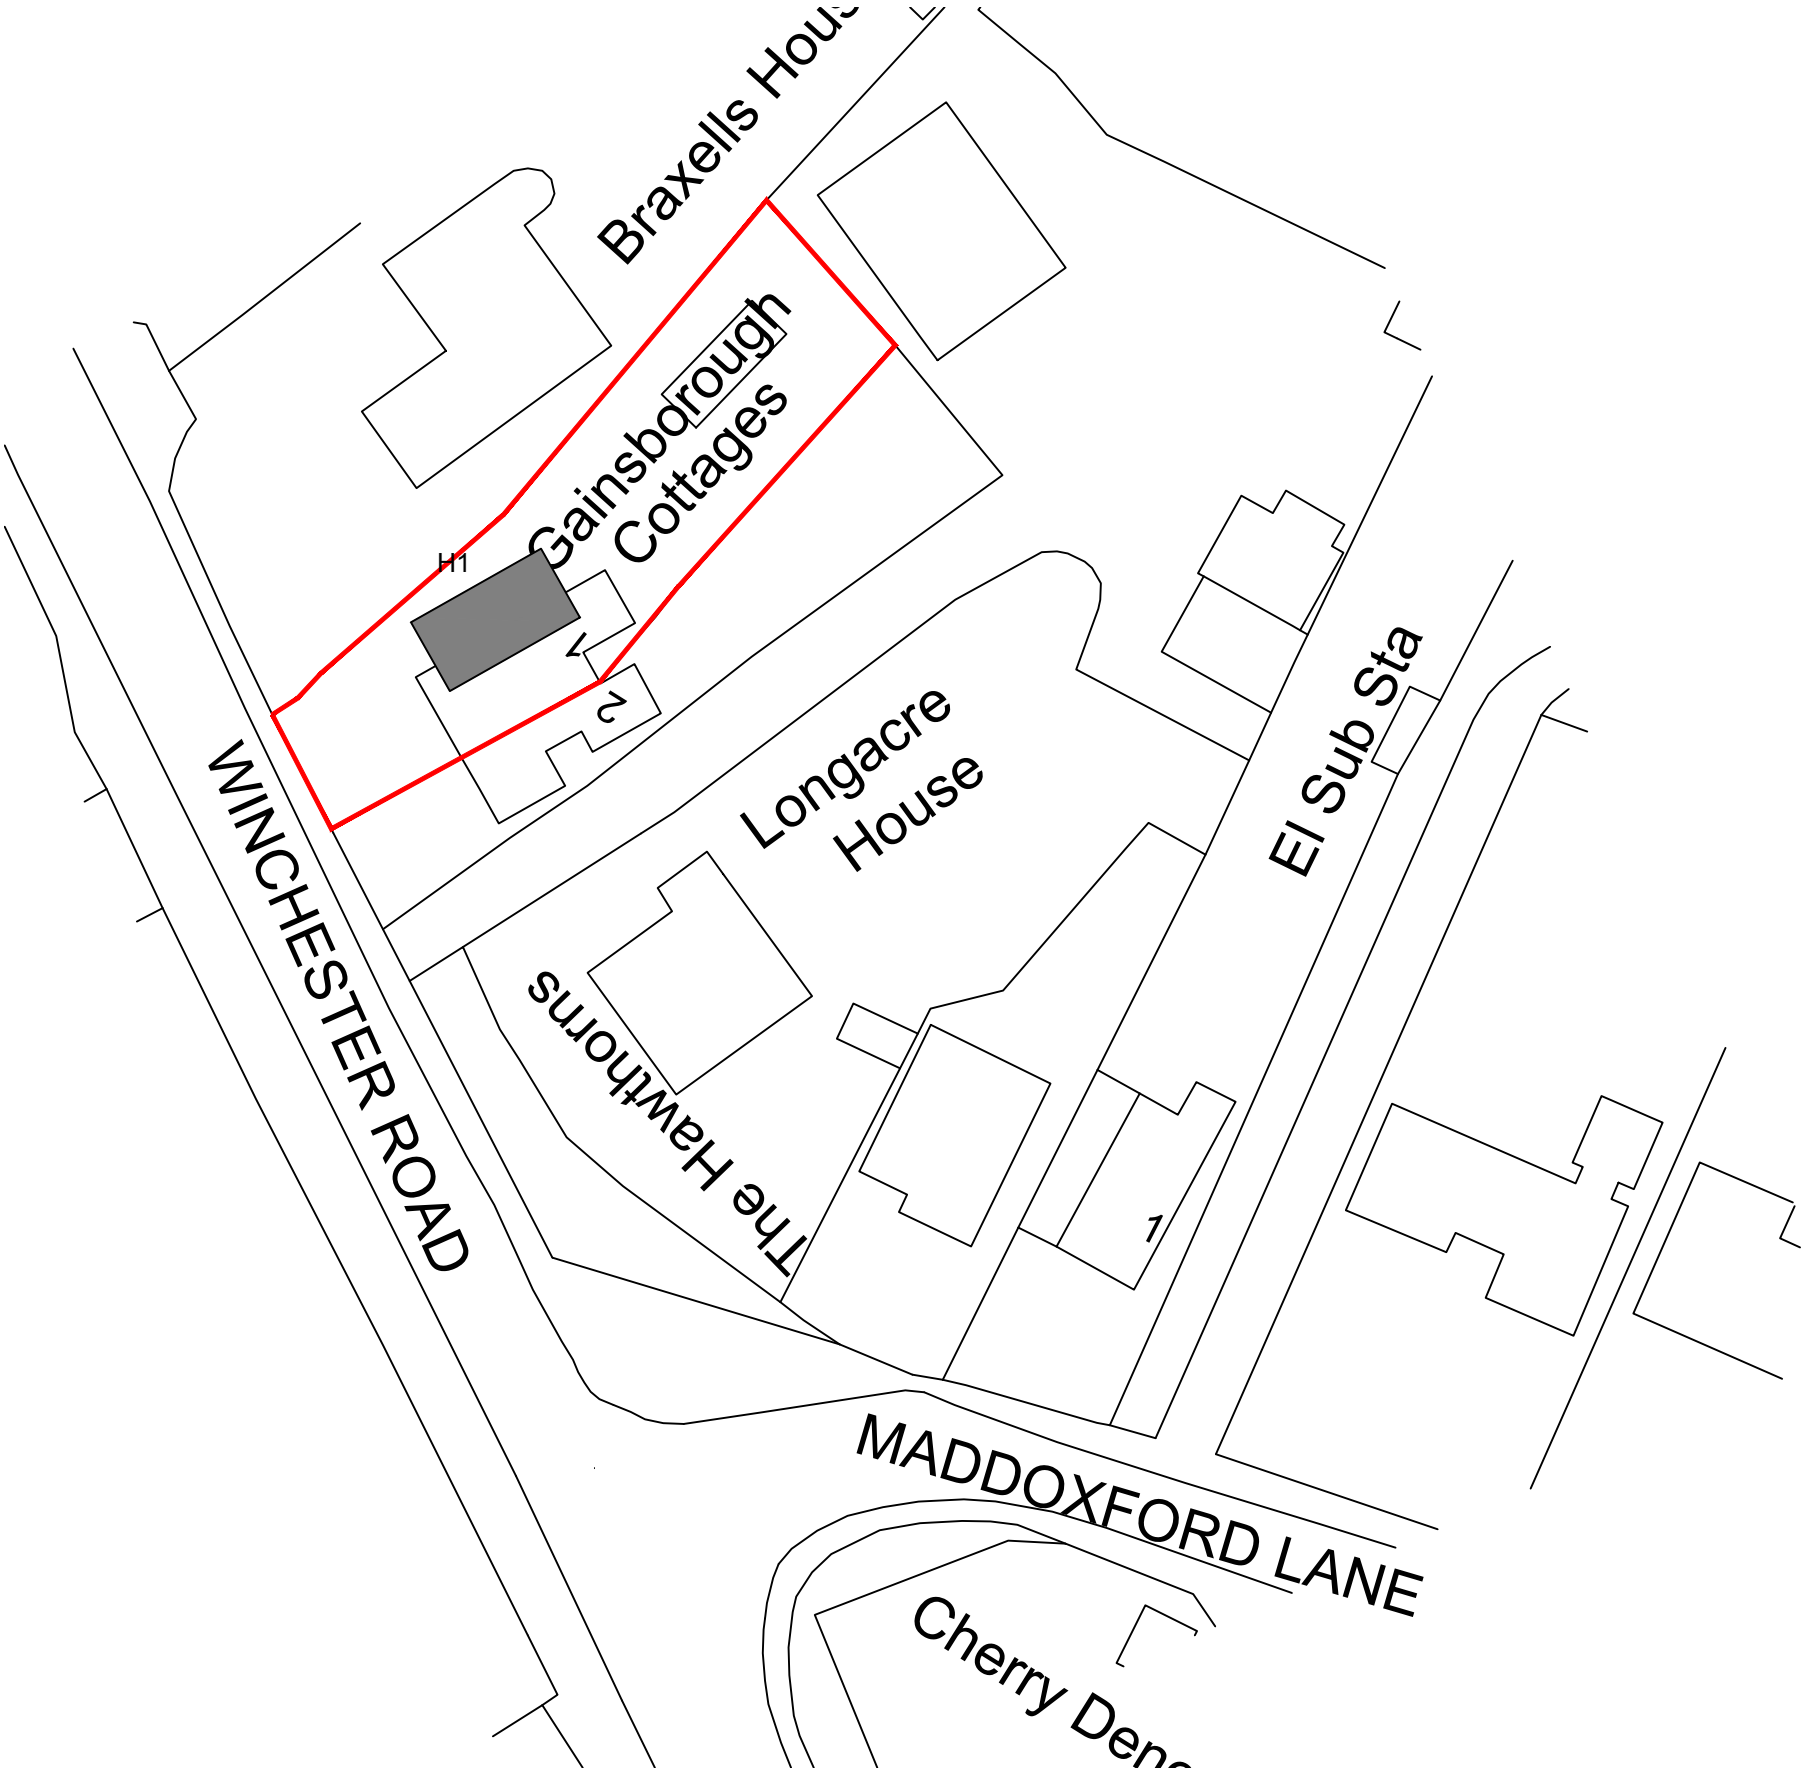


2 proposed site plan
scale 1:500 @ A3

preliminary

this drawing is not for
construction
this drawing is the
property of:
dwell design

revisions
a/28.11.2023/Maddoxford Lane shown

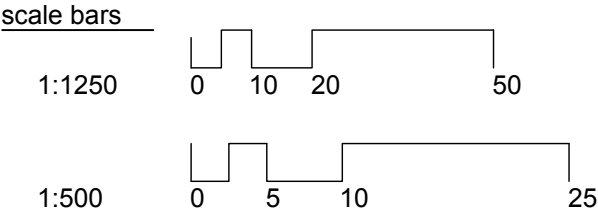

scale
1:1250/ 1:500
@ A3

date
october 23

job name
1 gainsborough
cottages

job number
23027

drawing number
(pl)04

dwell design
ltd

drawing name
proposed site plans

status
preliminary

revision
a