




Revisions:


rev	date	drawn	comments
A	06/11/23	PHB	Front door relocated. Canopy over front door. Bin store added.
B	27/11/23	PHB	New top floor window on South elevation reduced in size. Additional window to match on top floor. New GF window on South Elevation omitted.



PROPOSED WEST ELEVATION

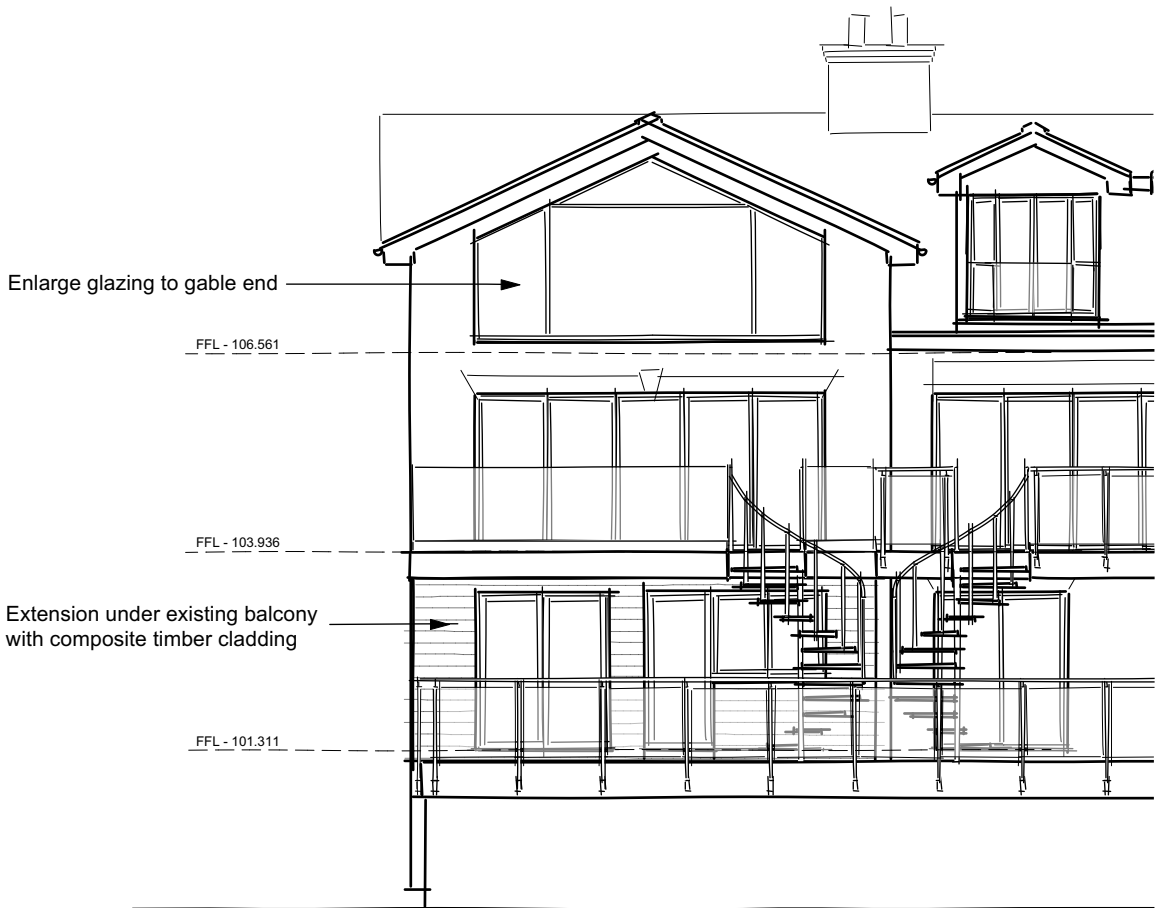

PROPOSED EAST ELEVATION

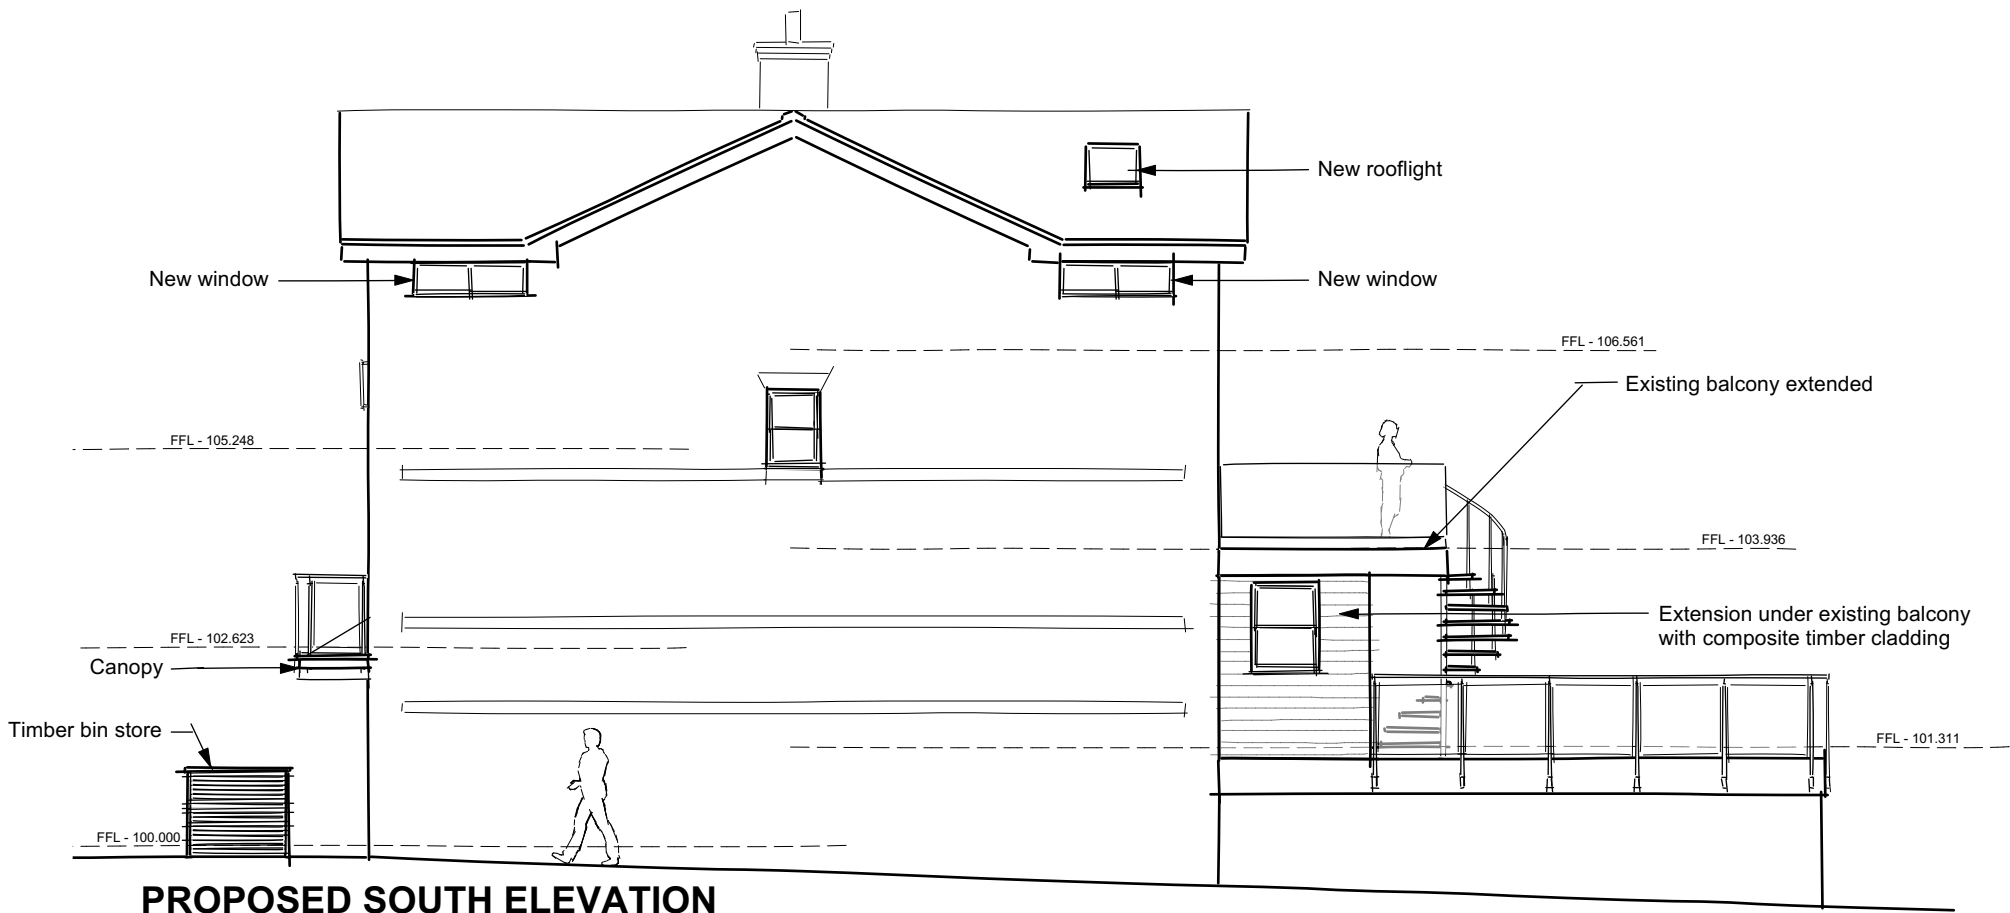

PROPOSED SOUTH ELEVATION

Project:

10 MARINA DRIVE
HAMBLE
SOUTHAMPTON
SO31 4PJ

Title:

PROPOSED ELEVATIONS

Client:

MR & MRS FERGUSON

Date:

OCTOBER 2023

Dwg No:

8266/P301

Revision:

B

Scale:

1:100 @ A3

Drawn:

PHB

Checked:

PHB

Status:

PLANNING

THE
Genesis Design
STUDIO

CHARTERED ARCHITECTS

MEAD MILL MILL LANE ROMSEY
HAMPSHIRE SO51 8EQ

T : (01794) 519333
F : (01794) 519666
E : mail@thegenesisdesignstudio.com

© The Genesis Design Studio Ltd