




DRAWING 103: PLANS AS PROPOSED

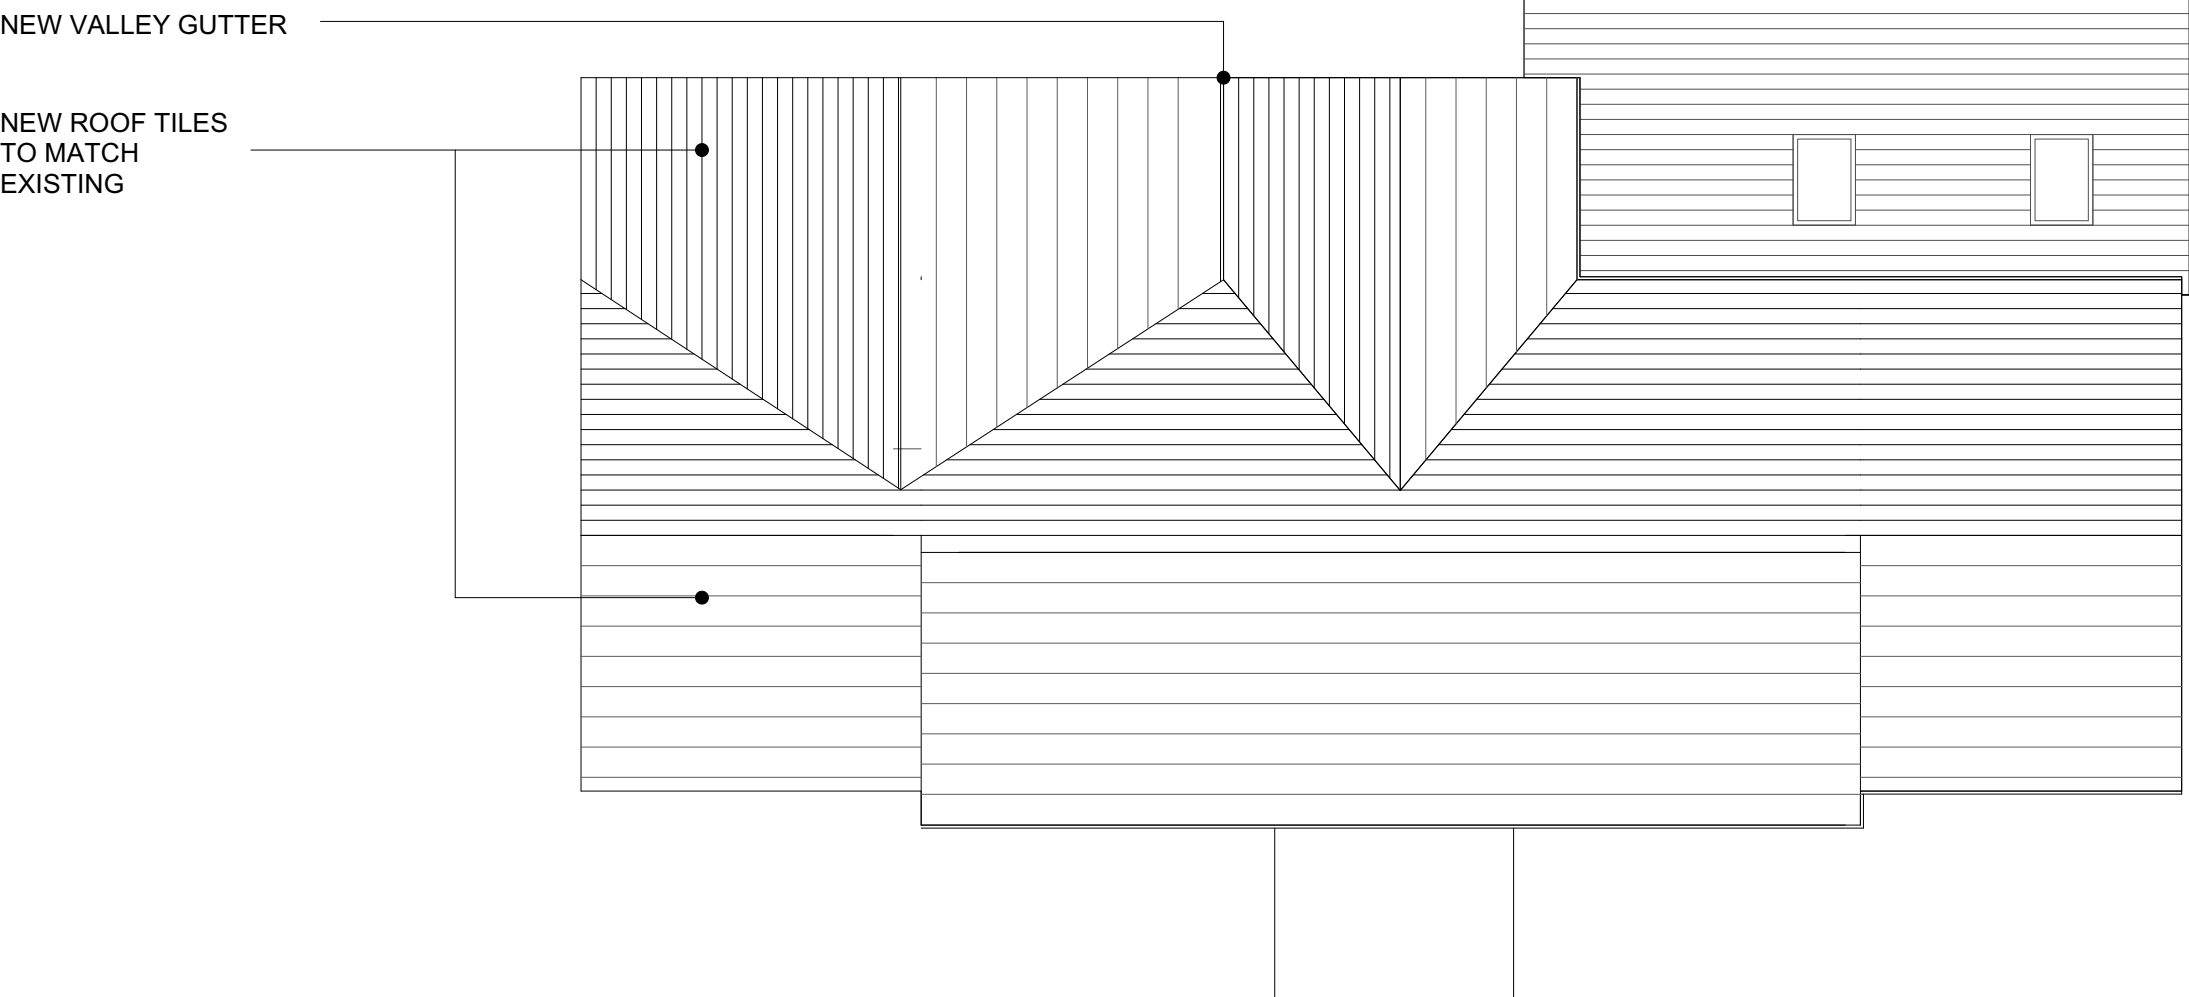

03 ROOF PLAN AS PROPOSED
SCALE 1:100@A2

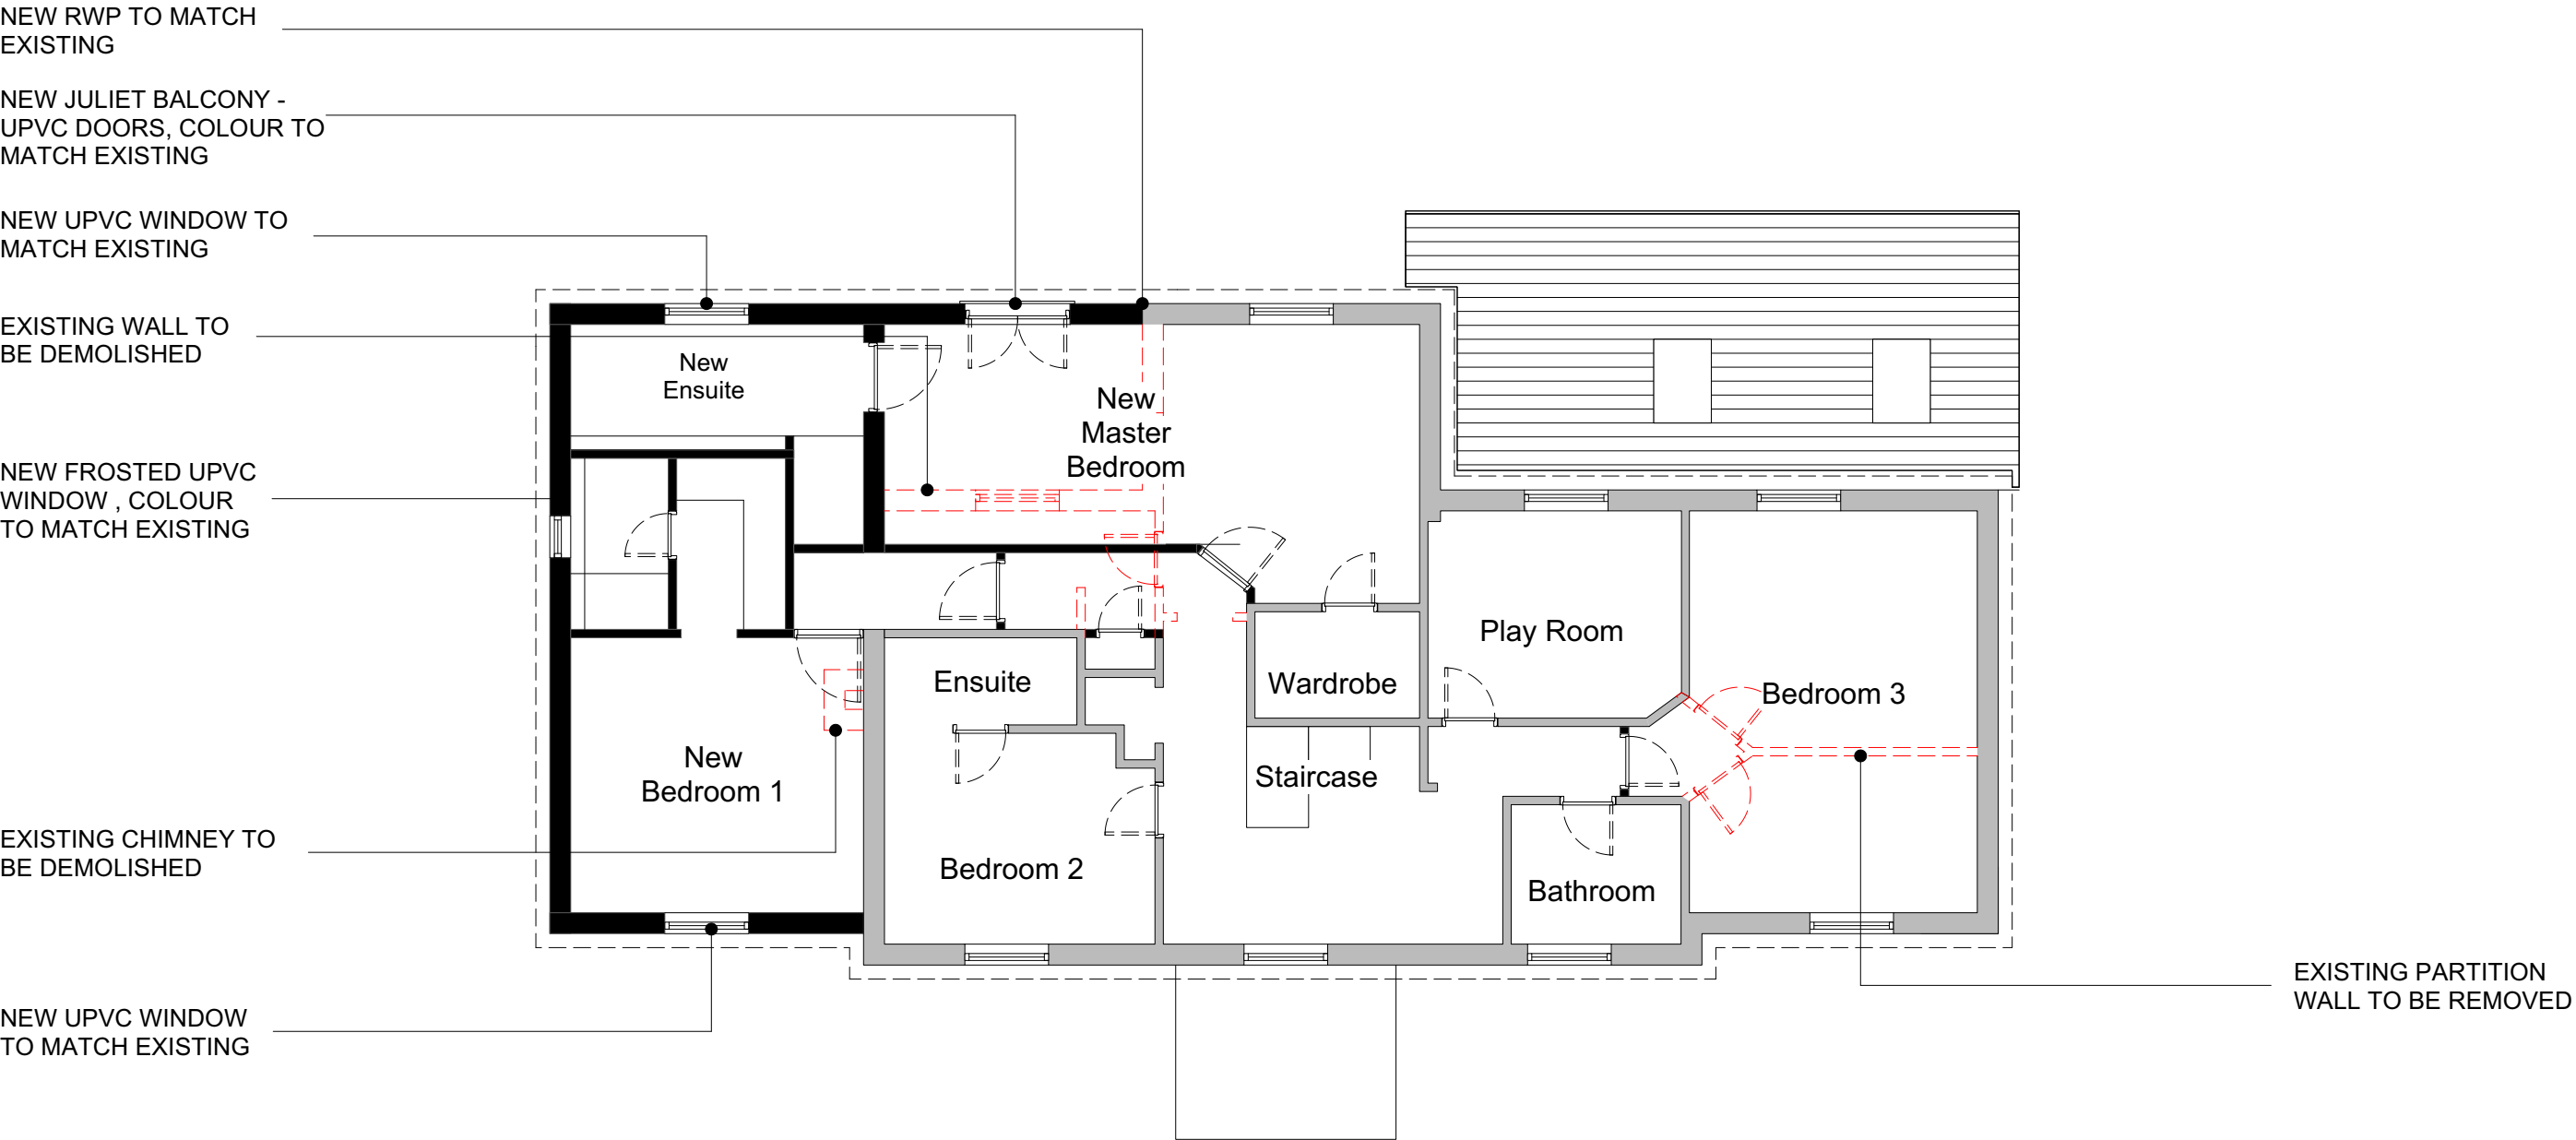

02 FIRST FLOOR PLAN AS PROPOSED
SCALE 1:100@A2

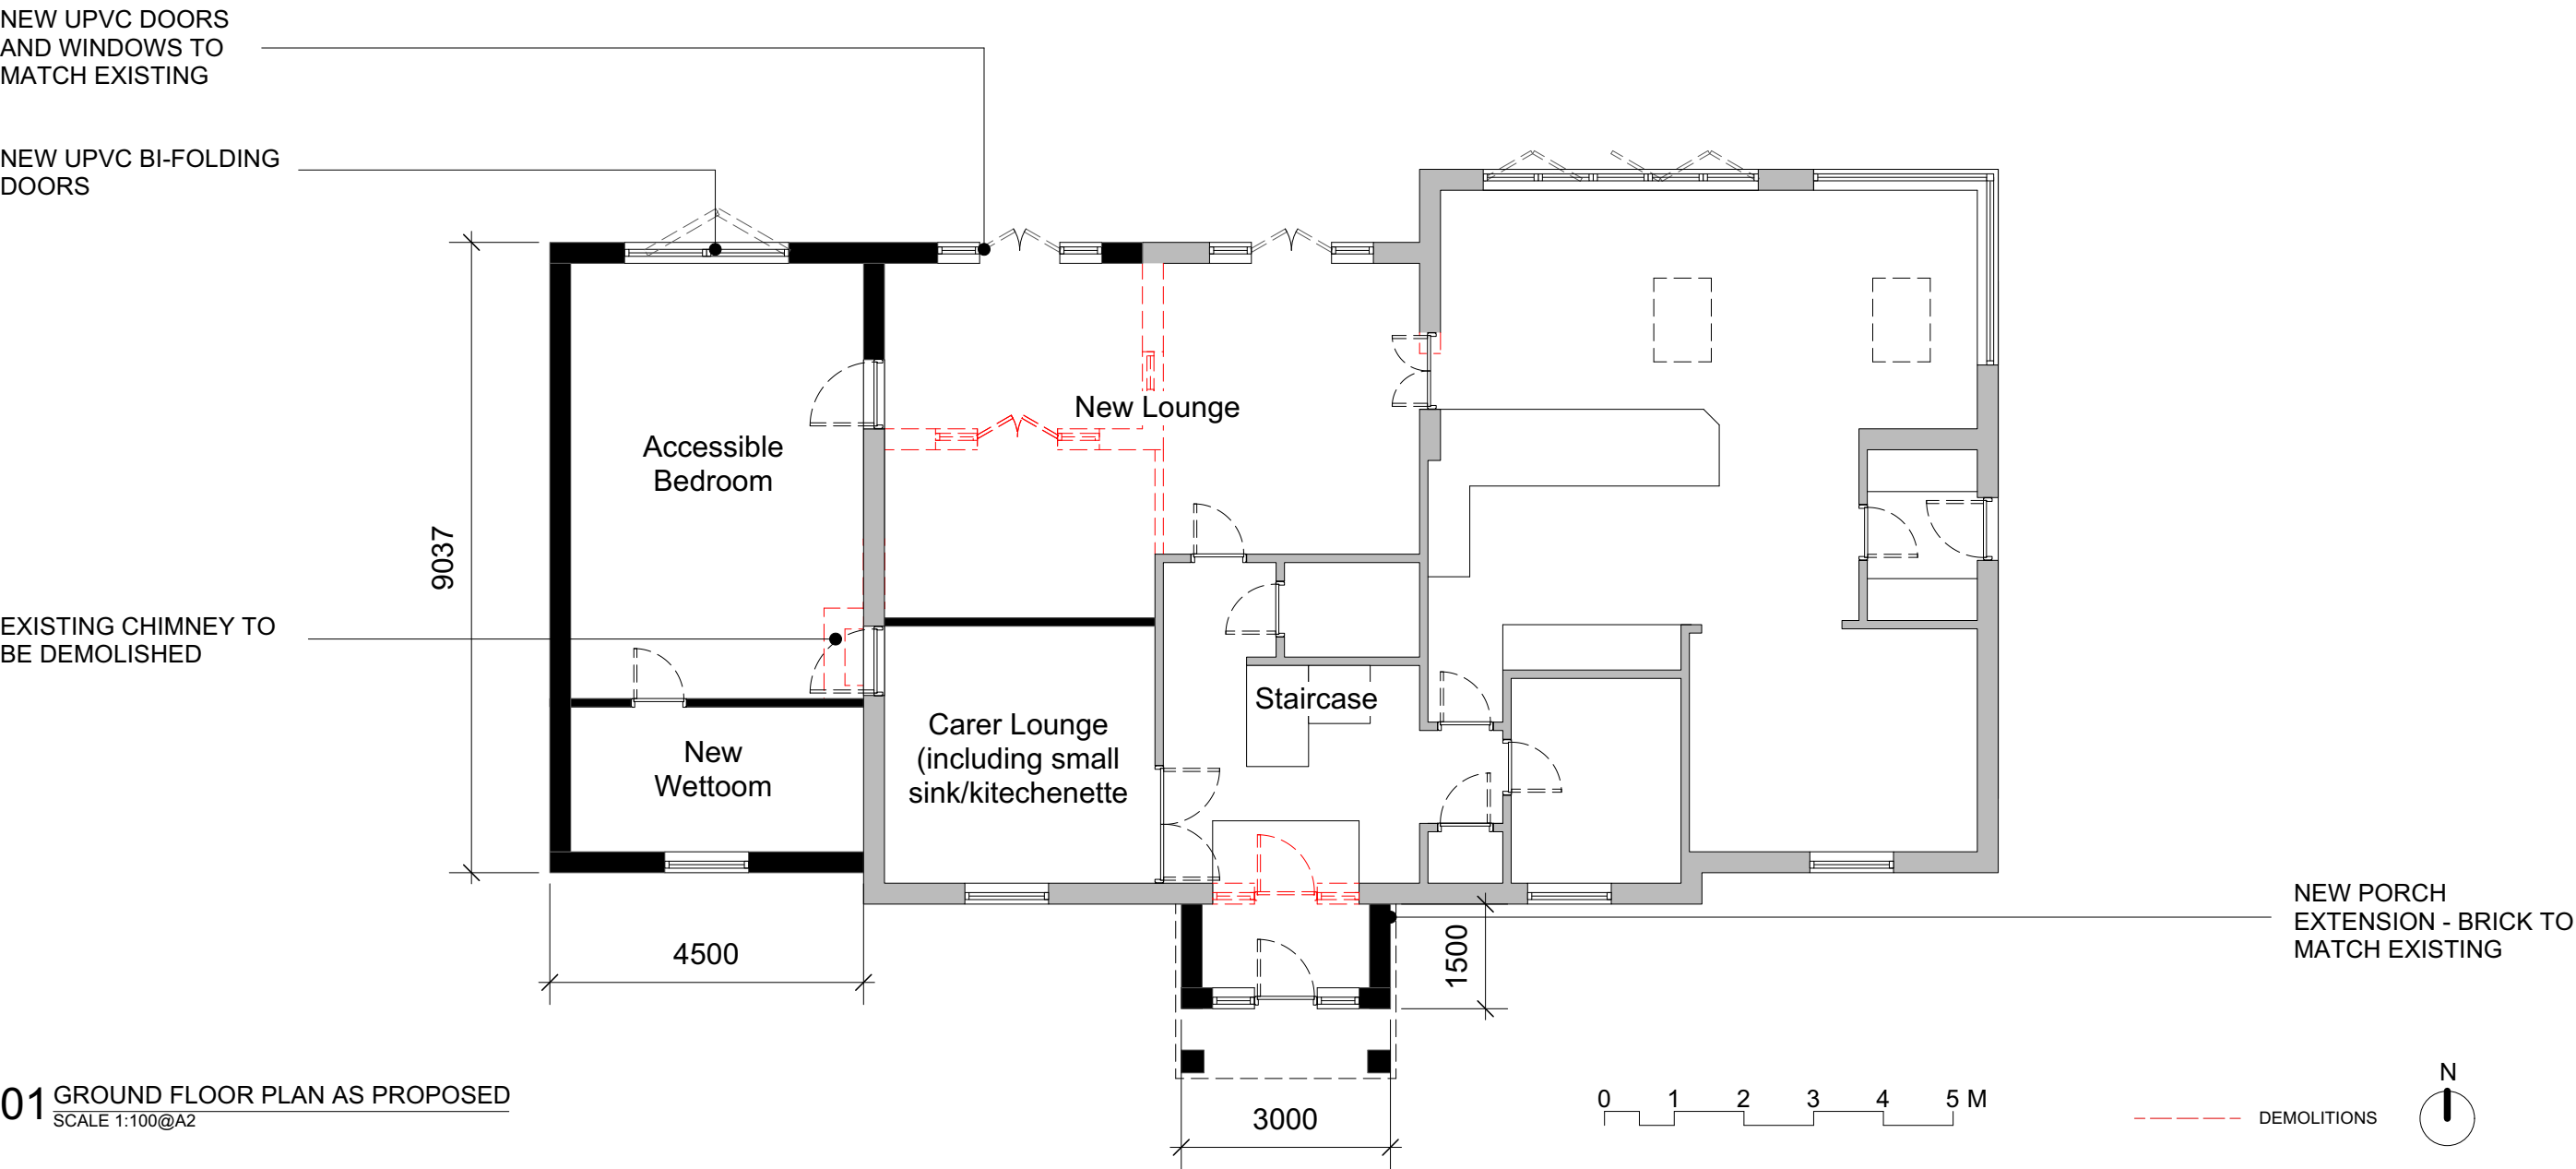

01 GROUND FLOOR PLAN AS PROPOSED
SCALE 1:100@A2