



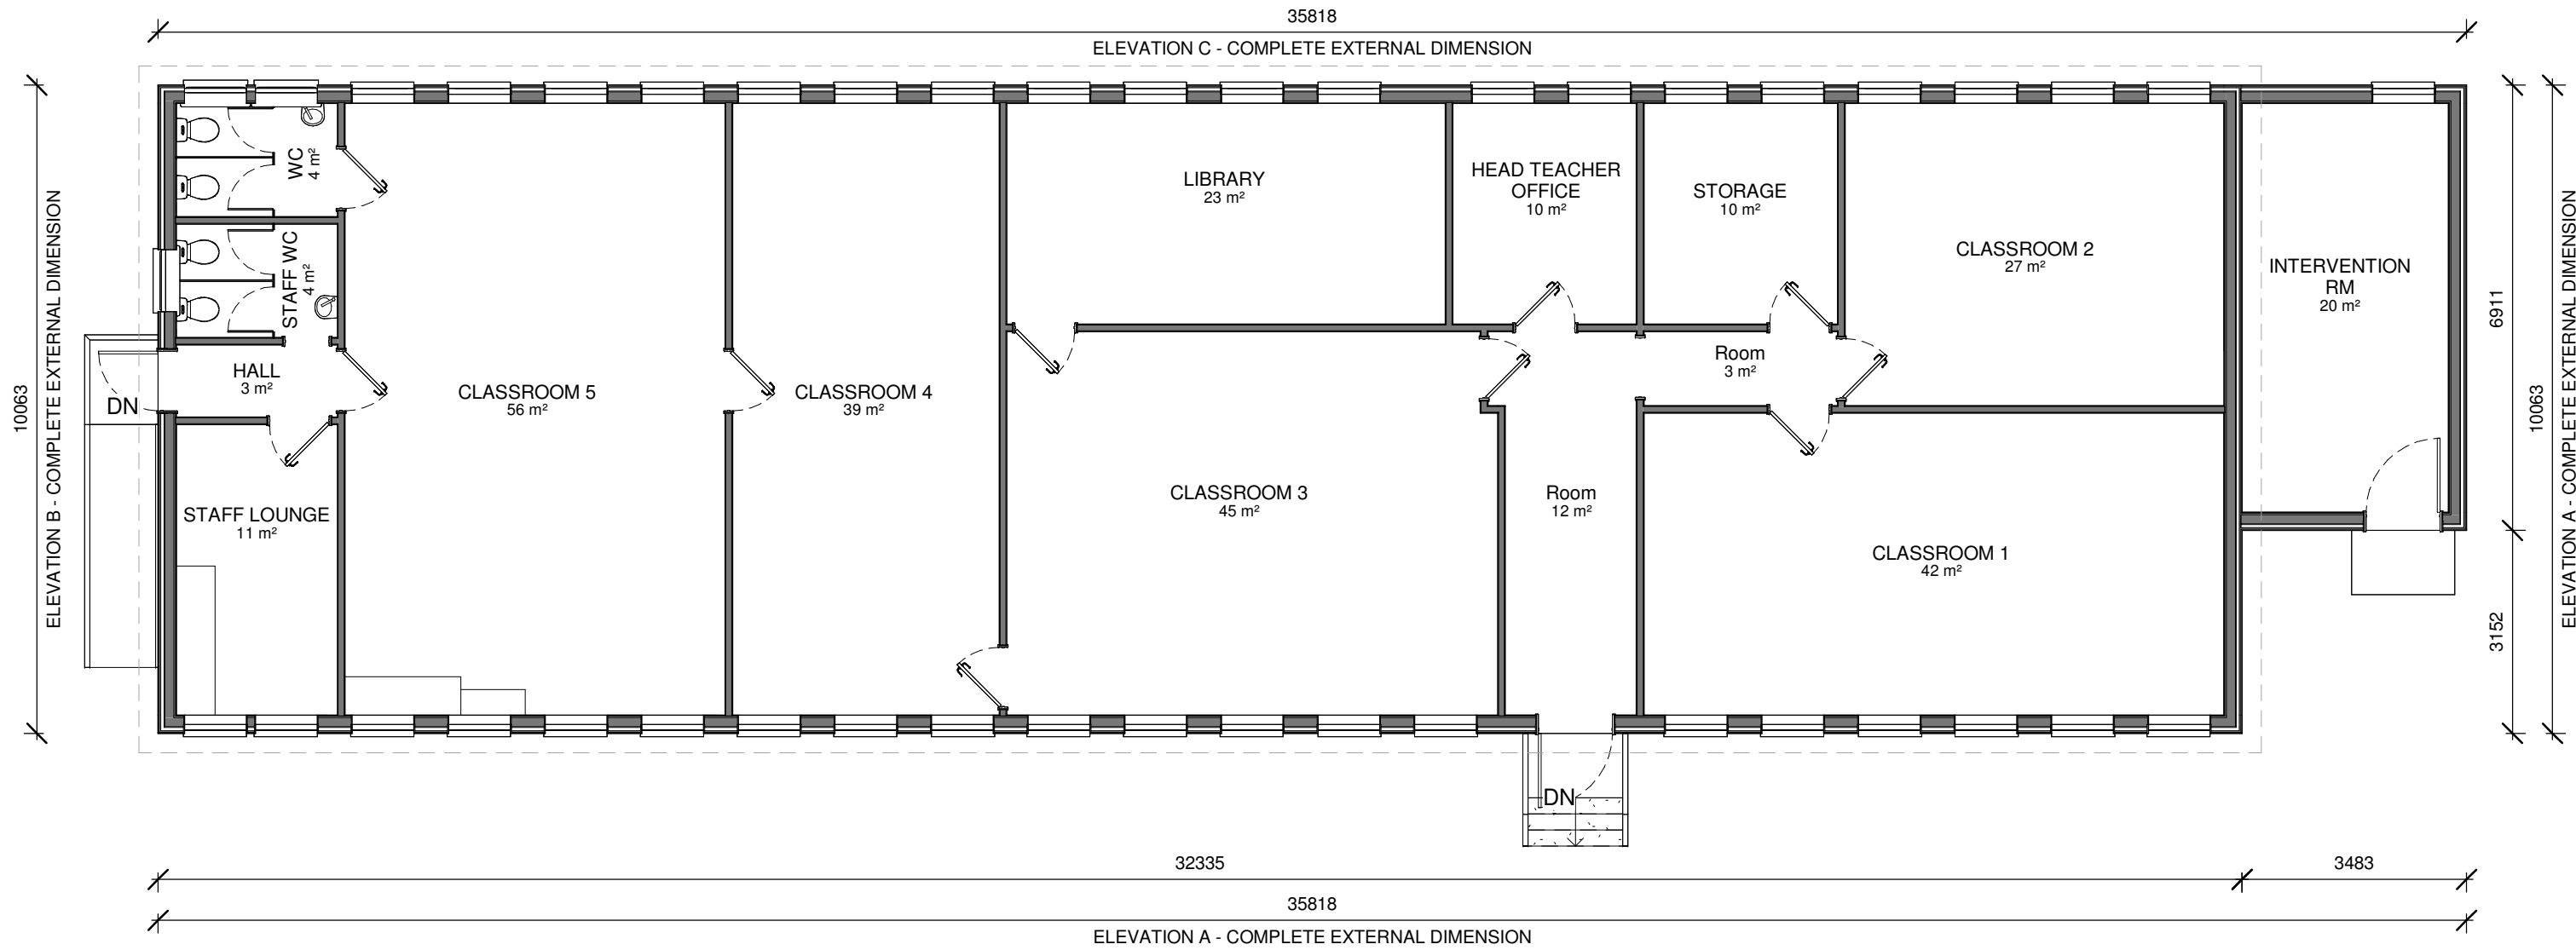


GROUND FLOOR PLAN
1 : 100


ELEVATION A
1 : 100

 

ELEVATION B
1 : 100

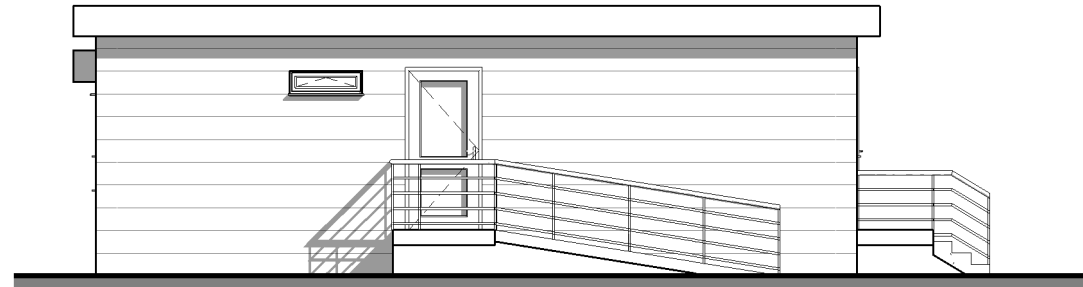

ELEVATION C
1 : 100

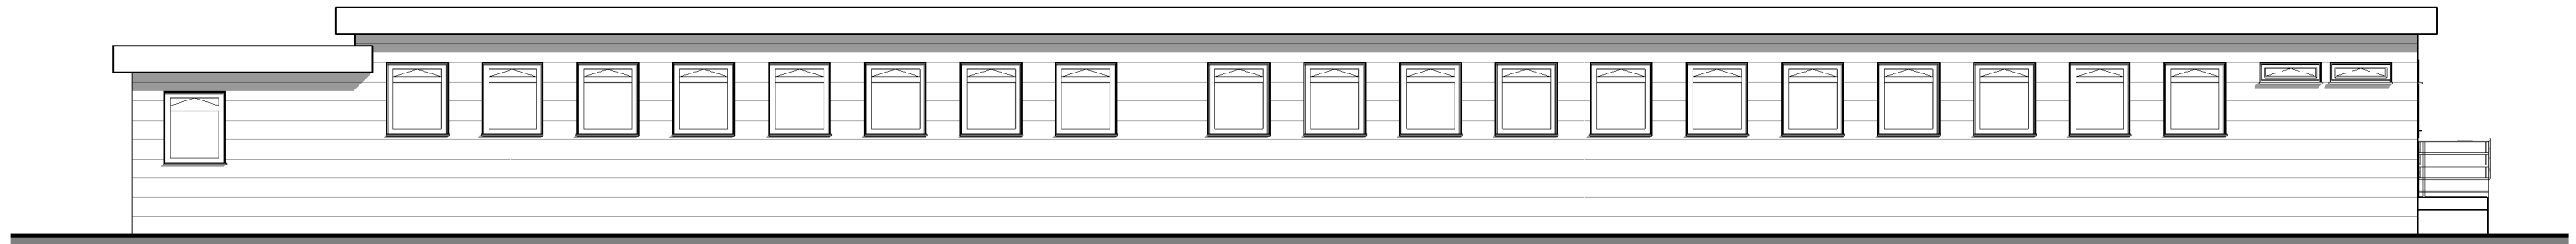

ELEVATION D
1 : 100



INFO

WRITTEN DIMENSIONS ARE IN ALL CASES TO BE
PREFERRED TO SCALED DIMENSIONS.
CONTRACTORS, SUB-CONTRACTORS AND
SUPPLIERS MUST VERIFY ALL DIMENSIONS ON
SITE.
FURNITURE IS SHOWN FOR THE PURPOSE OF
ILLUSTRATION ONLY, UNLESS OTHERWISE NOTED.

ADDRESS

KINGSWELL BUILDINGS LTD
UNIT2, BEECHES INDUSTRIAL PARK,
LITTLETON ROAD, CRAWLEY,
WINCHESTER, SO21 2QD
TEL: 01962 279 006



Client:
THE KING'S SCHOOL

Drawing Title:
EXISTING TIMBER BUILDING

Scale:
1 : 100

Date:
24/11/2023 15:53:59

Drawn by:
M.E.

Drawing Reference:
3404.23 - CH - PL - ETB - A1

Revision Number:
-