




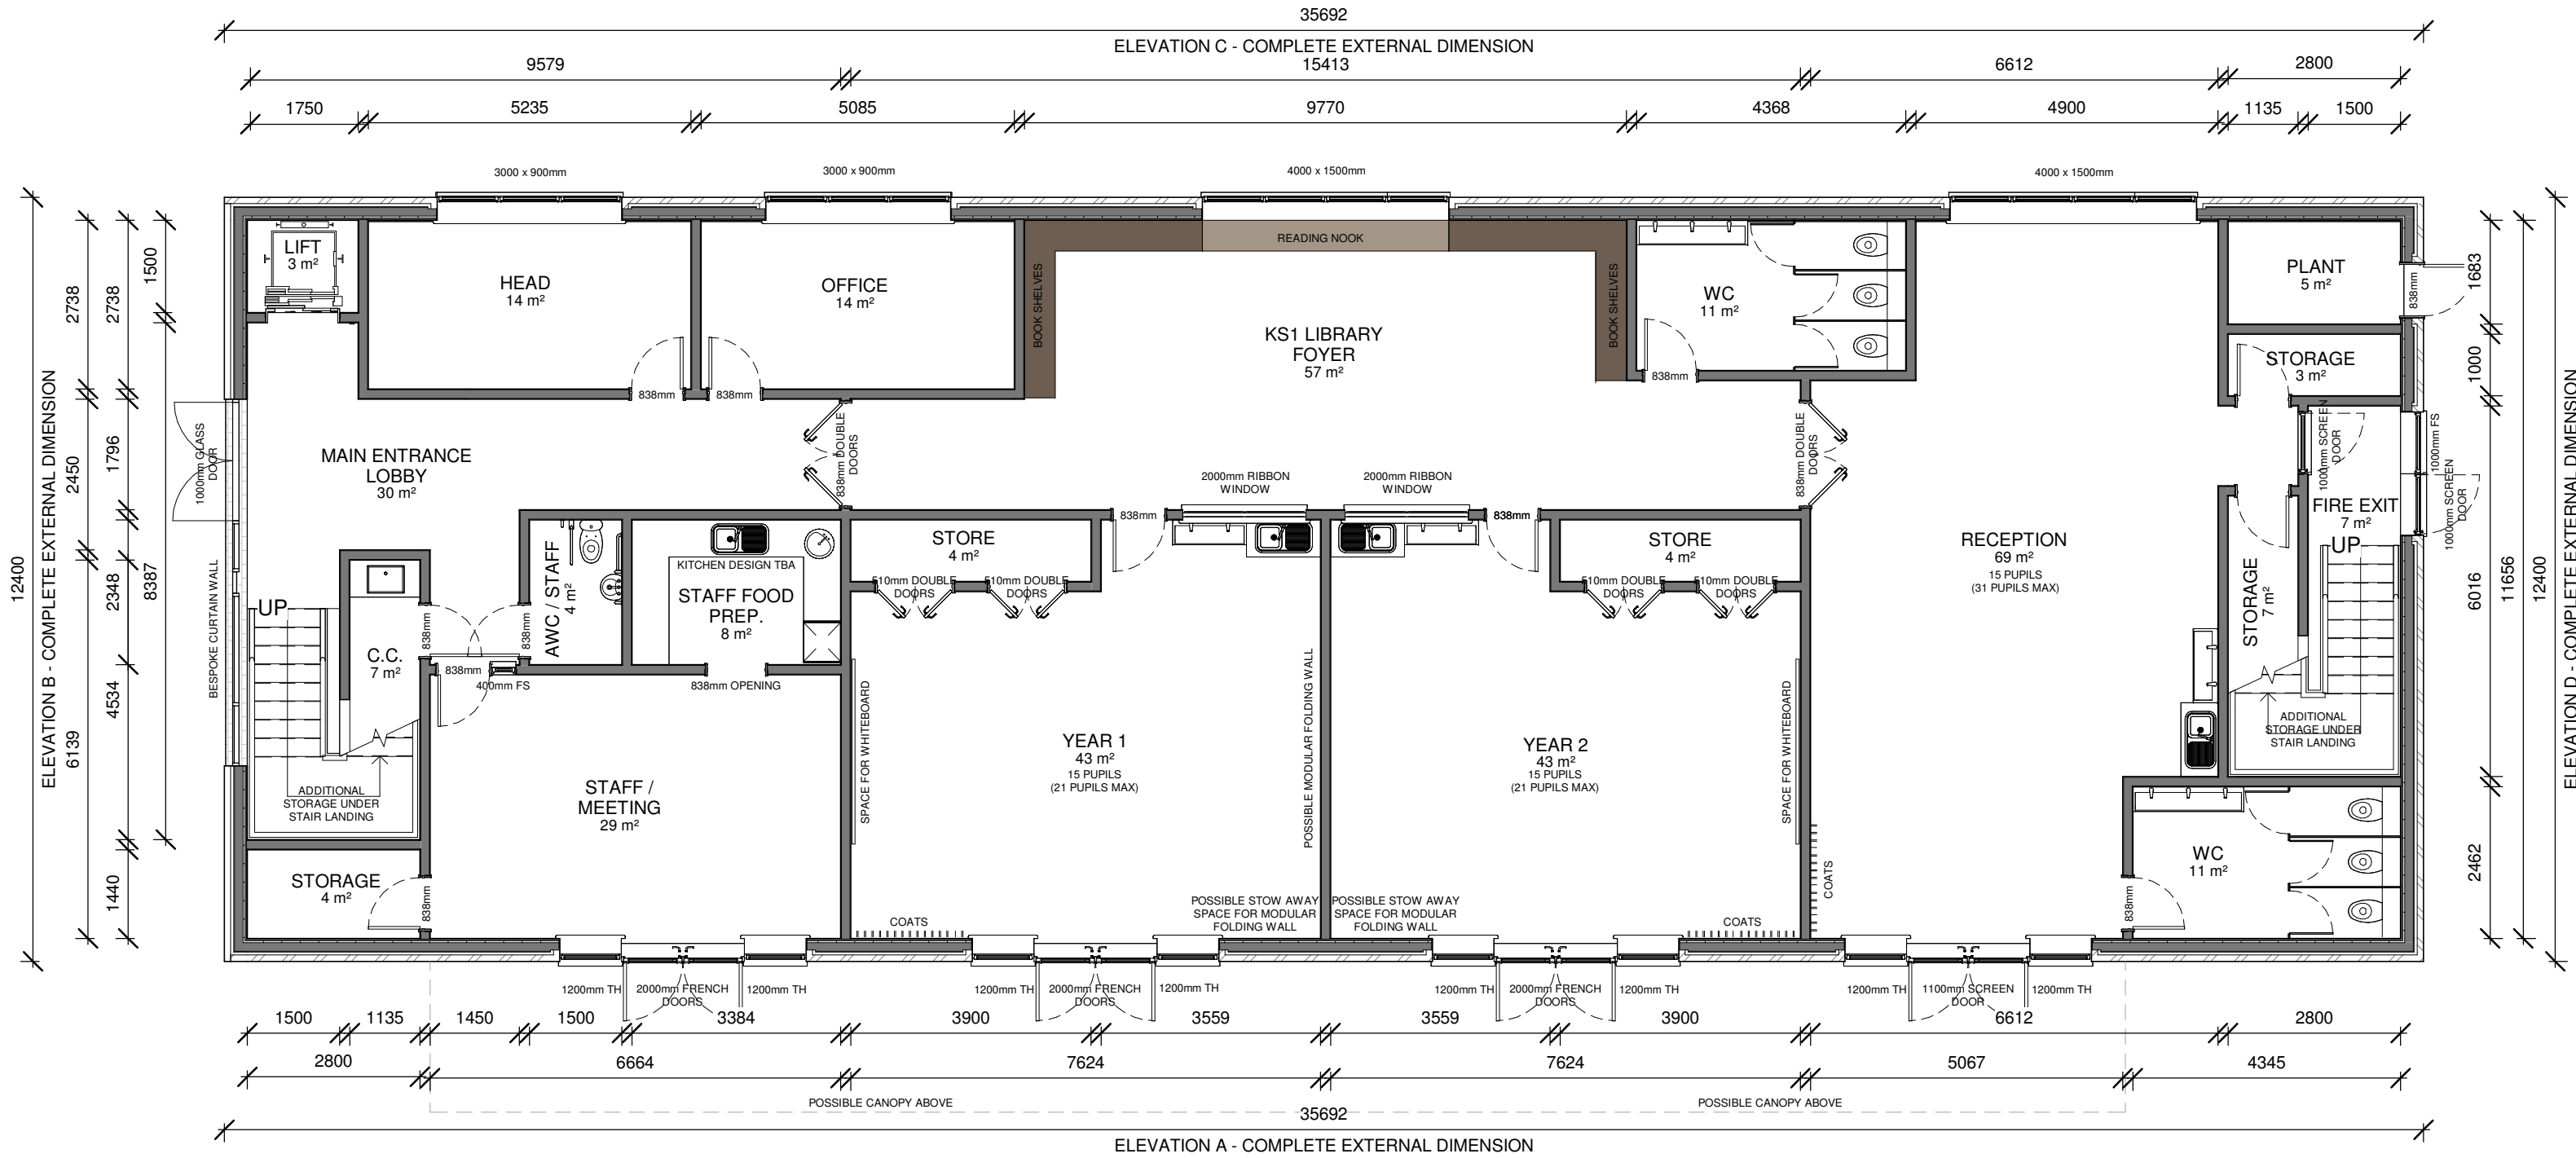

GROUND FLOOR PLAN
1 : 100

 

FIRST FLOOR PLAN
1 : 100

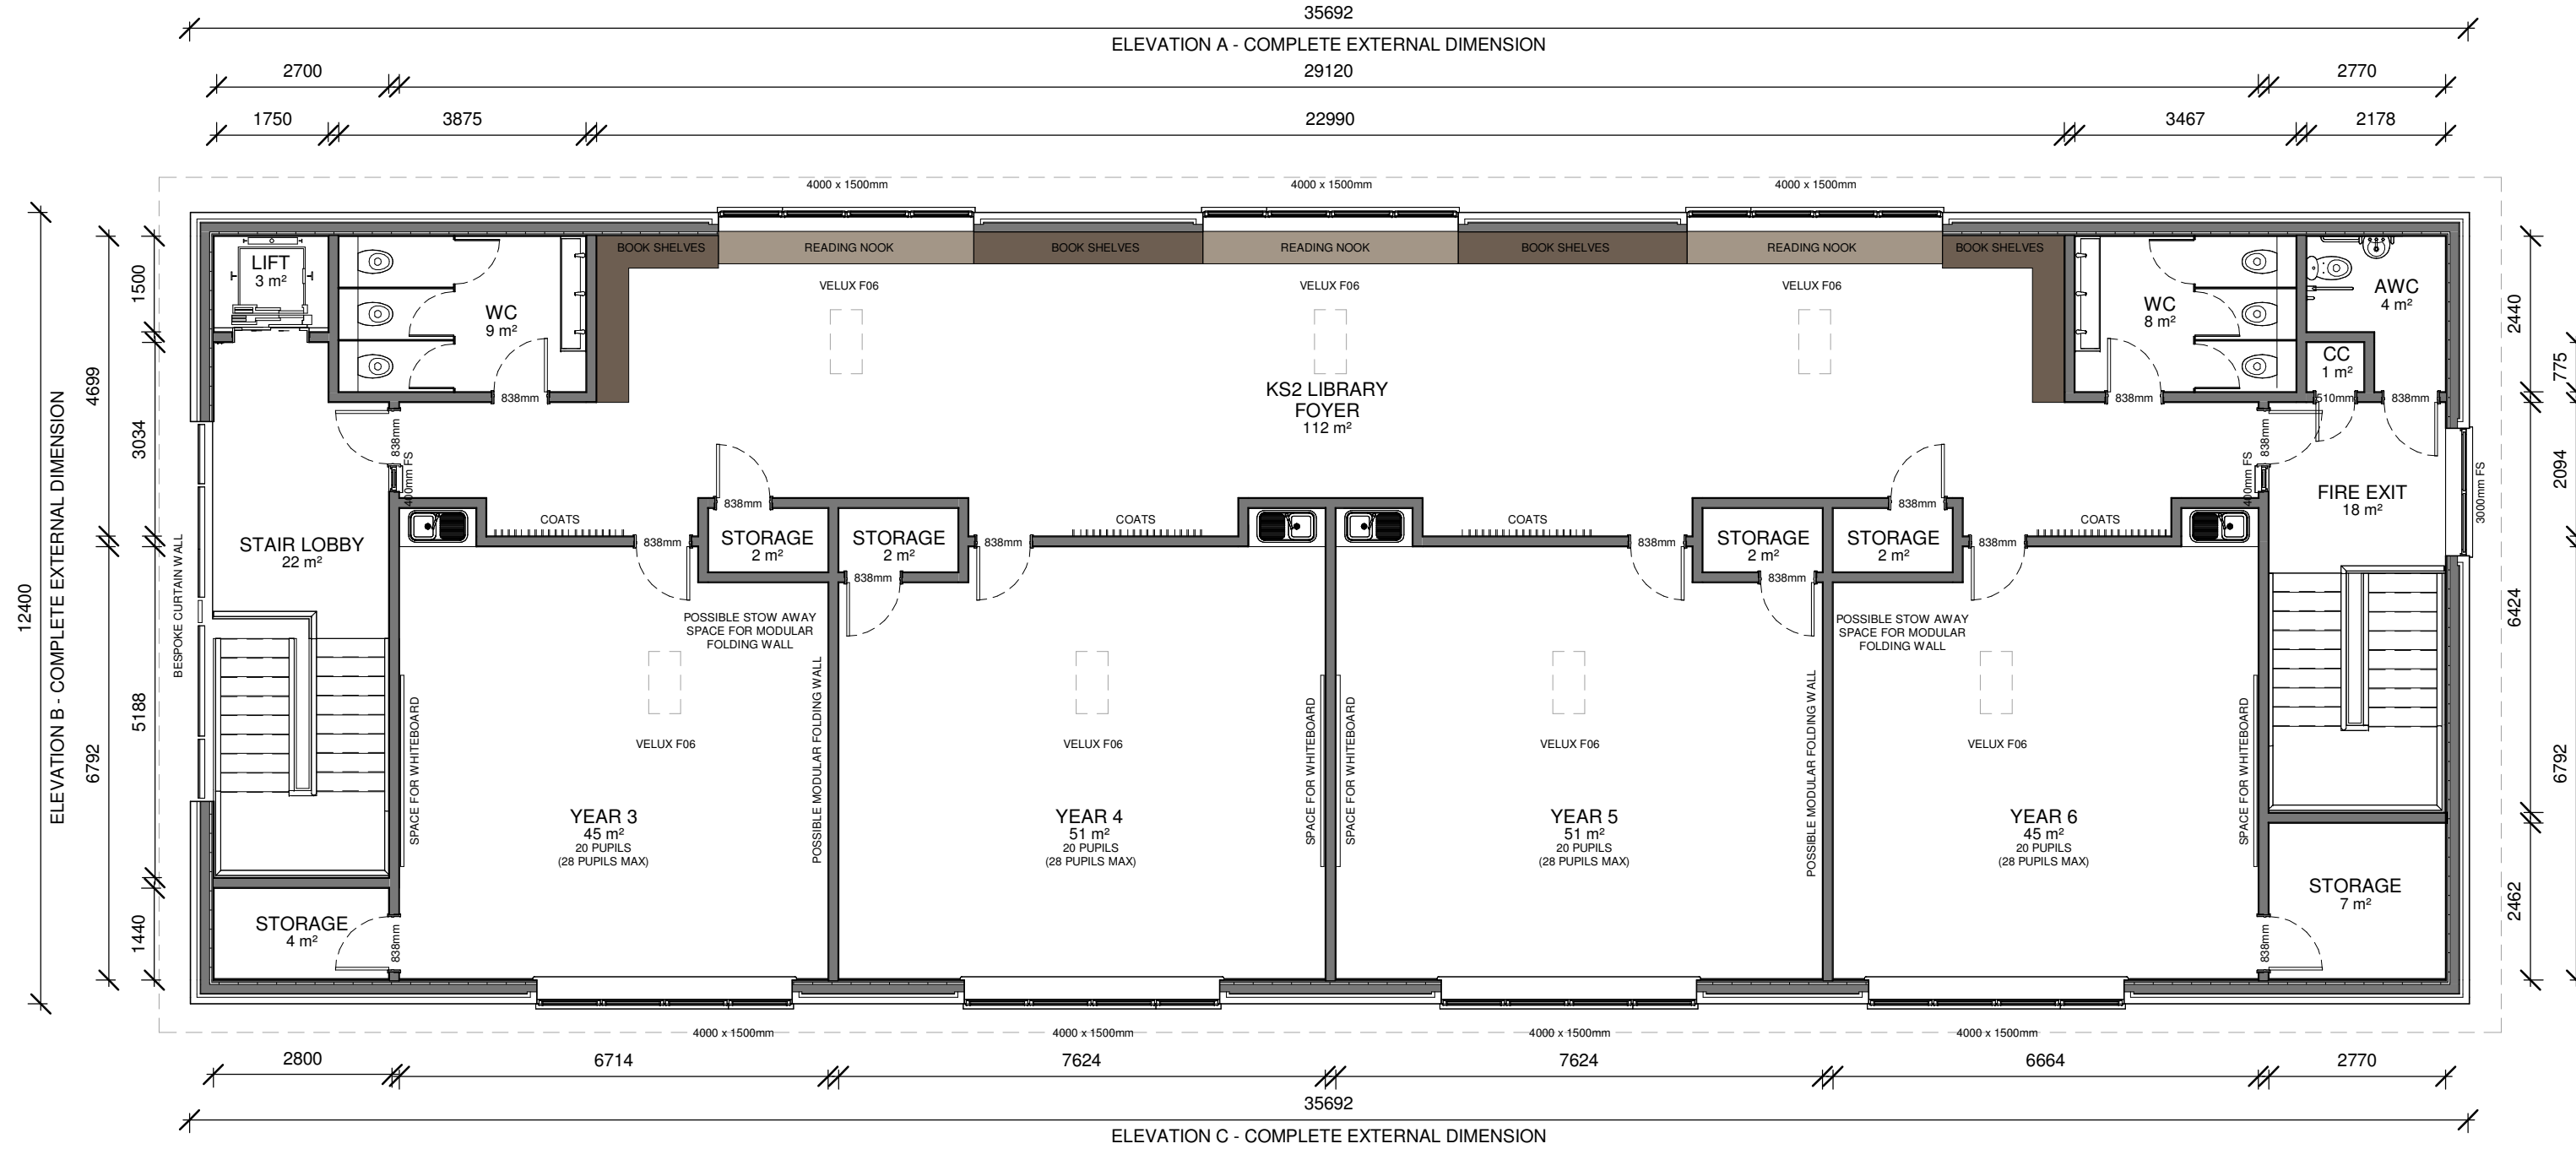

SOUTHERN ELEVATION
1 : 100



NORTHERN ELEVATION
1 : 100


SOLAR PANEL ARRAY -
DETAILS TBA

WESTERN ELEVATION
1 : 100

TIMBER BOARD CLADDING
(COLOUR TBA)

BRICK FINISH (COLOUR TBA)

EASTERN ELEVATION
1 : 100

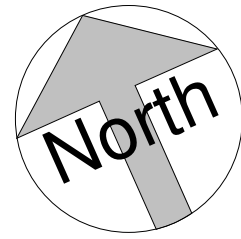

DFE REQUIREMENTS:

INFANT AND RECEPTION	-	2.1m ² PER PUPIL
JUNIOR	-	1.8m ² PER PUPIL

TOILET & WASHBASIN REQUIREMENTS:

UNDER 5	-	1 PER 10 PUPILS
5-11	-	1 PER 20 PUPILS
OVER 11	-	1 PER 20 PUPILS

INFO

WRITTEN DIMENSIONS ARE IN ALL CASES TO BE
PREFERRED TO SCALED DIMENSIONS.
CONTRACTORS, SUB-CONTRACTORS AND
SUPPLIERS MUST VERIFY ALL DIMENSIONS ON
SITE.

*FURNITURE IS SHOWN FOR THE PURPOSE OF
ILLUSTRATION ONLY, UNLESS OTHERWISE NOTED.

ADDRESS

KINGSWELL BUILDINGS LTD
UNIT2, BEECHES INDUSTRIAL PARK,
LITTLETON ROAD, CRAWLEY,
WINCHESTER, SO21 2OD

TEL.: 01962 279 006



Client:
THE KING'S SCHOOL NEW PRIMARY BUILDING

Drawing Title:
ILLUSTRATION PANEL

Scale:
1 : 100

Date:
24/11/2023 10:35:55

Drawn by:
M.E.

Drawing Reference:
3404.23 - CH - IL - OPT3 - A1

Revision Number:
6