
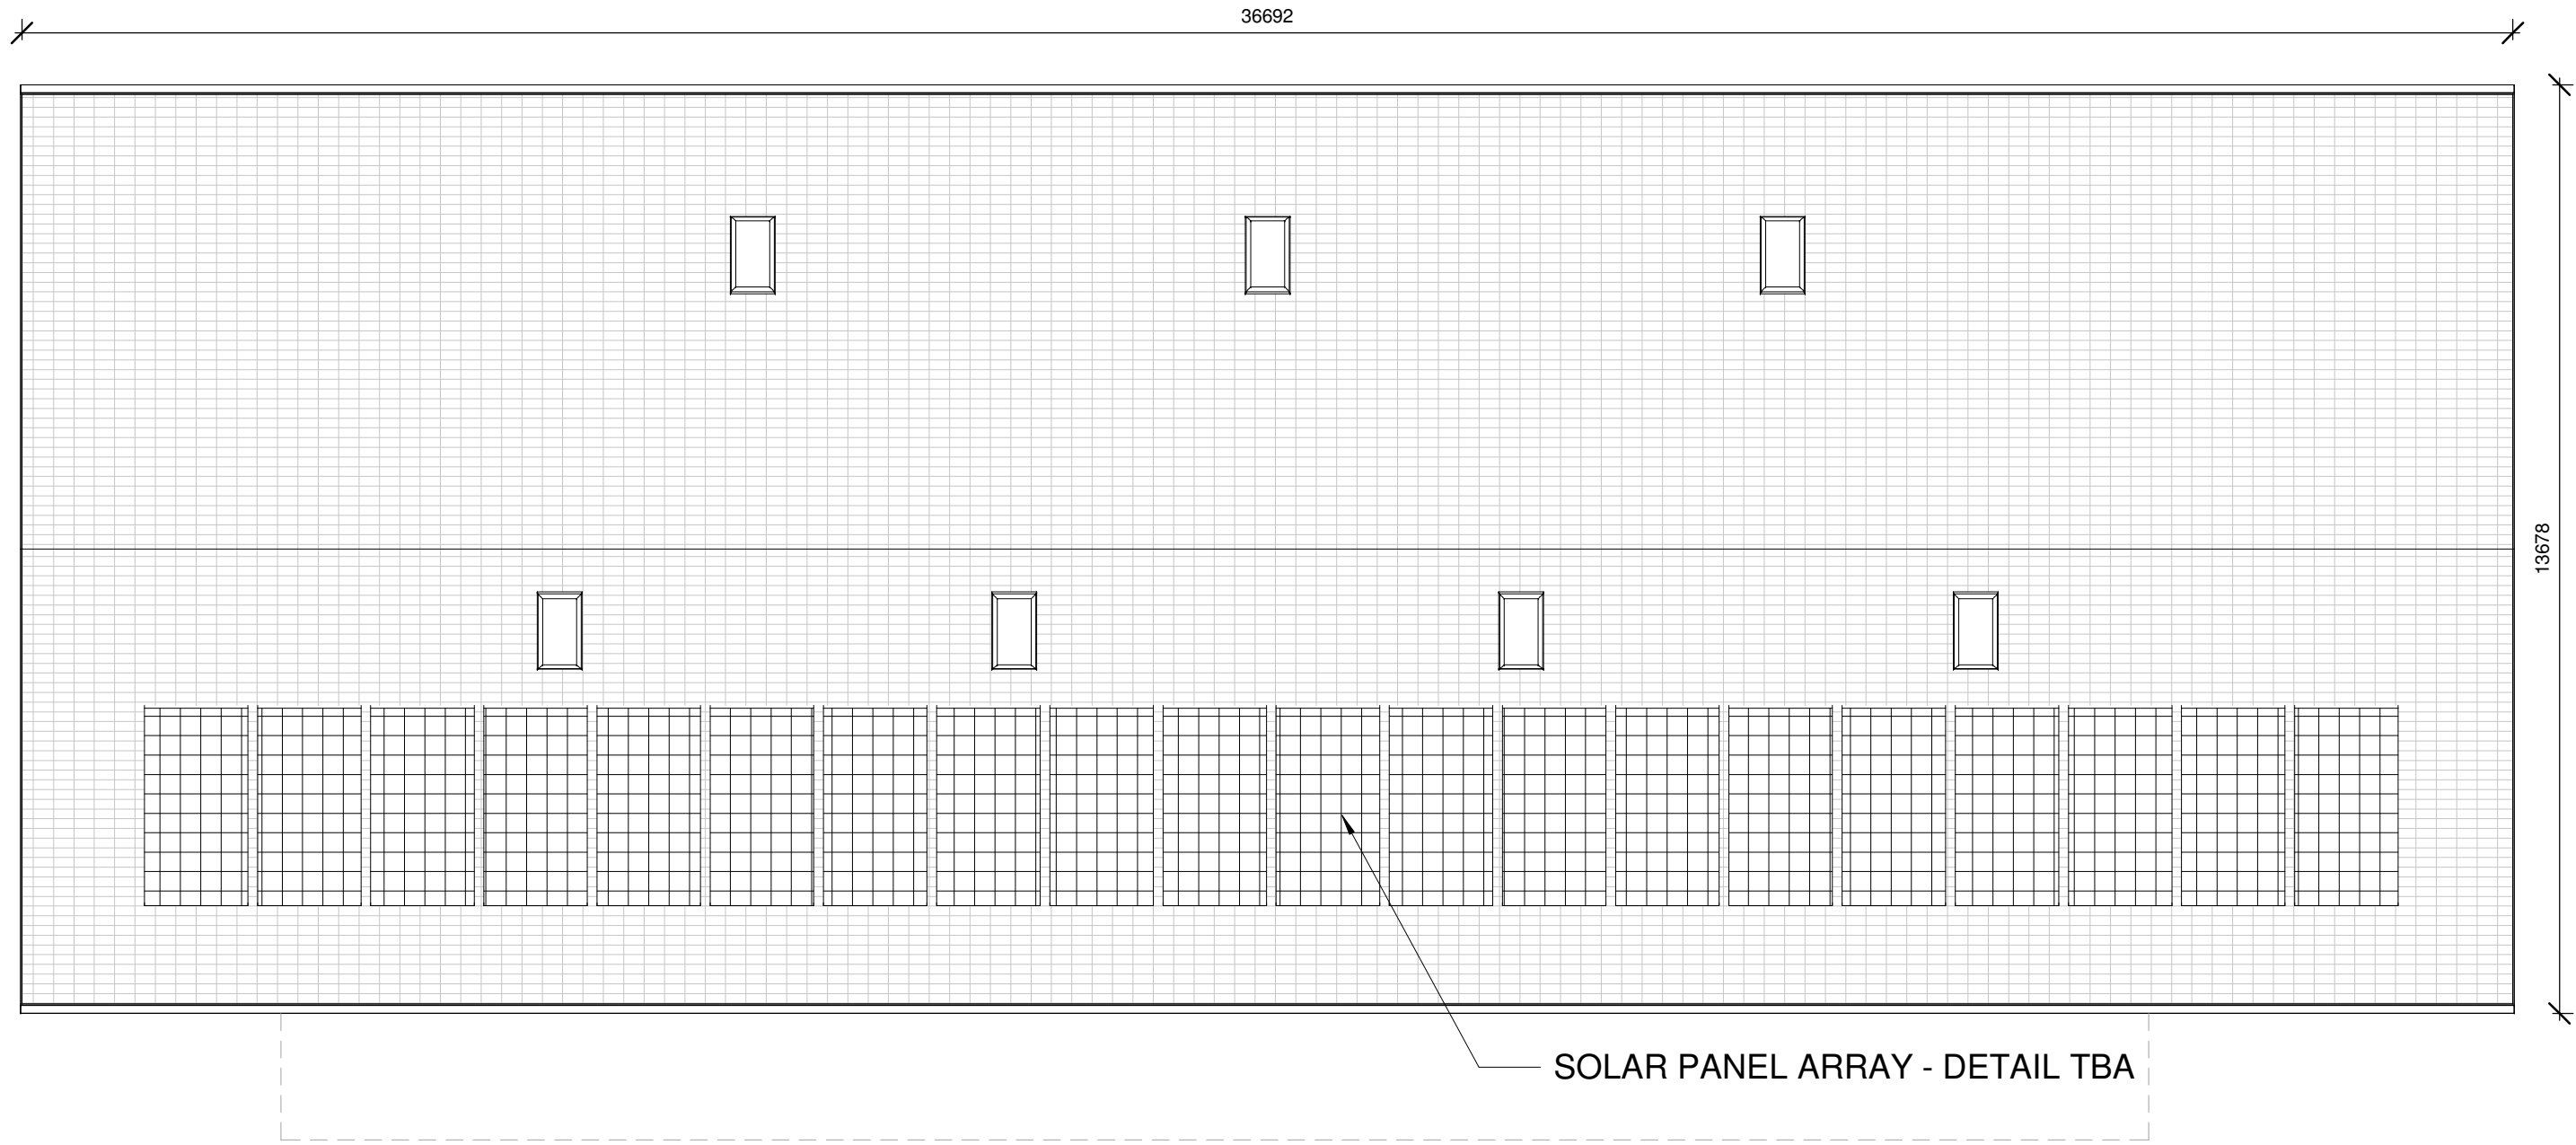
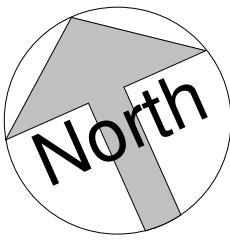


 

ROOF PLAN
1 : 100

INFO

WRITTEN DIMENSIONS ARE IN ALL CASES TO BE
PREFERRED TO SCALED DIMENSIONS.
CONTRACTORS, SUB-CONTRACTORS AND
SUPPLIERS MUST VERIFY ALL DIMENSIONS ON
SITE.

*FURNITURE IS SHOWN FOR THE PURPOSE OF
ILLUSTRATION ONLY, UNLESS OTHERWISE NOTED.

ADDRESS

KINGSWELL BUILDINGS LTD
UNIT2, BEECHES INDUSTRIAL PARK,
LITTLETON ROAD, CRAWLEY,
WINCHESTER, SO21 2QD

TEL.: 01962 279 006



Drawn by:	M.E.
Client:	THE KING'S SCHOOL NEW PRIMARY BUILDING
Drawing Title:	ROOF PLAN
Scale:	1 : 100
Date:	24/11/2023 10:34:36
Drawing Reference:	3404.23 - CH - IL - OPT3 - A1
Revision Number:	6