


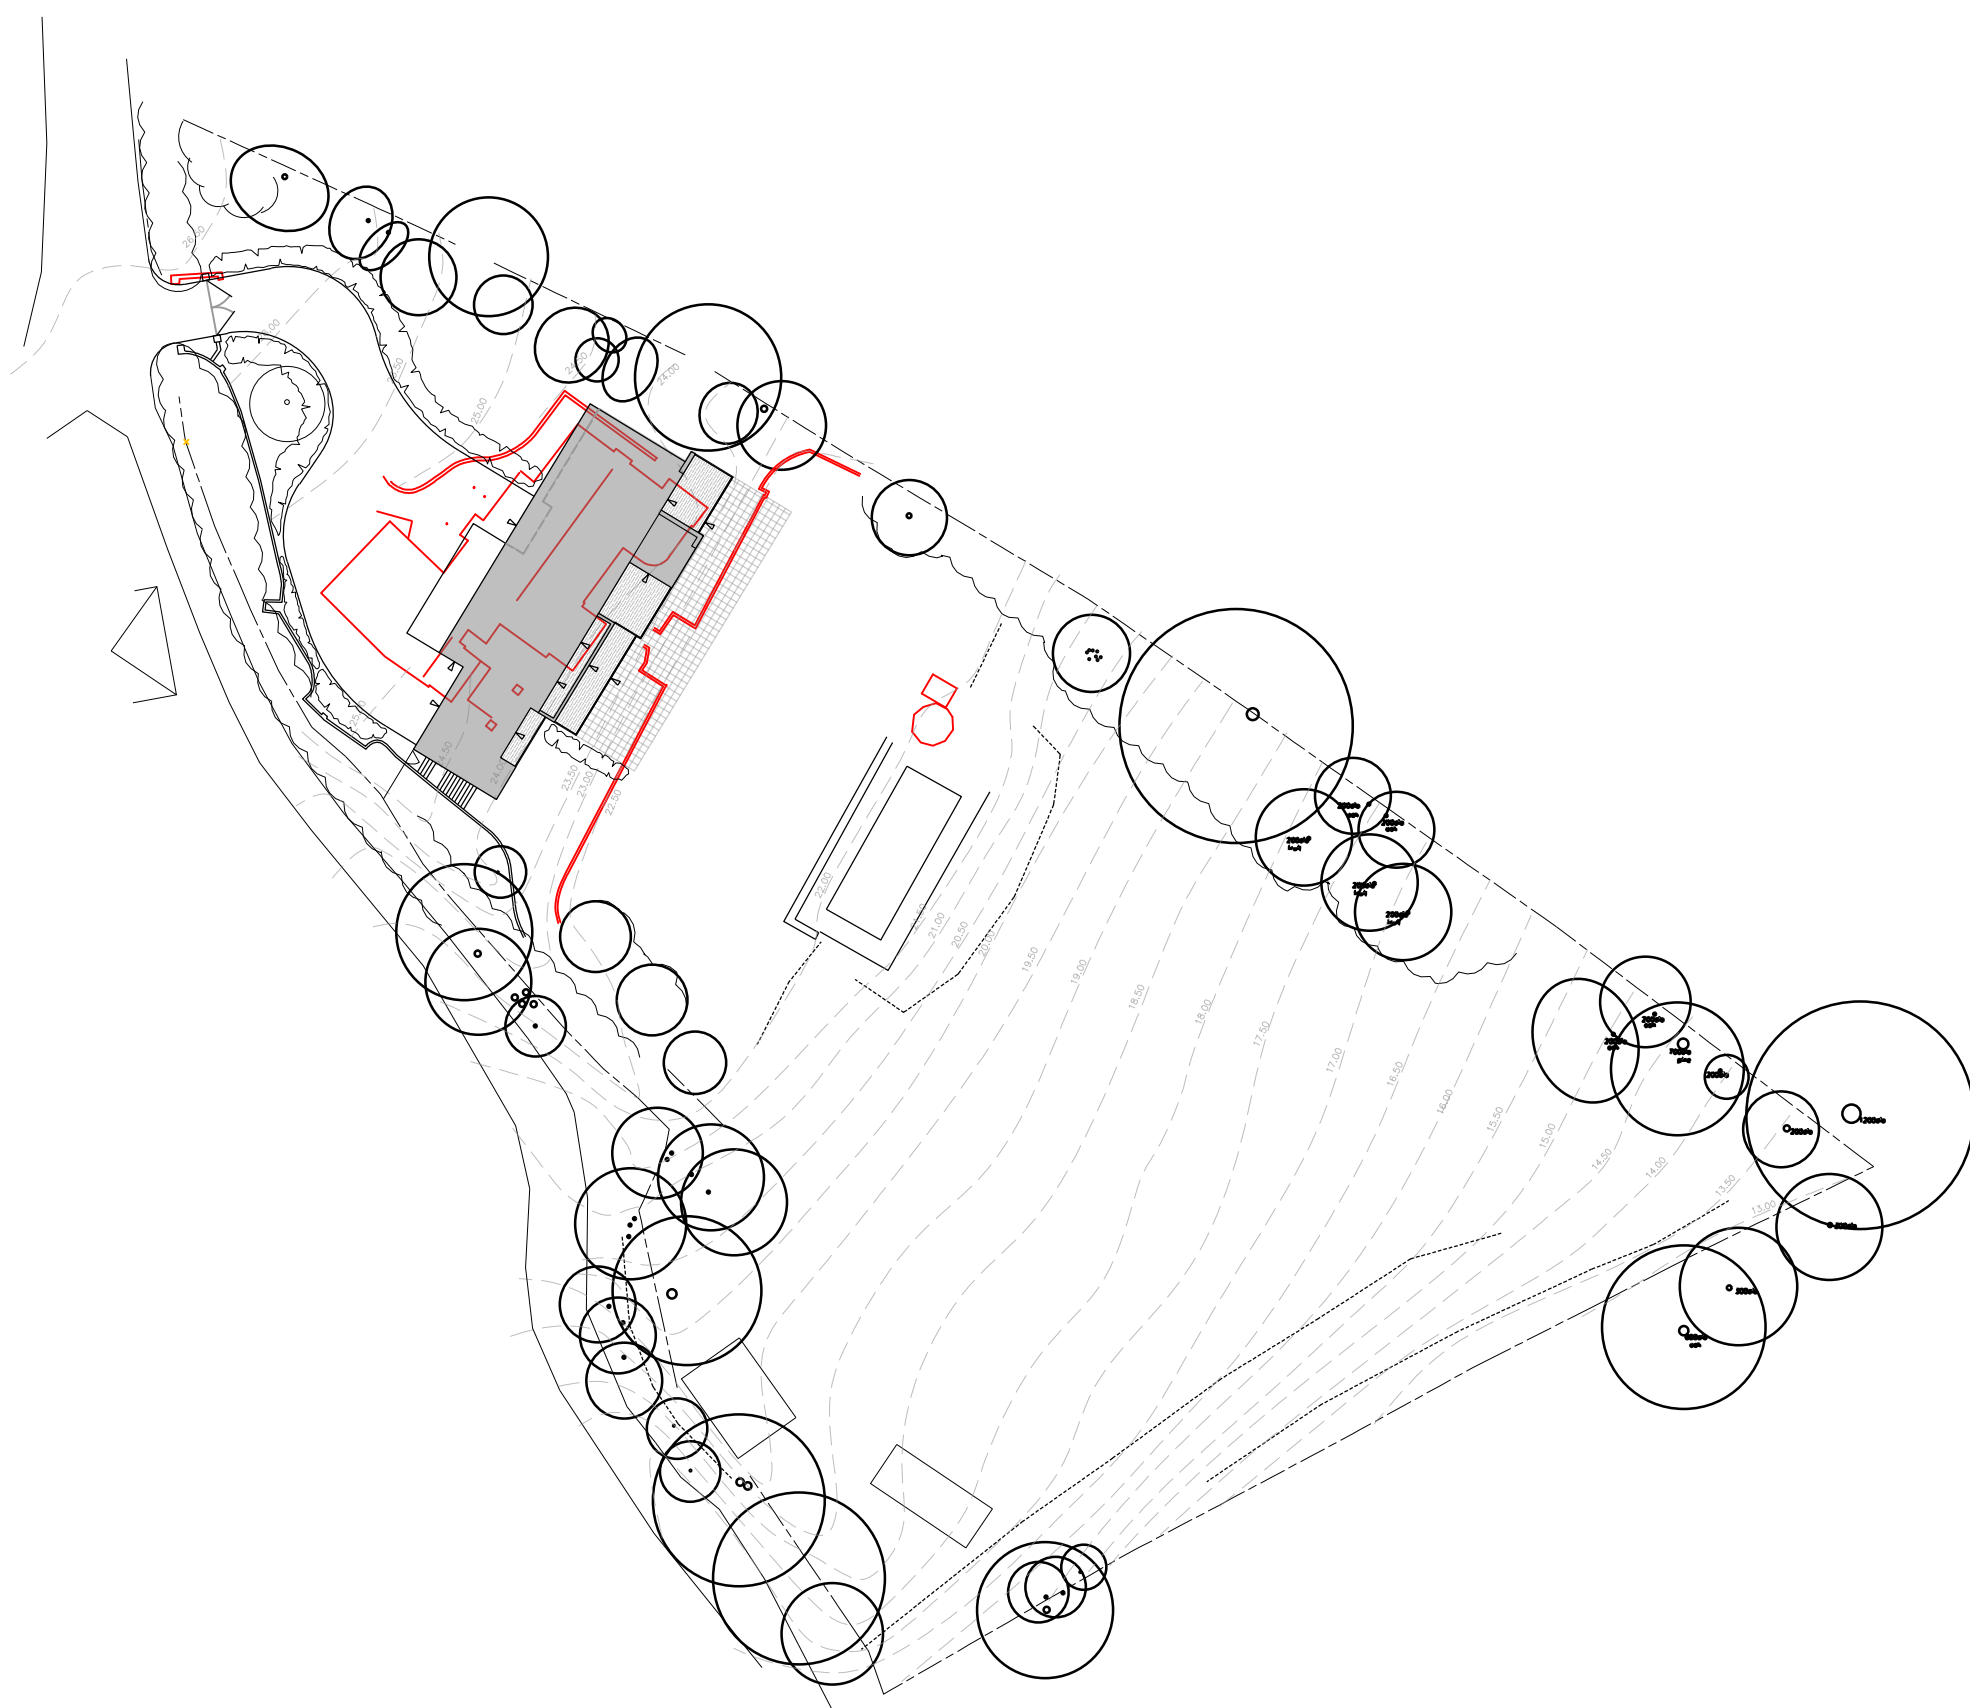

# JON DALE ARCHITECT LTD.

Jon Dale RIBA 12 Crestwood View, Eastleigh, Hampshire, SO50 4NF Tel: 07787 575126 E-mail: jondalearchitect@gmail.com

| Project        |         |       |         | Title             |              |          |
|----------------|---------|-------|---------|-------------------|--------------|----------|
| Cherry Court   |         |       |         | Site Plan OVERLAY |              |          |
| Salterns' Lane |         |       |         | -                 |              |          |
| Bursledon      |         |       |         | -                 |              |          |
| Scale          | Date    | Drawn | Checked | Job No.           | Drawing. No. | Revision |
| 1:500          | Sept 23 | RP    | JD      | 126               | SL02         | -        |