

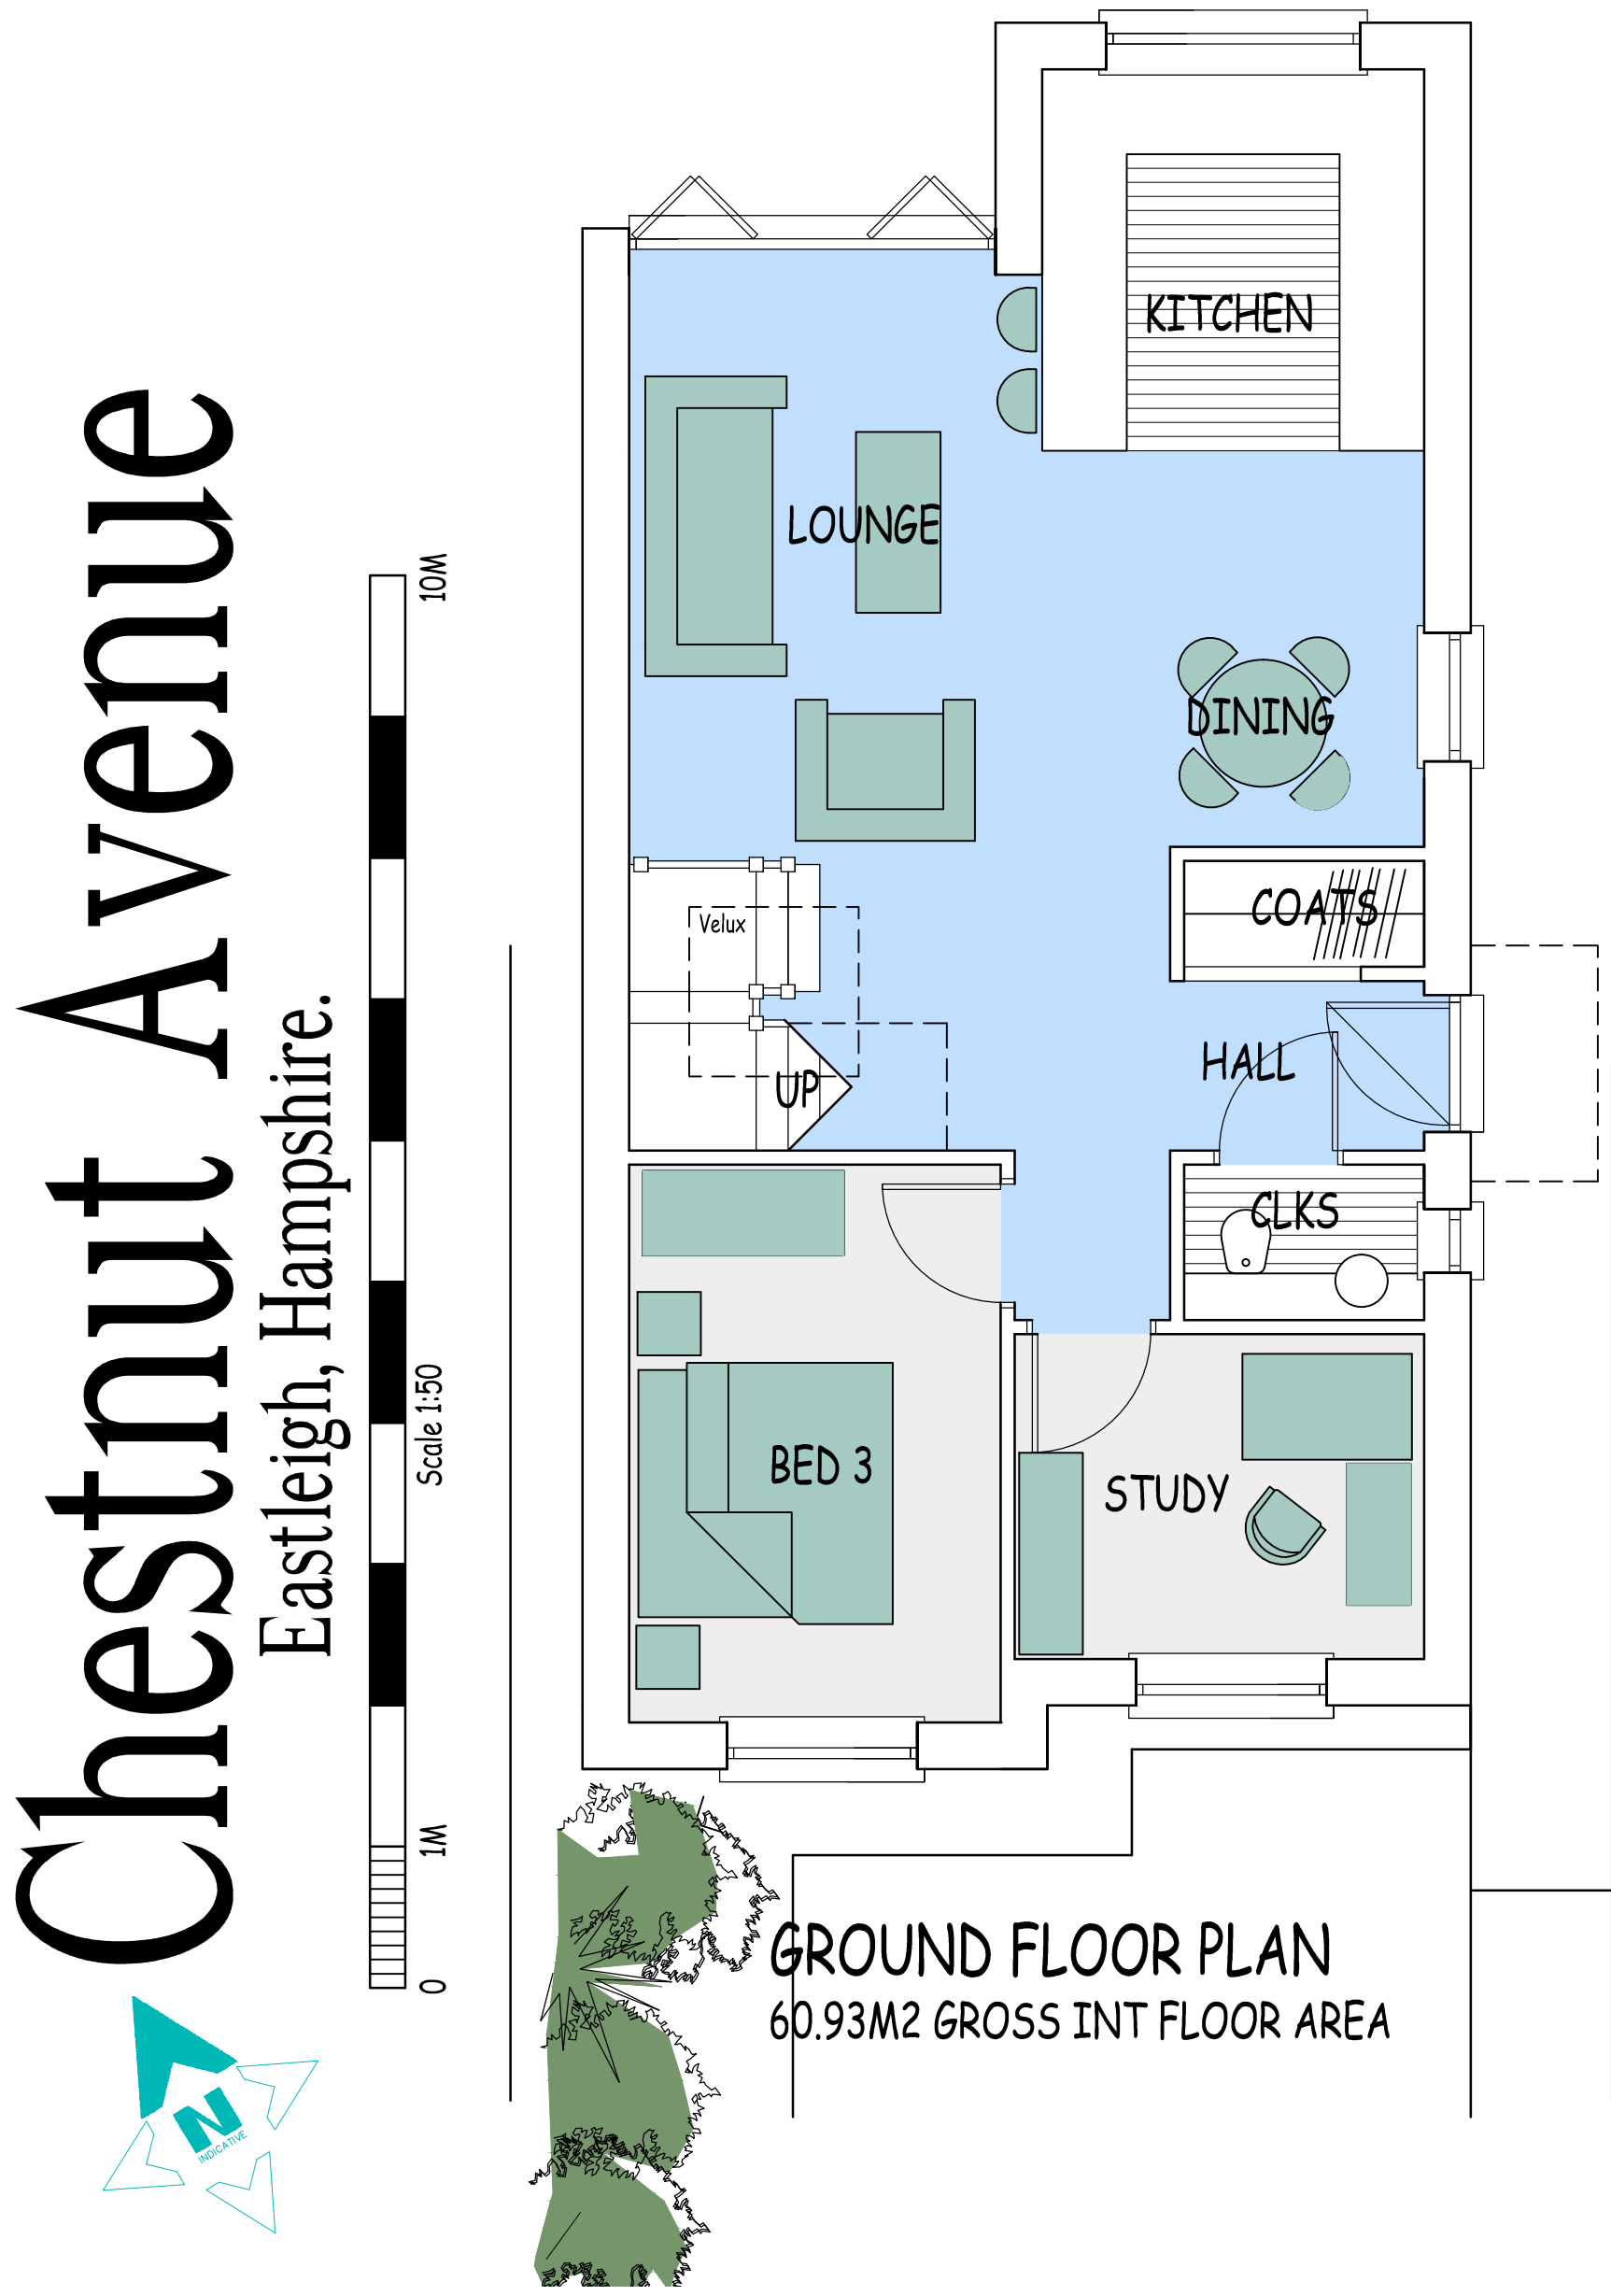
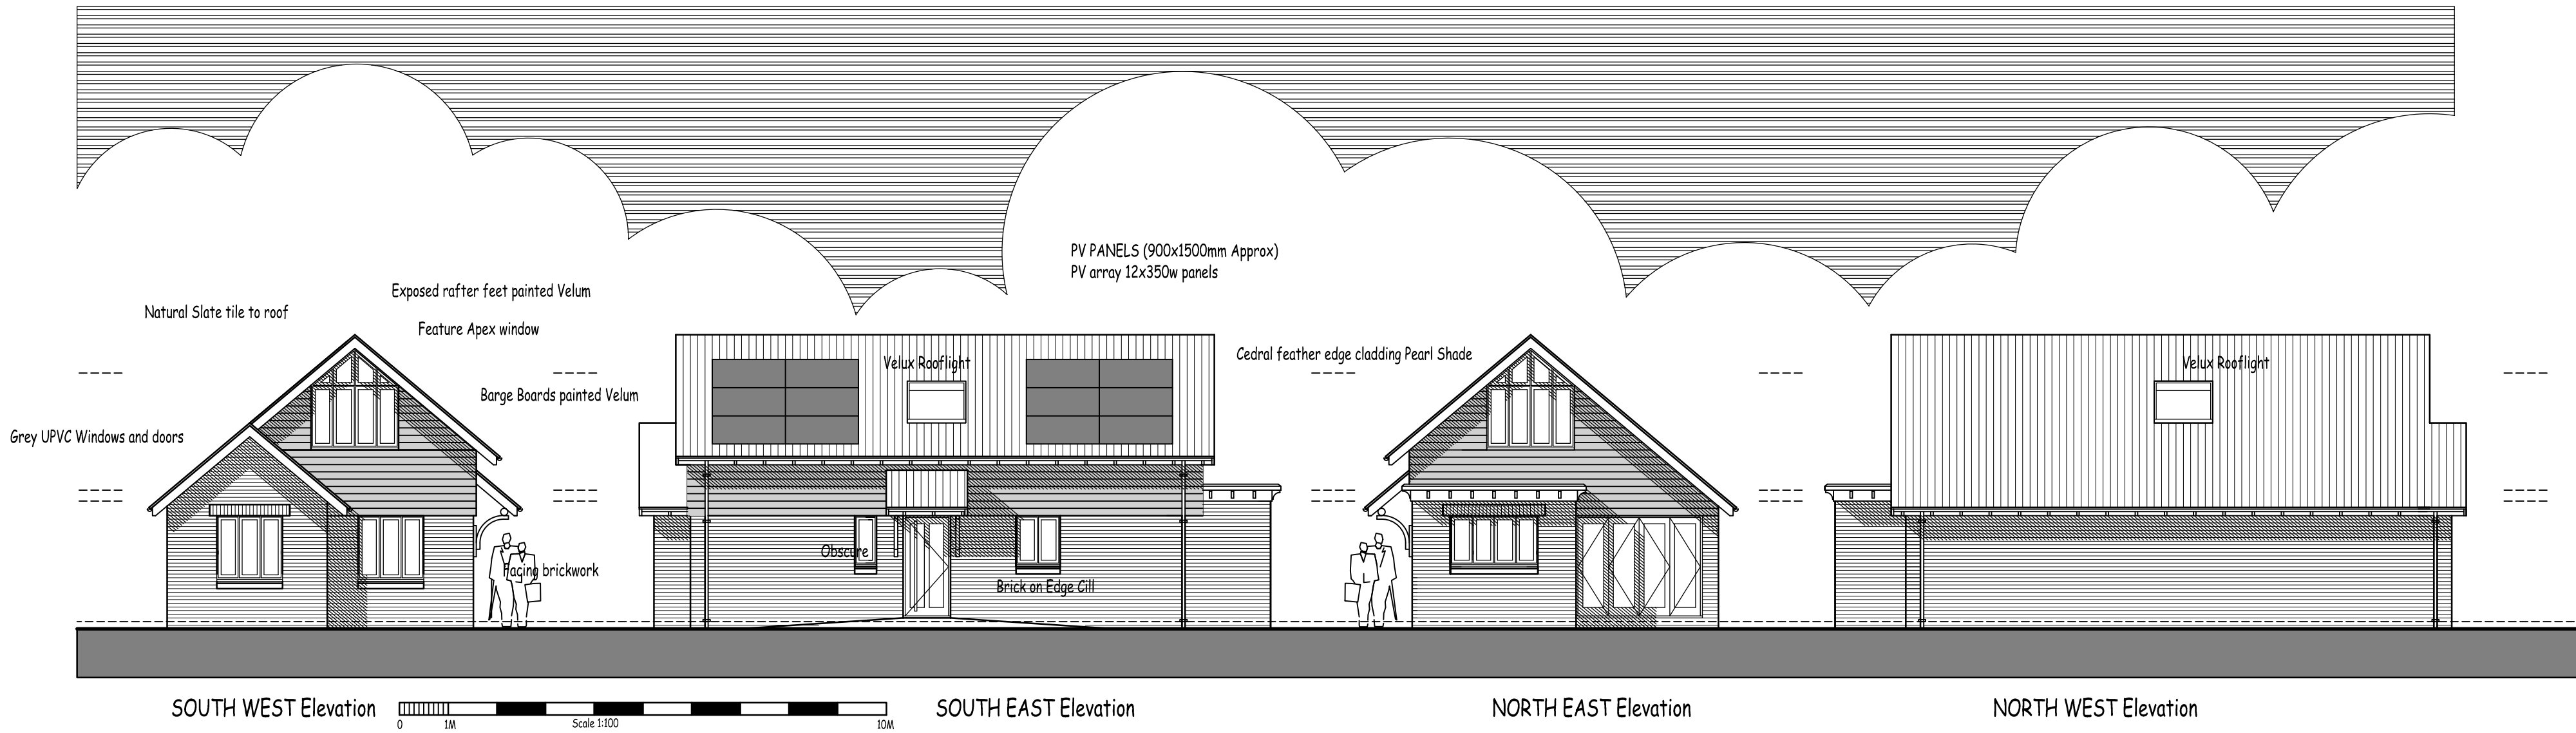



Chestnut Avenue
Eastleigh, Hampshire.

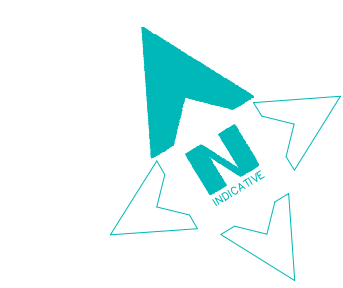

GROUND FLOOR PLAN
60.93M2 GROSS INT FLOOR AREA

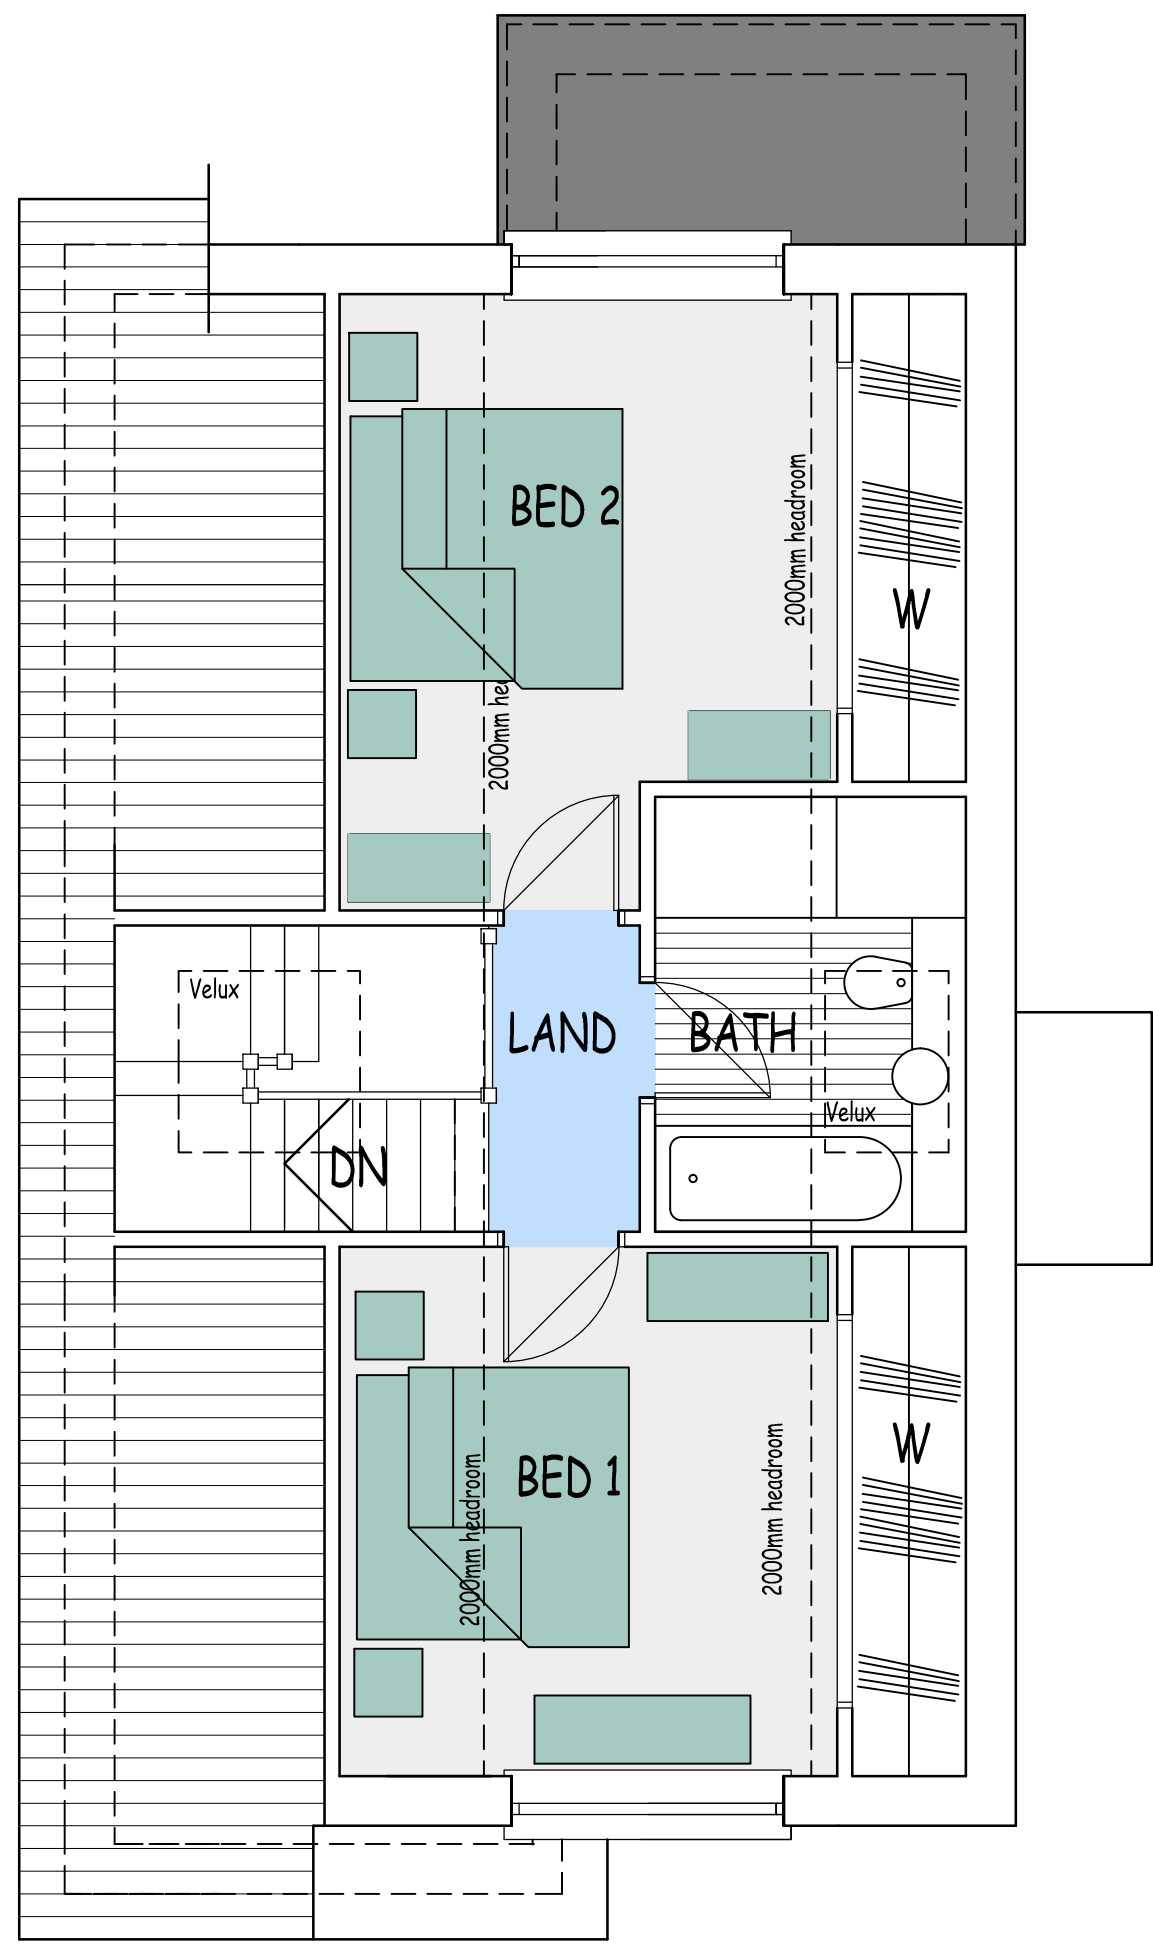


FIRST FLOOR PLAN
38.35M2 GROSS INT FLOOR AREA

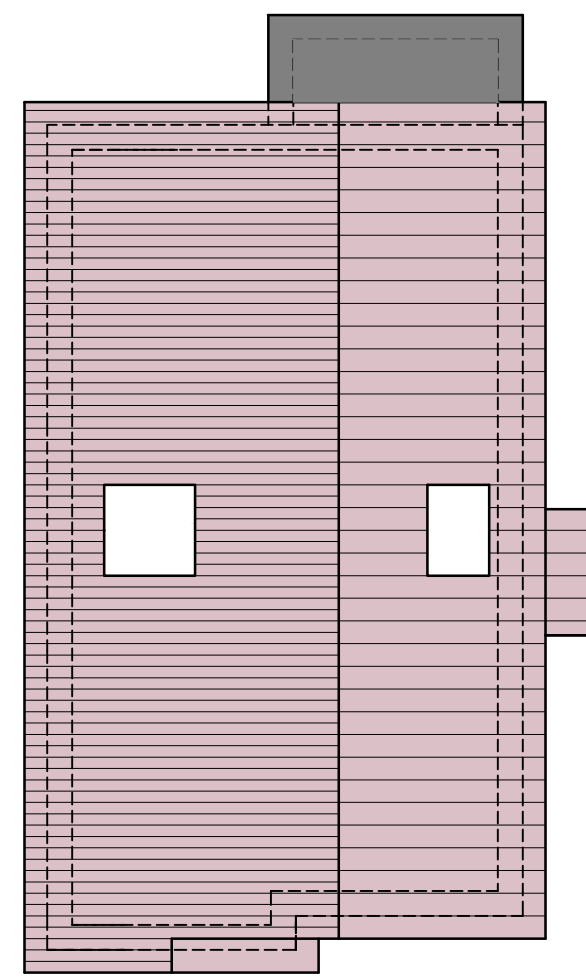

ROOF PLAN

- KEY**
- RAJ Blend 4 size Sandstone paving with Chapel pointing. Allow 200mm thk filling. With Alpha Antique Paviours laid stretcher bond path edging
 - New Tree Planting (Refer to specification)
 - Existing Trees With Root Protection Area Shown
 - New Lawned Areas (showing extg spot levels)
 - DRIVEWAY - 60mm Brett Alpha Antique Paviours, 50mm thk grit, 100mm thk type 1, 150mm thk capping. With Alpha Antique Blocks laid onedge as drive edging
 - Existing Hedgerow (Retained and reinforced)
 - Proposed Native Screen Planting
 - Granite Sett runover (Showing proposed level)
 - Broken slate on MOT type 1
 - Tree Protection Fencing in Accordance With BS 5837 Section 9.3 and Fig 3
 - Site Boundary (Application Proposal)

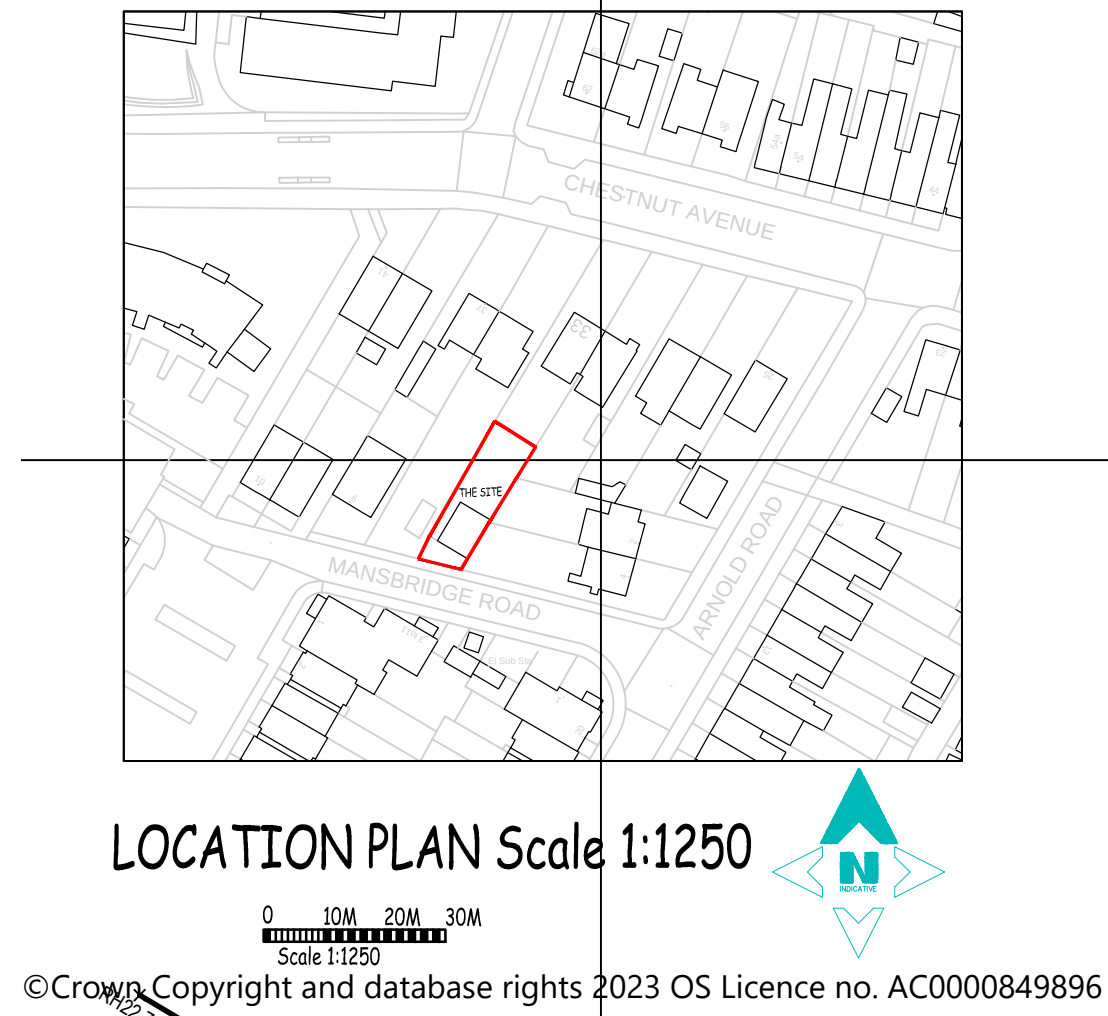

LOCATION PLAN Scale 1:1250



SITE PLAN

SITE AREA 187.6M2
AMENITY AREA 112.0M2
FOOTPRINT AREA 72.17M2



BLOCK PLAN Scale 1:500

A 30/11/23 BLOCK PLAN ADDED
This drawing is protected by copyright and may not be copied or disclosed to third parties without the expressed permission of Town & Country Architecture.
Preference should be given to written figured dimensions over scale measurements. Discrepancies of any kind must be reported to Town & Country Architecture.

TOWN & COUNTRY ARCHITECTURE
ARCHITECTURAL TECHNOLOGISTS
4 FOXGLOVES
THE MEADOWS
FARHAM
HAMPSHIRE PO16 8UW
TELEPHONE: (01252) 234402
FACSIMILE: (01252) 234402

PROJECT
PROPOSED DWELLING
R/O 33 Chestnut Avenue
Eastleigh
Hampshire

CLIENT
Mr & Mrs T. Gregory

SCALE
1:100 1:50 1:500 1:1250 1:200 (A1)

DATE
-

DRAWN
P.T.E MCIAT

CHECKED
-

REVISION
-

DRWG. NO.
22/19/01