


THIS DRAWING HAS BEEN BASED ON SITE SURVEY 27192Y_04
DRAWING BY JPP

SUBJECT TO CONFIRMATION OF LEGAL BOUNDARIES,
UNDERGROUND SERVICES LOCATIONS, EASEMENTS & OTHER SITE
CONSTRAINTS.

THE HARRIS GROUP LTD DOES NOT ACCEPT LIABILITY FOR ANY
DEVIATION TO OUR DRAWINGS OR SPECIFICATION.

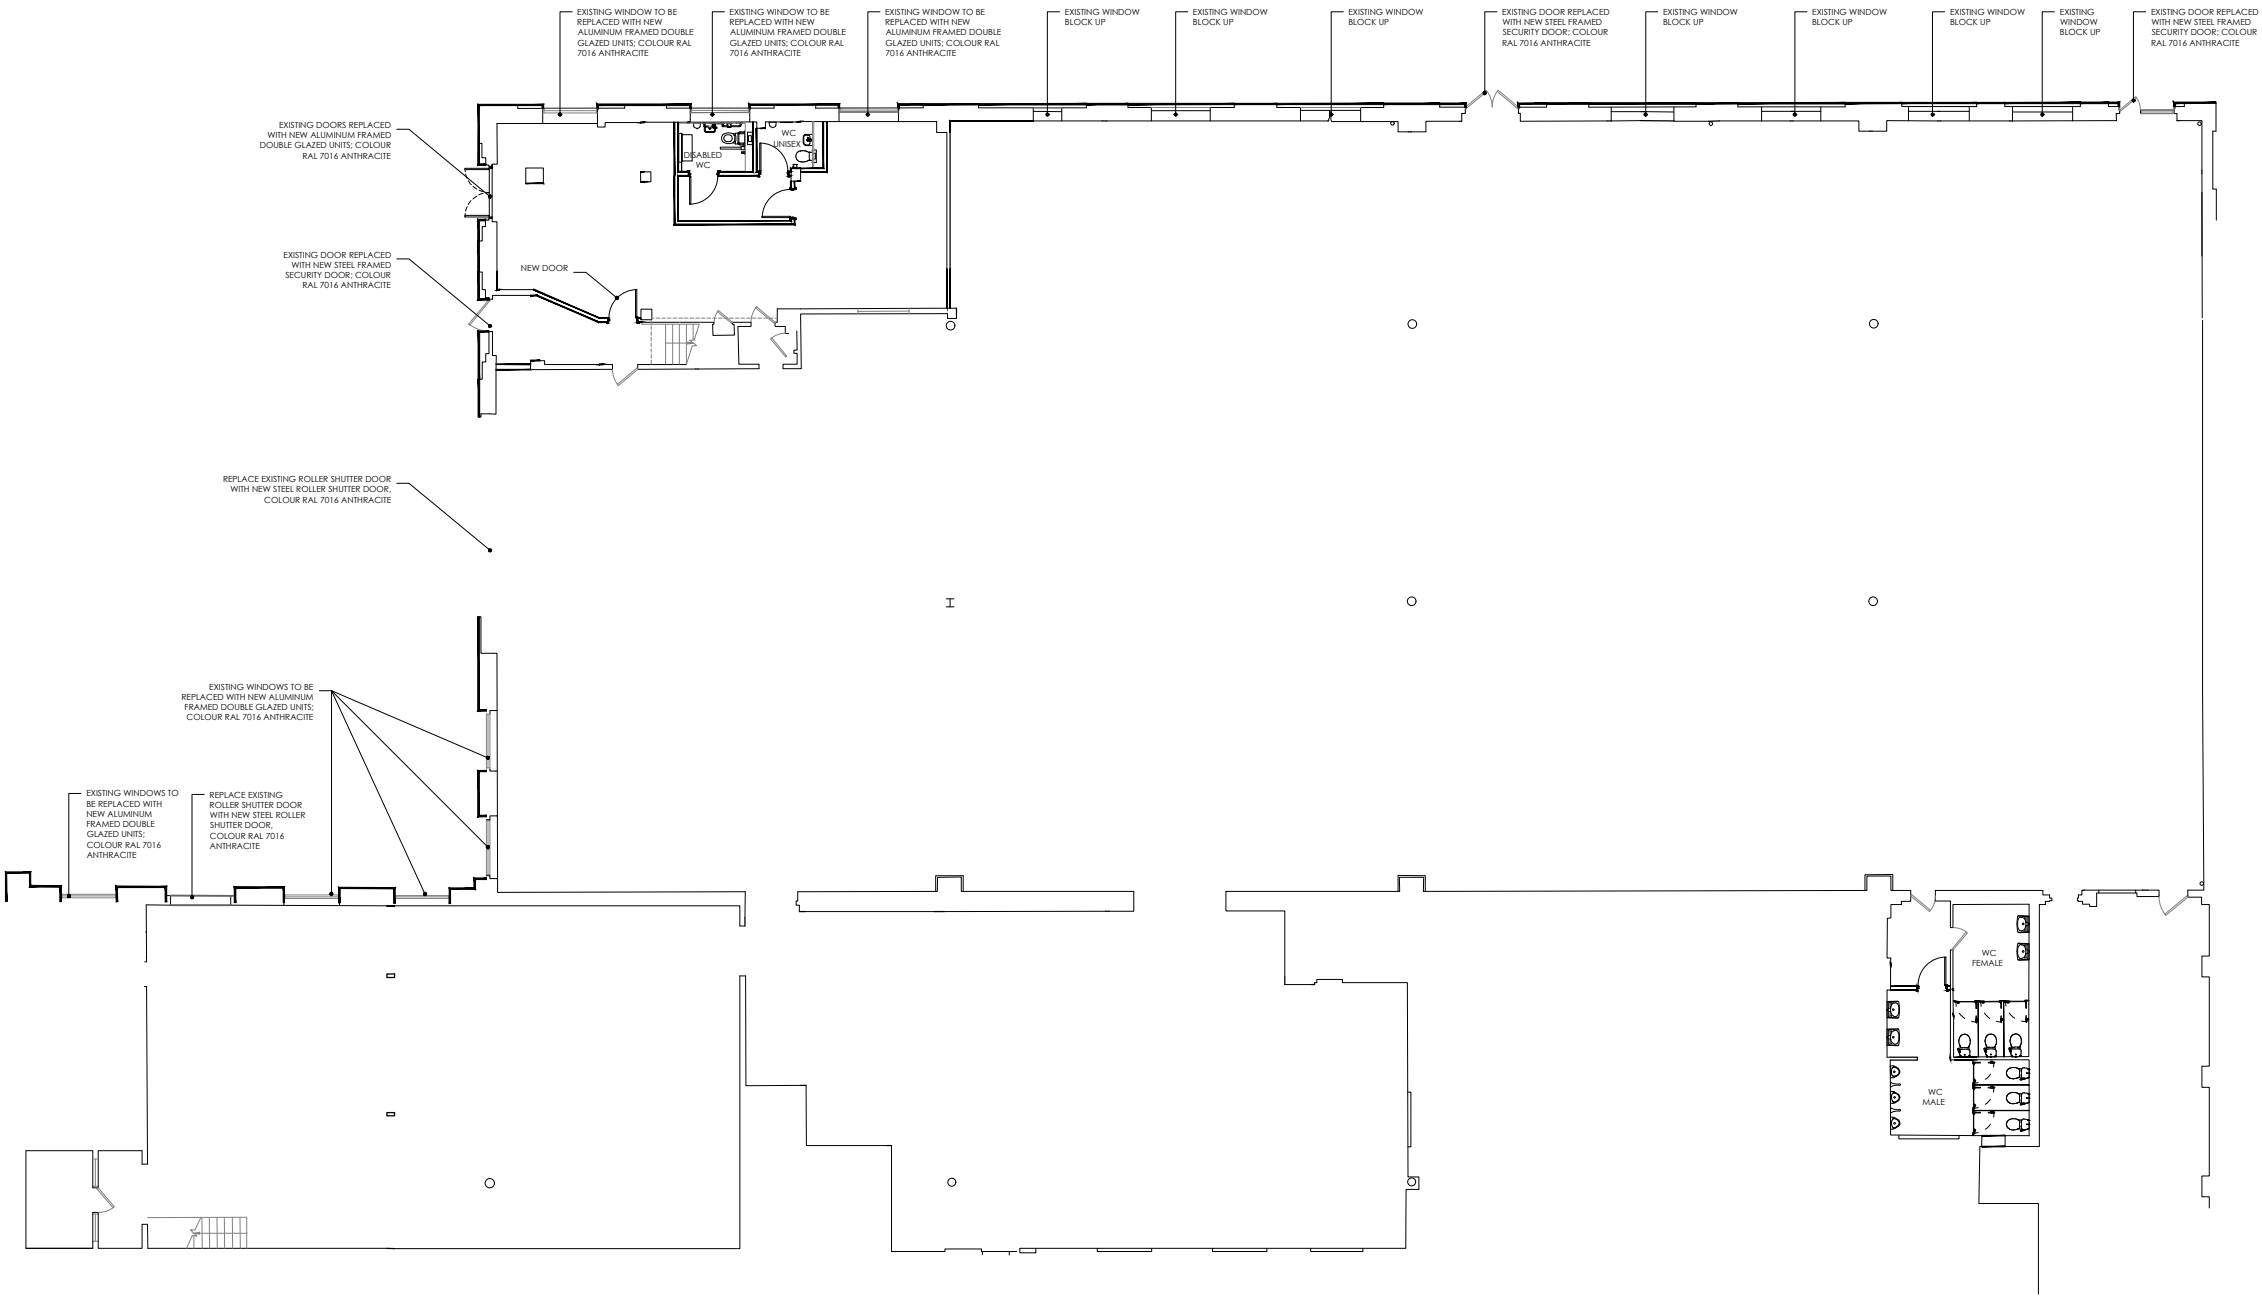

B	23.11.2023	DRAWING REV'D AS PER CLIENT'S COMMENTS	PD	JPG
A	13.11.2023	DRAWING REV'D AS PER CLIENT'S COMMENTS	PD	---
Rev	Date	Description	Rev By	Chk'd By
Project Title		PROPOSED RE-CLADDING ELEVATIONS		
		UNIT 4 BARTON PARK, CHICKENHALL LANE EASTLEIGH SO50 6RR		
Client		JLL		
Status		PLANNING		
Scale		1:250	Drawing Size	A3
Date	13/11/2023	Drawn By	PD	Checked JPP
Drawing Title		PROPOSED GROUND FLOOR PLAN		
Job-Dwg No	19707-112			Rev B
☐ 2 St. Johns North, Wakefield, WF1 3QA t. 01924 291800 ☐ Carvers Warehouse, 77 Dale Street, Manchester, M1 2HG t. 0161 2388555 ☒ The Old Rectory, 79 High Street, Newport Pagnell, MK16 8AB t. 01908 211577 ☐ 101 London Road, Reading, RG1 5BY t. 0118 9507700 ☐ 10 Gees Court, St Christophers Place, London, W1U 1JJ t. 0207 4091215 THE HARRIS PARTNERSHIP ARCHITECTS www.harrispartnership.com				