



THIS DRAWING HAS BEEN BASED ON SITE SURVEY 27192Y_04
DRAWING BY JPP

SUBJECT TO CONFIRMATION OF LEGAL BOUNDARIES,
UNDERGROUND SERVICES LOCATIONS, EASEMENTS & OTHER SITE
CONSTRAINTS.


THE HARRIS GROUP LTD DOES NOT ACCEPT LIABILITY FOR ANY
DEVIATION TO OUR DRAWINGS OR SPECIFICATION.

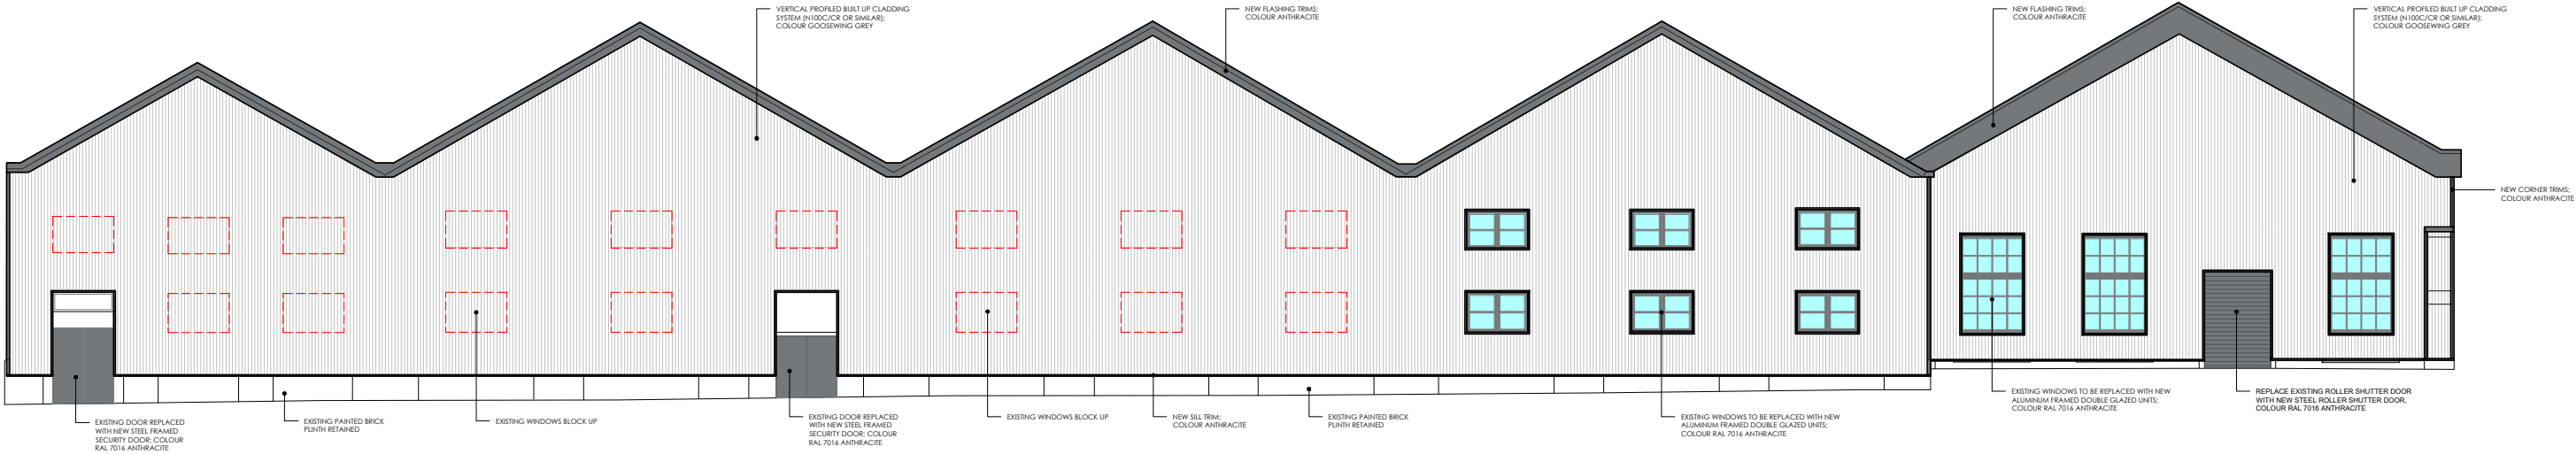

PROPOSED NORTH ELEVATION

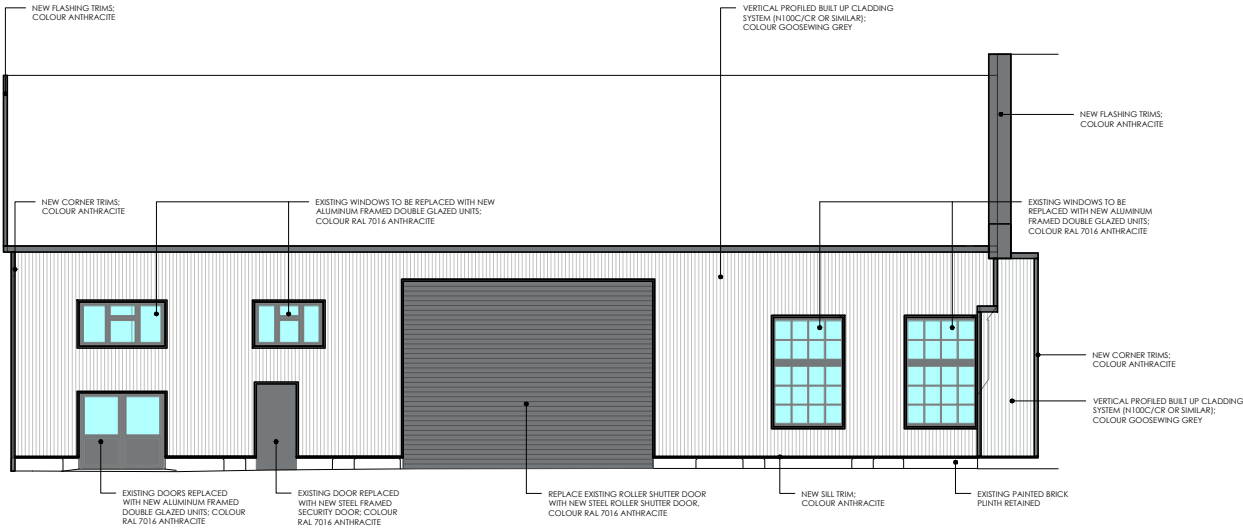

PROPOSED WEST ELEVATION

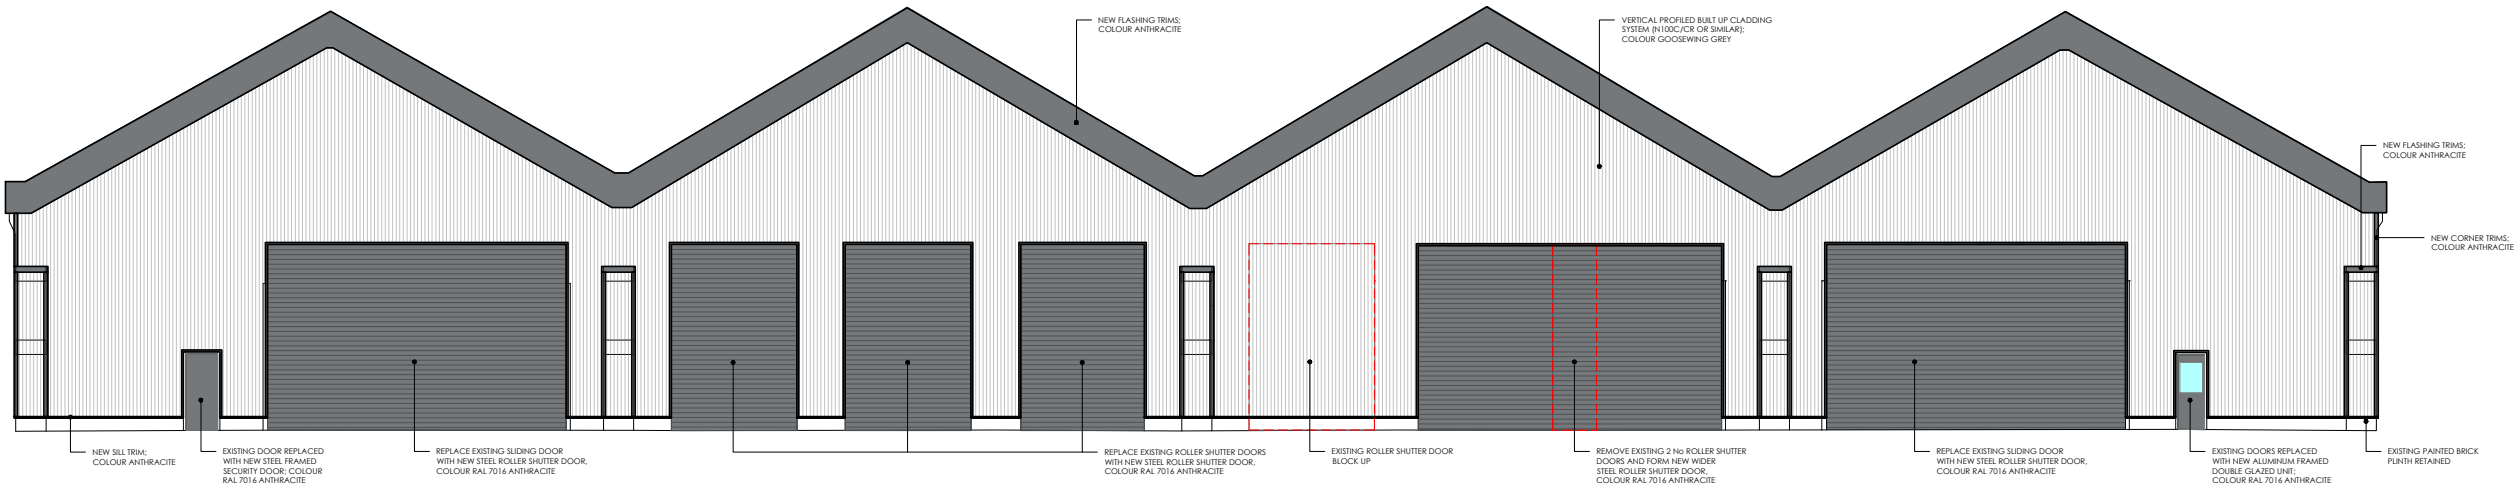

PROPOSED SOUTH ELEVATION

E	13.11.2023	ELEVATIONS REVISED AS PER CLIENT'S REQUEST	PD	JPG
D	03.11.2023	ELEVATIONS REVISED AS PER CLIENT'S REQUEST	PD	JPG
C	27.10.2023	ELEVATIONS REVISED AS PER CLIENT'S REQUEST	PD	JPG
B	27.10.2023	ELEVATIONS REVISED AS PER CLIENT'S REQUEST	PD	JPG
A	26.10.2023	ELEVATIONS REVISED AS PER CLIENT'S REQUEST	PD	JPG

Rev	Date	Description	Rev By	Chk'd By
-----	------	-------------	--------	----------

Project Title	PROPOSED RE-CLADDING ELEVATIONS			
	UNIT 4 BARTON PARK, CHICKENHALL LANE EASTLEIGH SO50 6RR			

Client	JLL			
--------	-----	--	--	--

Status	PLANNING			
--------	----------	--	--	--

Scale	1:200	Drawing Size	A3	
-------	-------	--------------	----	--

Date	20/10/2023	Drawn By	PD	Checked	JPG
------	------------	----------	----	---------	-----

Drawing Title	PROPOSED ELEVATIONS			
---------------	---------------------	--	--	--

Job-Dwg No	19707-111	Rev	E
------------	-----------	-----	---

☐ 2 St. Johns North, Wakefield, WF1 3QA t. 01924 291800	THE HARRIS PARTNERSHIP ARCHITECTS www.harrispartnership.com
☐ Carvers Warehouse, 77 Dale Street, Manchester, M1 2HG t. 0161 2388555	
☒ The Old Rectory, 79 High Street, Newport Pagnell, MK16 8AB t. 01908 211577	
☐ 101 London Road, Reading, RG1 5BY t. 0118 9507700	
☐ 10 Gees Court, St Christophers Place, London, W1U 1JJ t. 0207 4091215	