


1. This drawing is the copyright of Hampshire Design Consultancy and may not be reproduced without licence.
2. The Contractor shall not scale off this drawing for construction purposes, only figured dimensions shall be worked from.
3. All dimensions and levels are to be checked on site by the Contractor before the commencement of any work and any discrepancies reported to the Architect.
4. No responsibility can be accepted for errors arising on site due to unauthorised variations from the Architects drawings.


Revision

Key to elevations:


- 1 roof tiles to by Imery
- 2 Douglas Fir Timber boards
- 3 brickwork to be Hoskins Maltings Antique brick.
- 4 feature brick course, to be FLB Anthracite

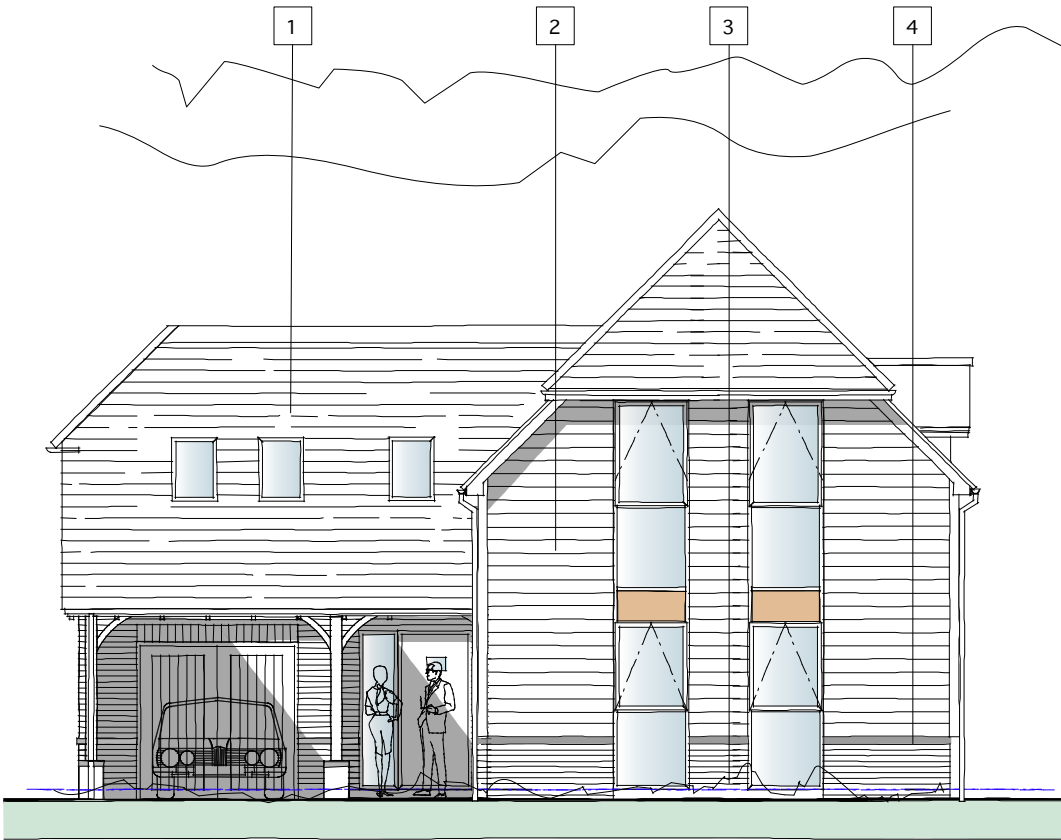


FRONT ELEVATION

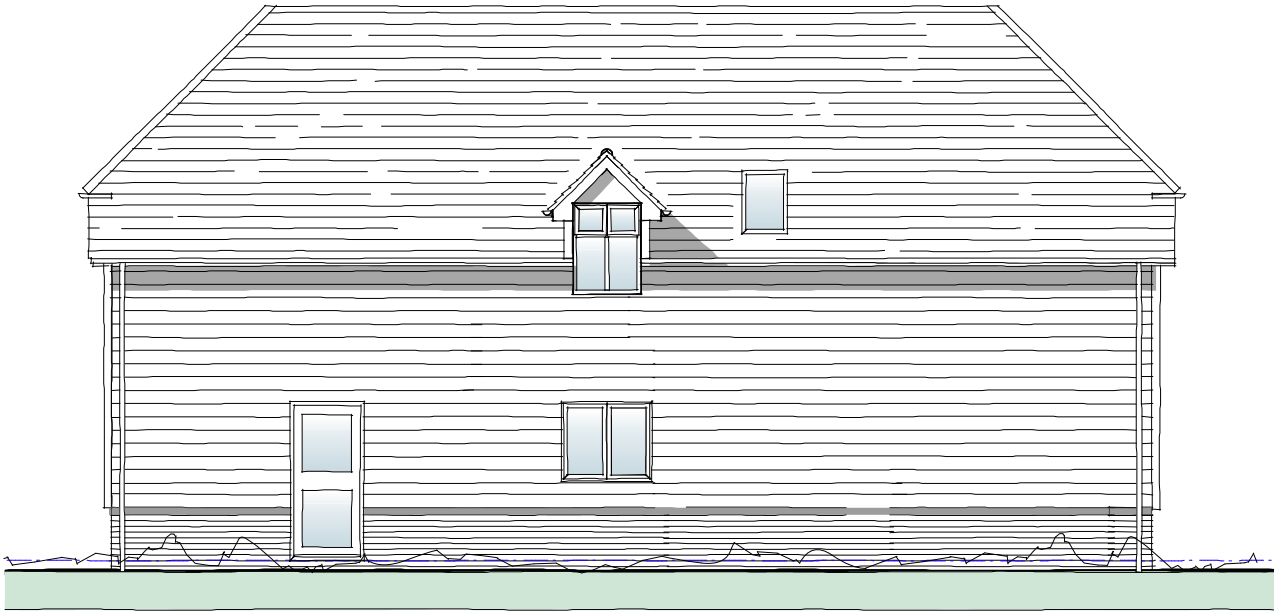


SIDE ELEVATION

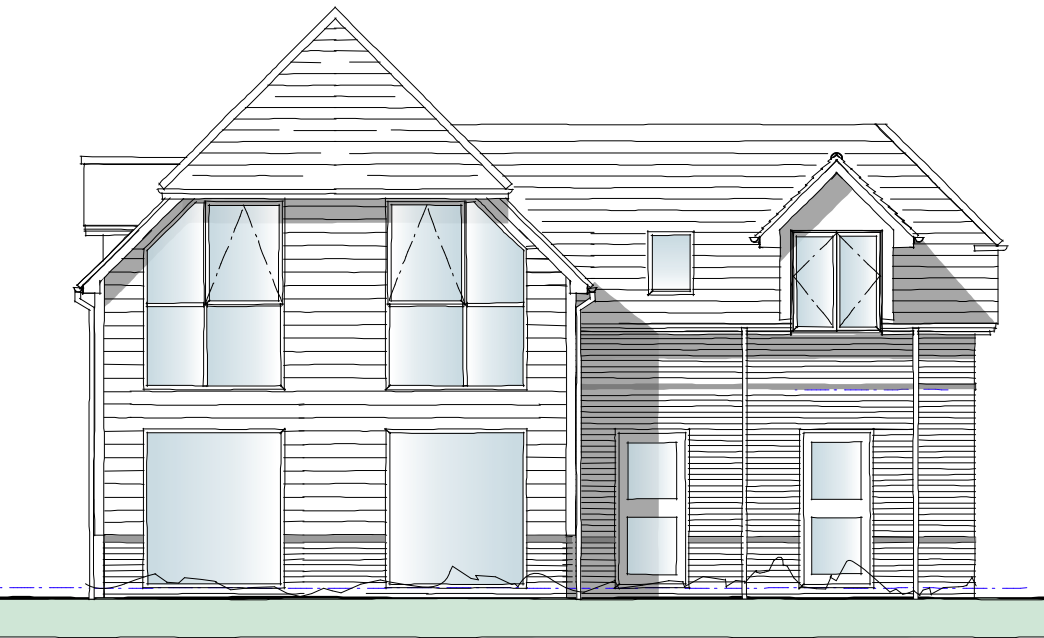

REAR ELEVATION

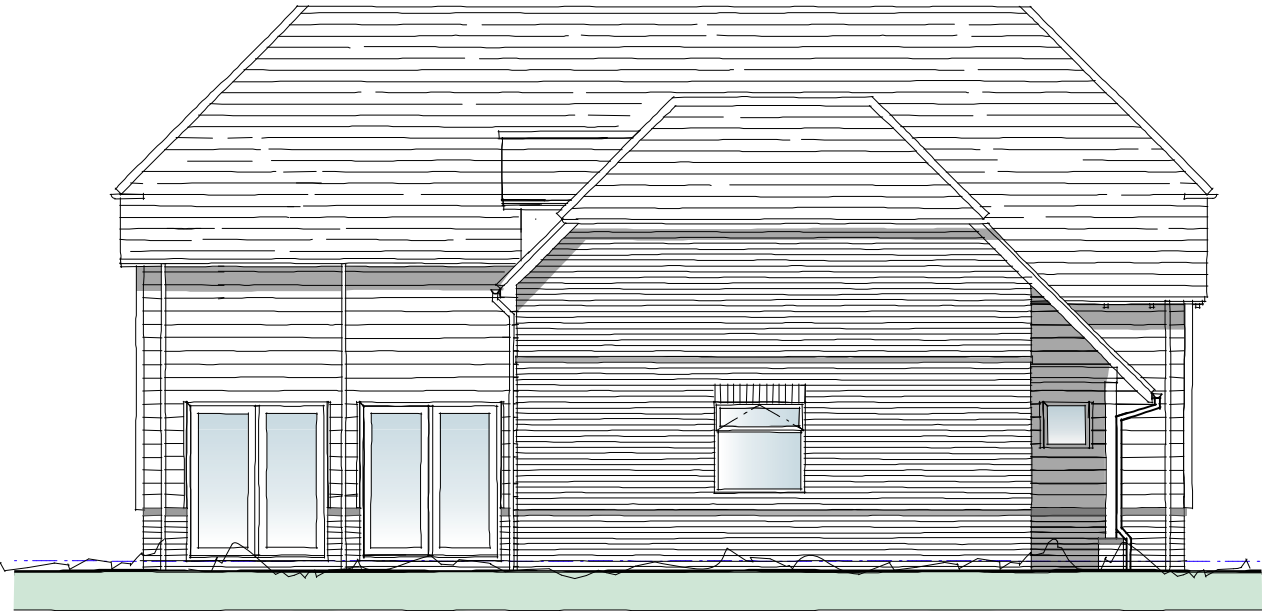

SIDE ELEVATION

 

clients details			
IBEX LAND AND PROPERTY LTD			
drawing reference			
ELEVATIONS - PLOT 2			
site details			
Woodlands Cottage Botley Road, Horton heath, Eastleigh SO50 7DT			
created by Hampshire DC	Drawing No HDC/PL/009	Revision	date 17/09/13
scale 1:100@A3	Stage: Planning Submission		

HAMPSHIRE DESIGN
CONSULTANCY

Holistic design for the whole building, inside and out