


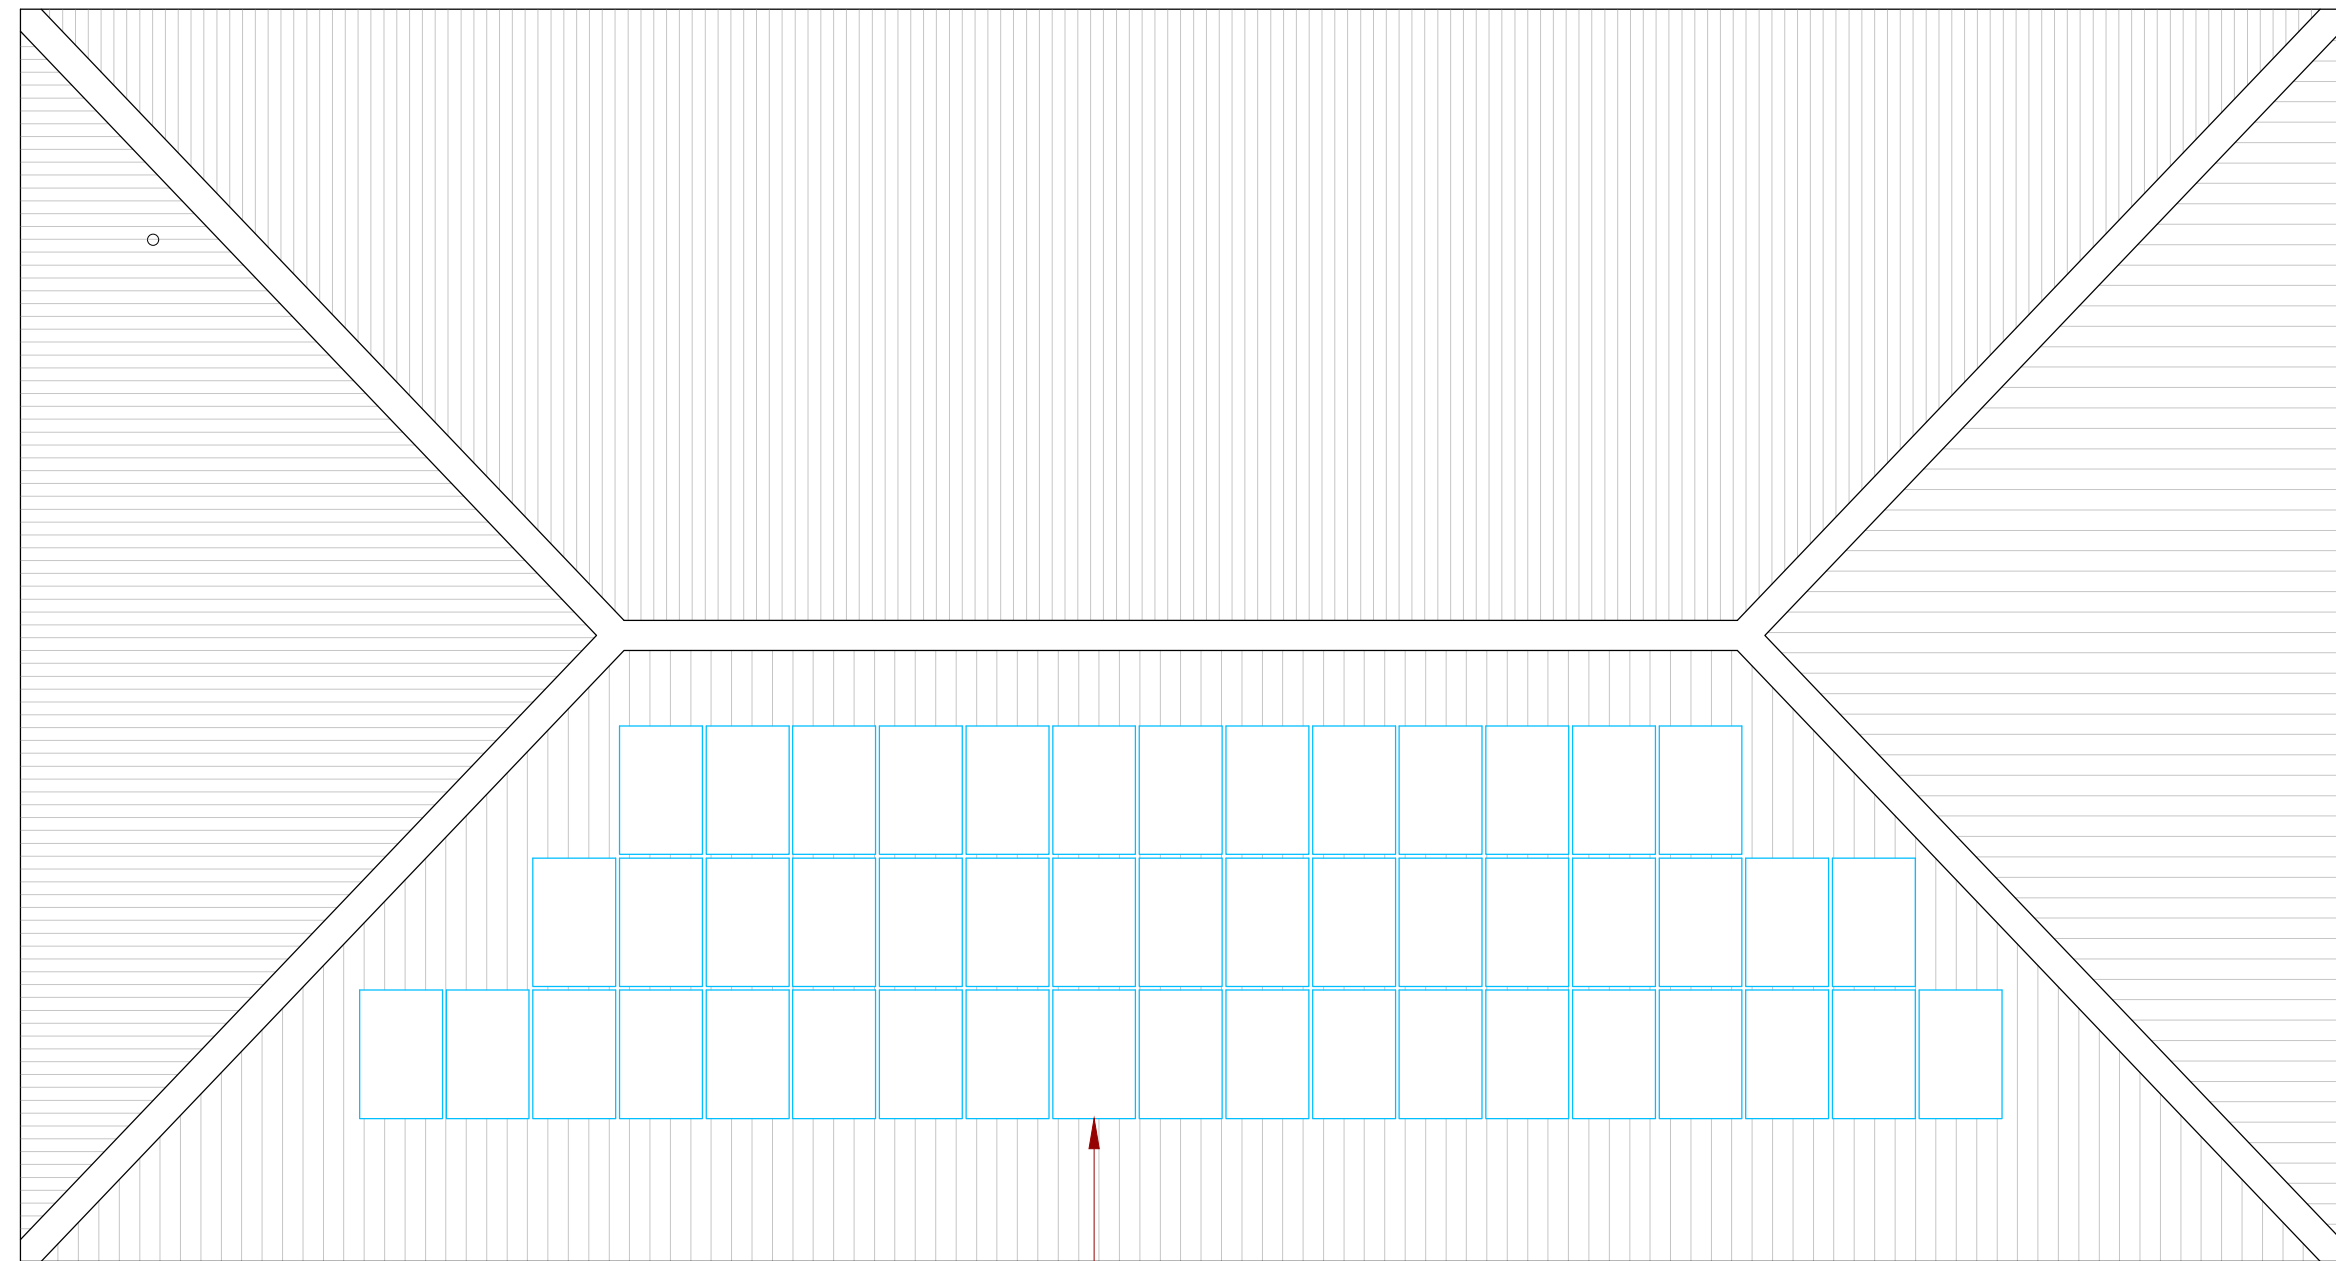


 



Proposed Roof Plan -1:100

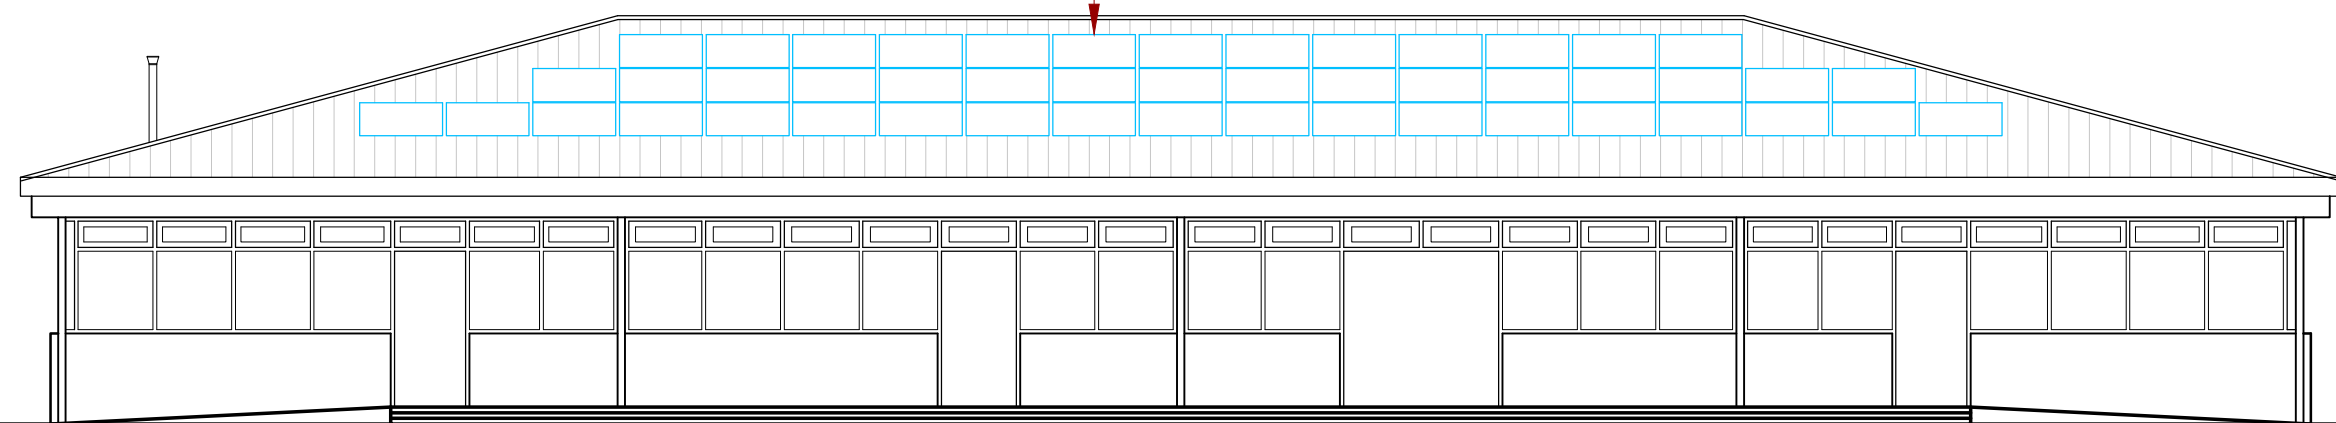


East Elevation - Front - 1:100

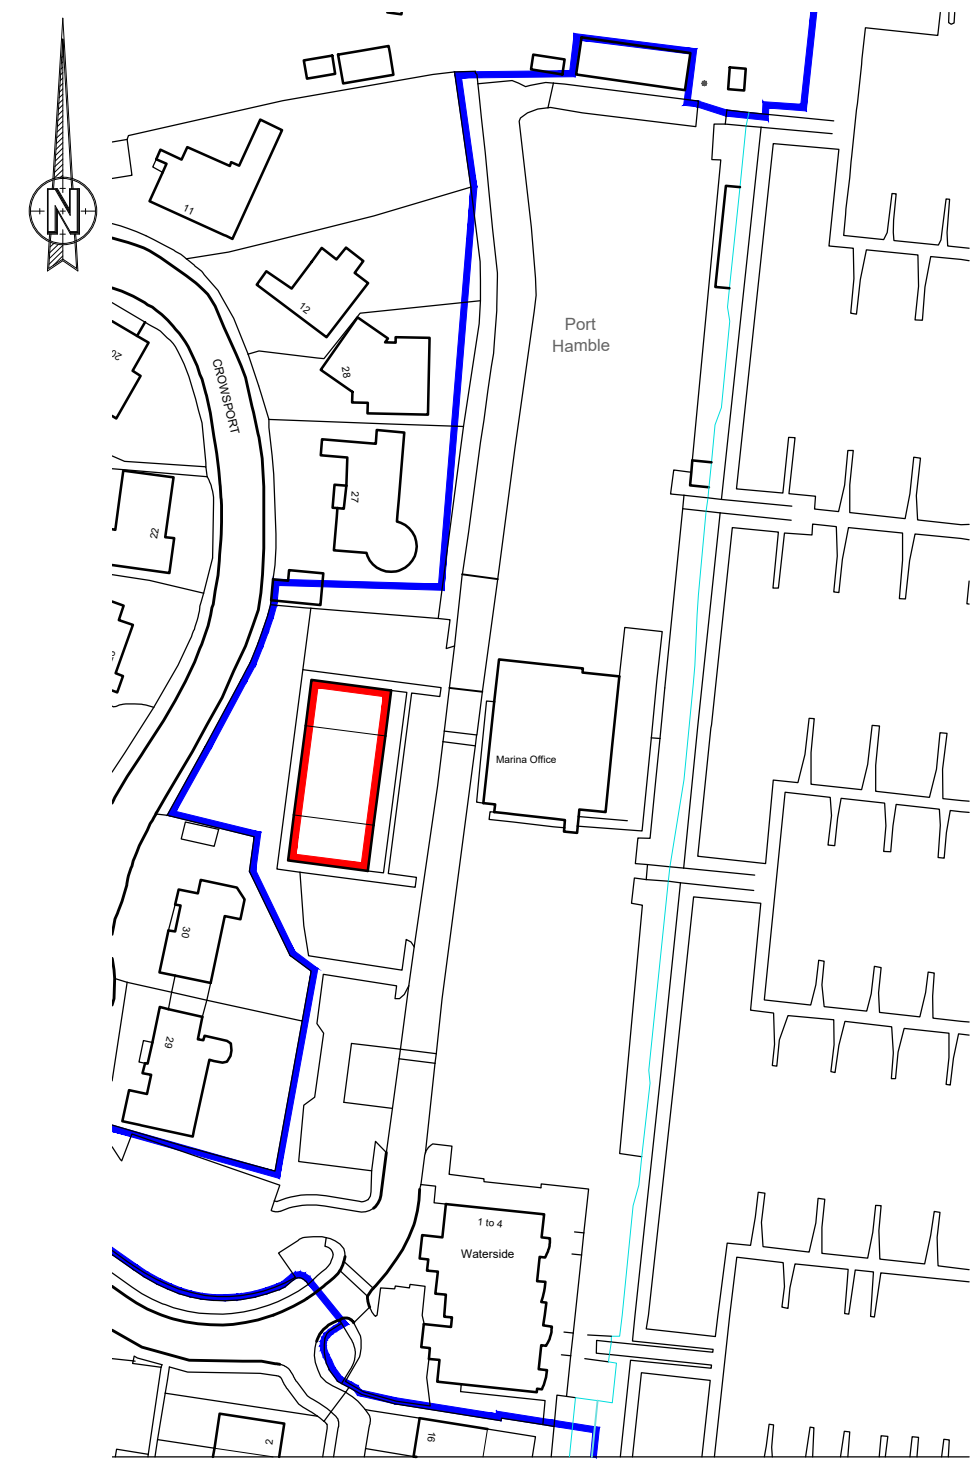

LOCATION PLAN @1:1250

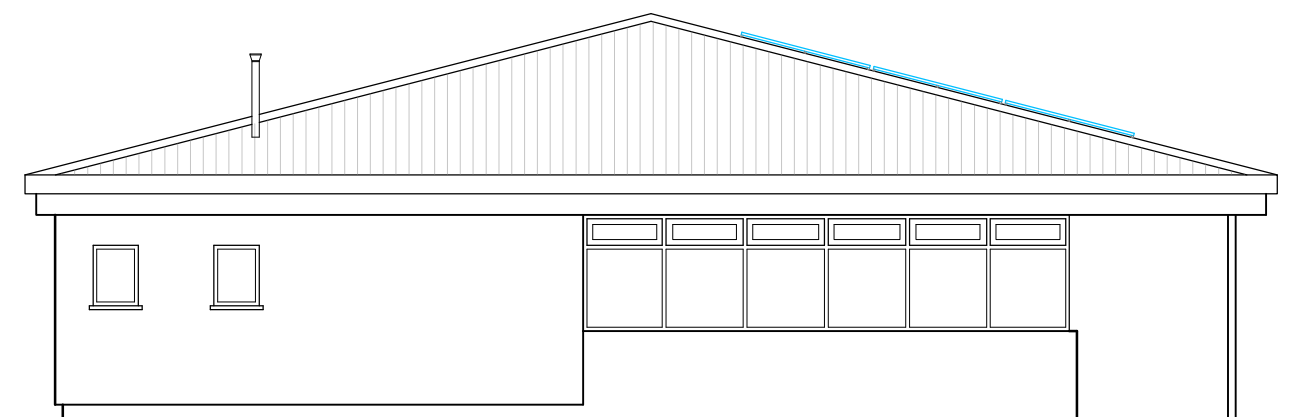 

South Elevation - Side - 1:100

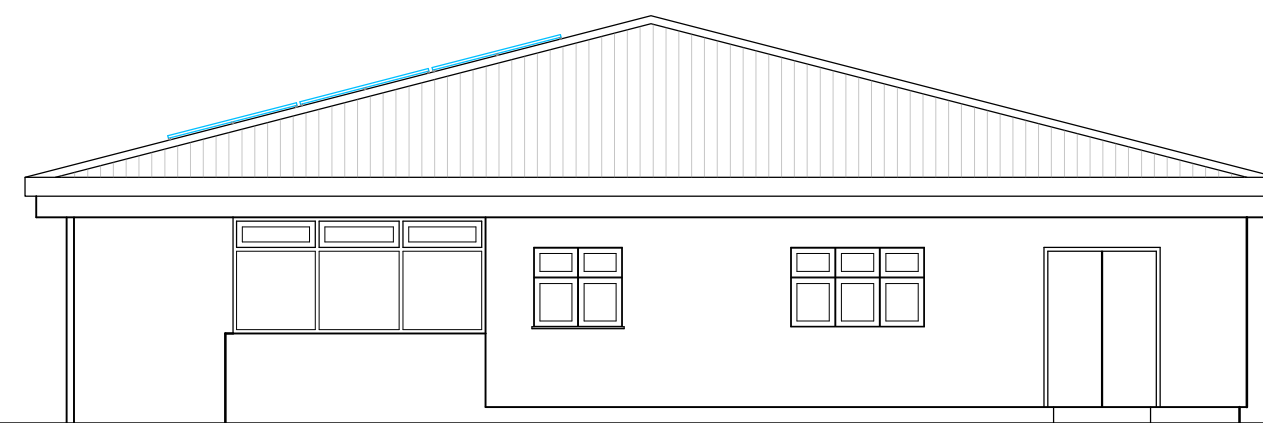

North Elevation - Side - 1:100

Rev	Revision				By Date

K^{NIGHT} A^{ARCHITECTURAL} D^{DESIGN}

K.A.D. Ltd.
First Floor Unit 7
The Quarterdeck
Port Solent
PO6 4TP

T: 01489 660194
E: admin@k-a-d.co.uk
W: www.k-a-d.co.uk

Client

MDL MARINAS

Project

LUKE HOUSE
PORT HAMBLE YACHT HAVEN
HAMBLE, SO31 4PL

Drawing

PROPOSED PLANS

Scale 1:100@A2	Date OCT 2023
--	---

Project no.	Sequential	Bldg/Floor	Detail	Rev
KAD	01	A	PP	A