




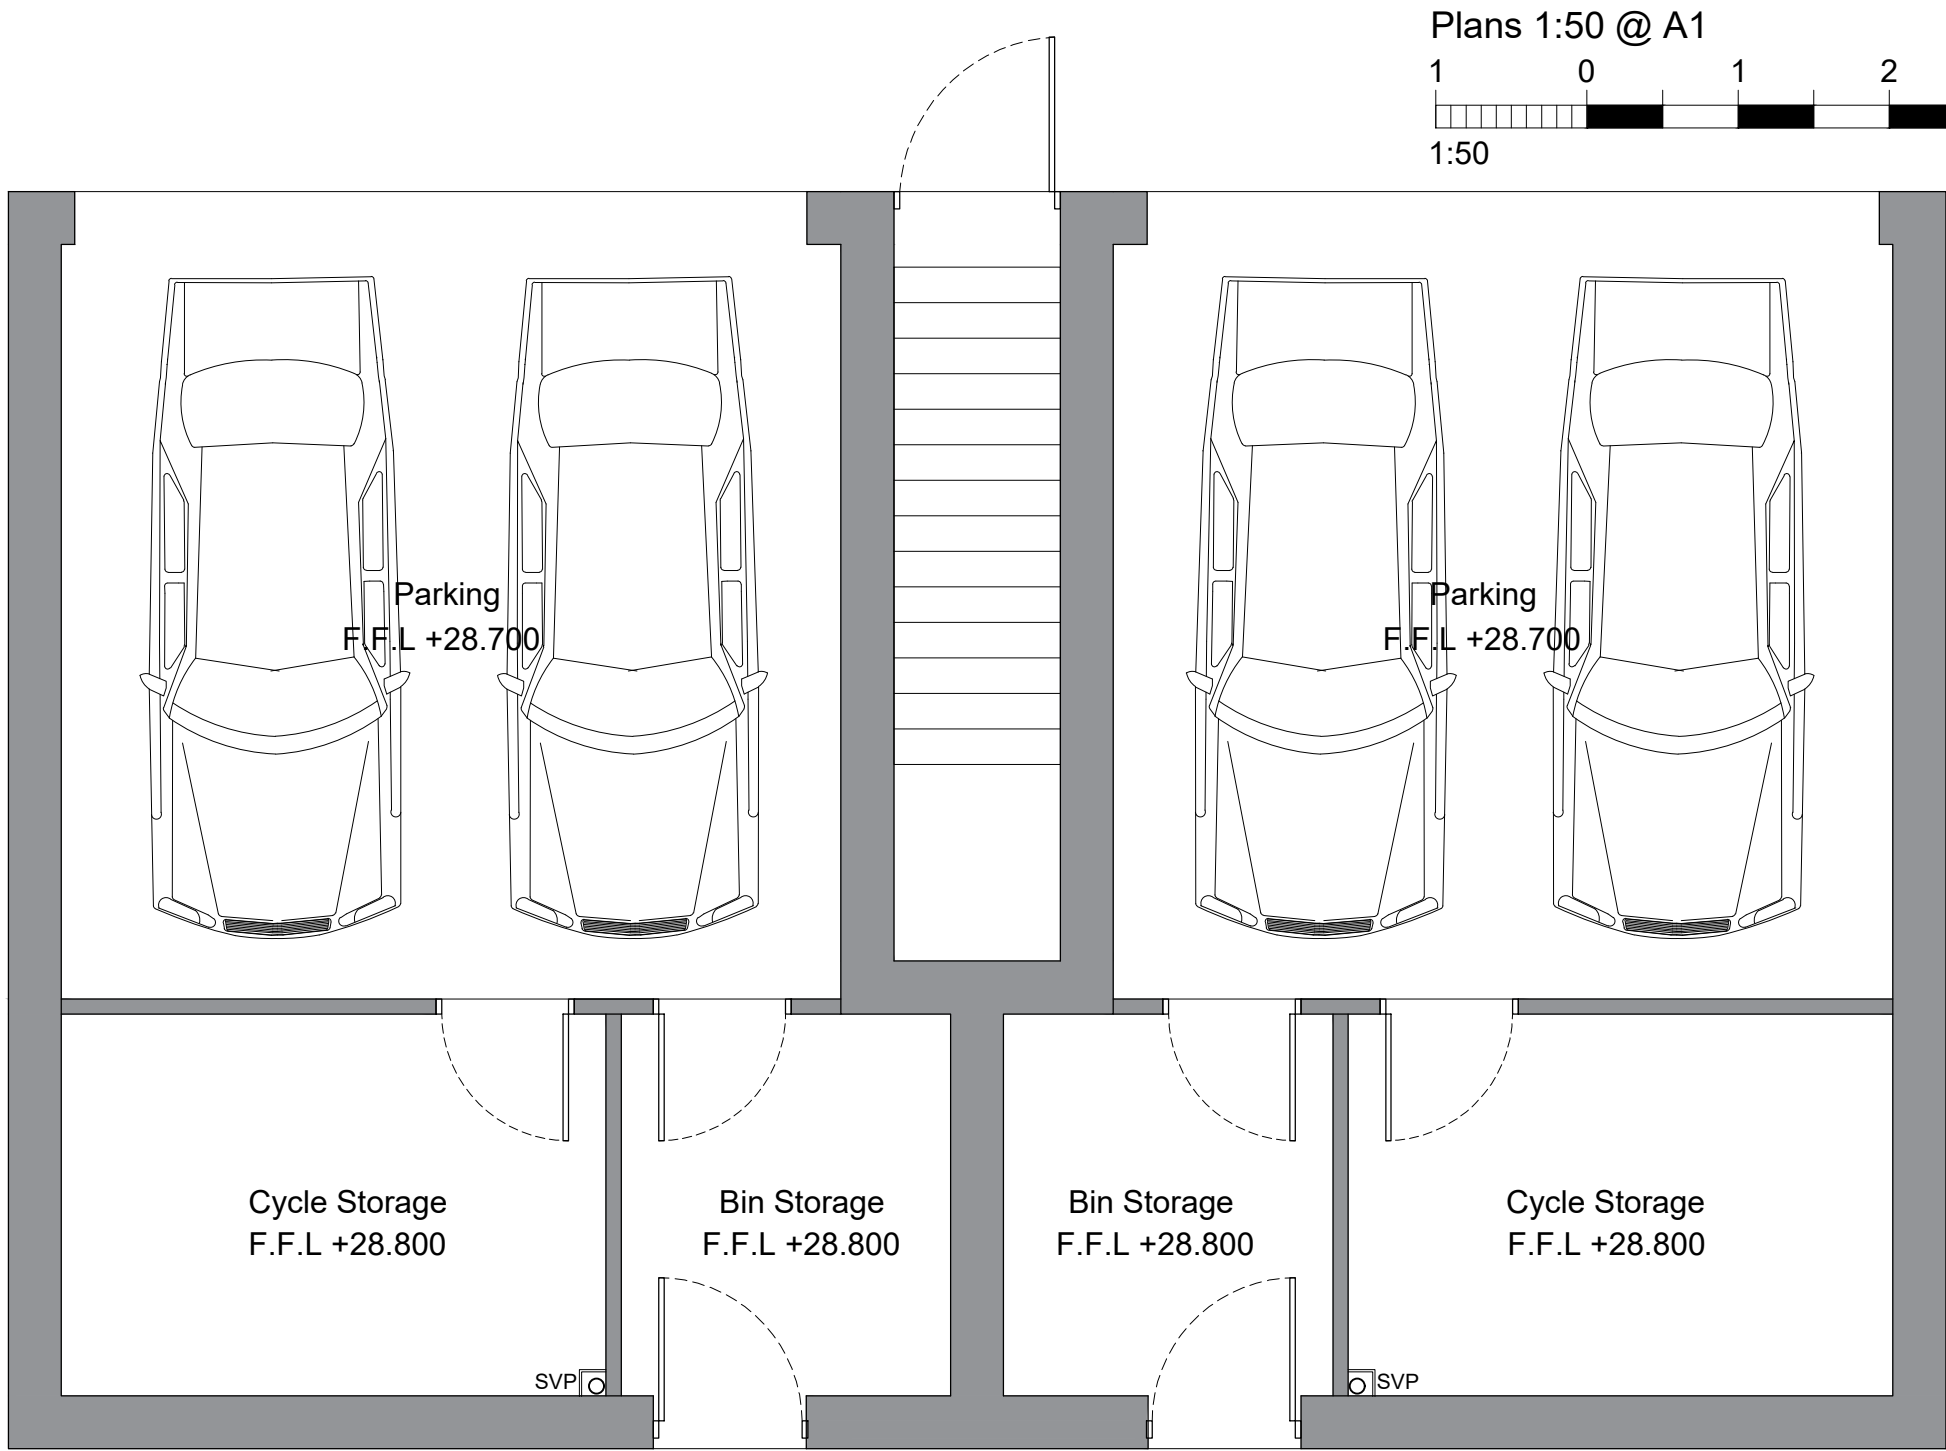


Ground Floor Plan 1-50

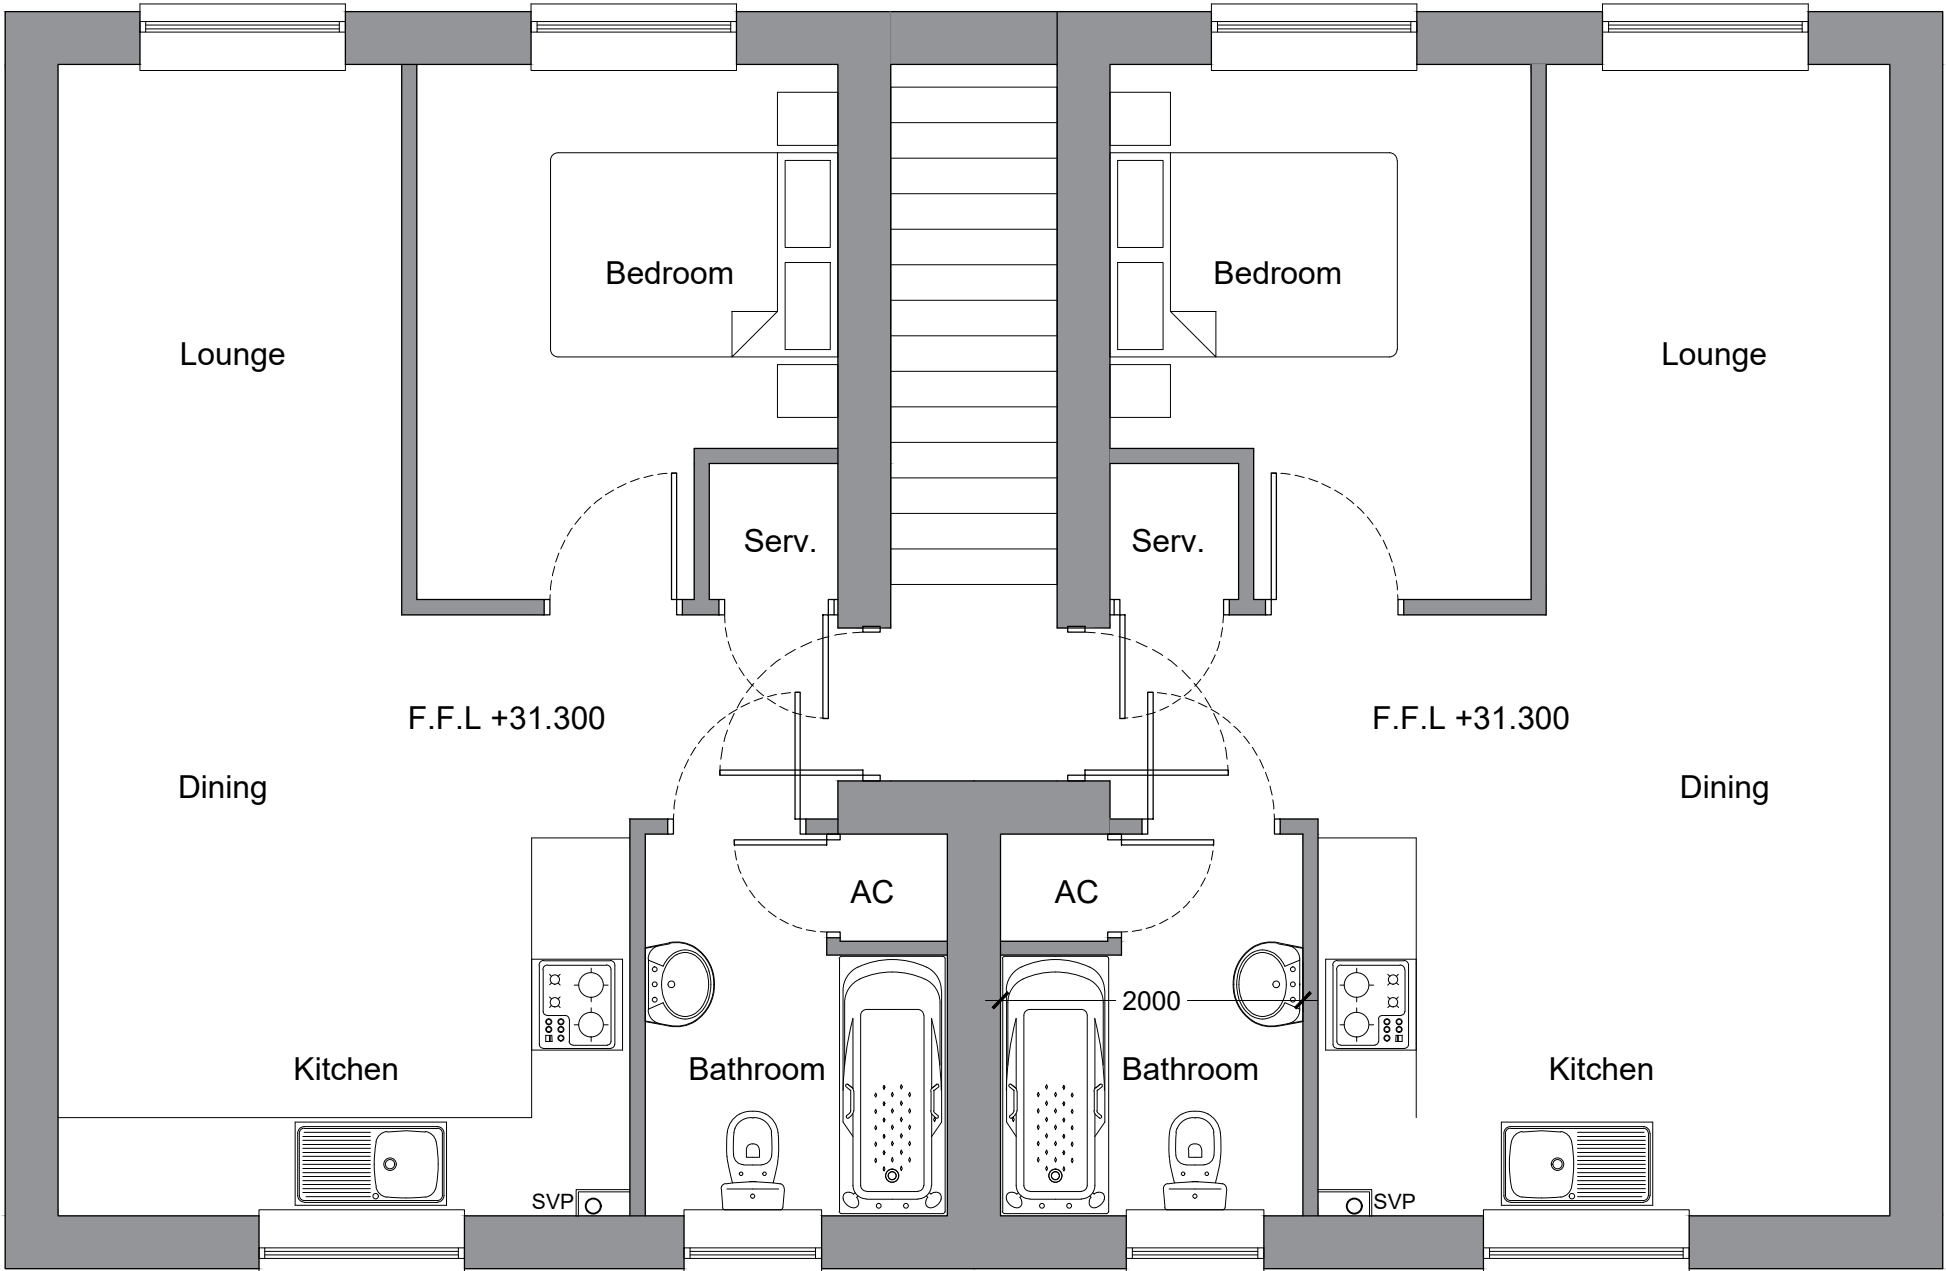


First Floor Plan 1-50

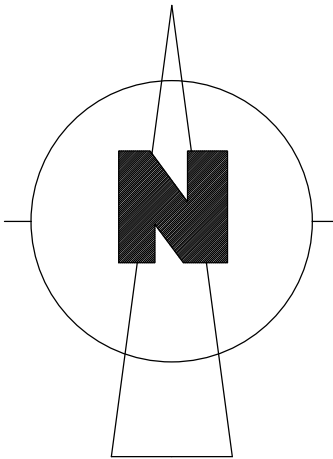


East Elevation 1-100

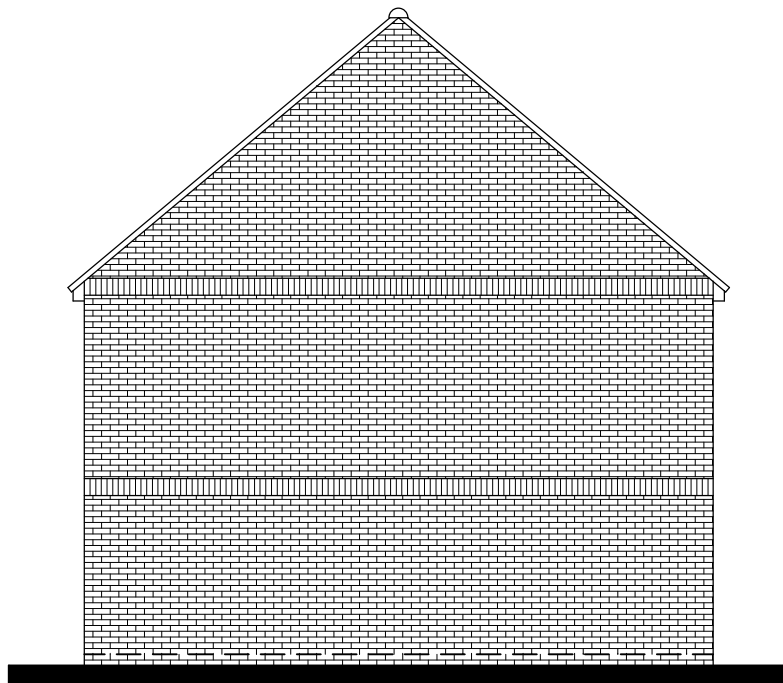


South Elevation 1-100

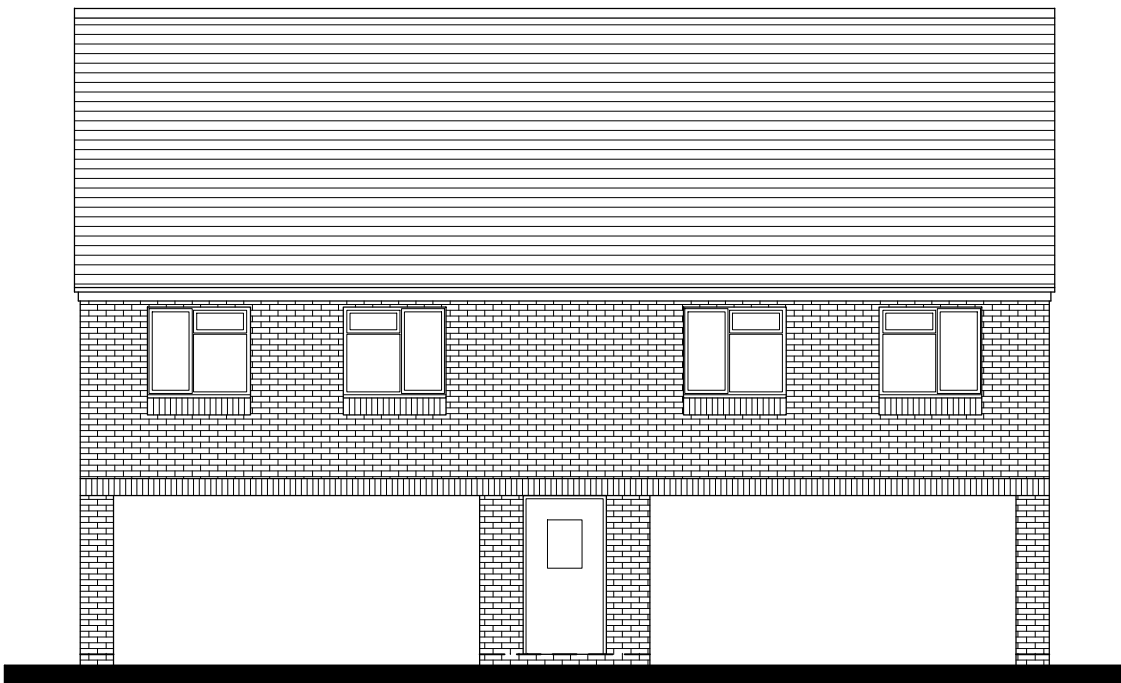

West Elevation 1-100

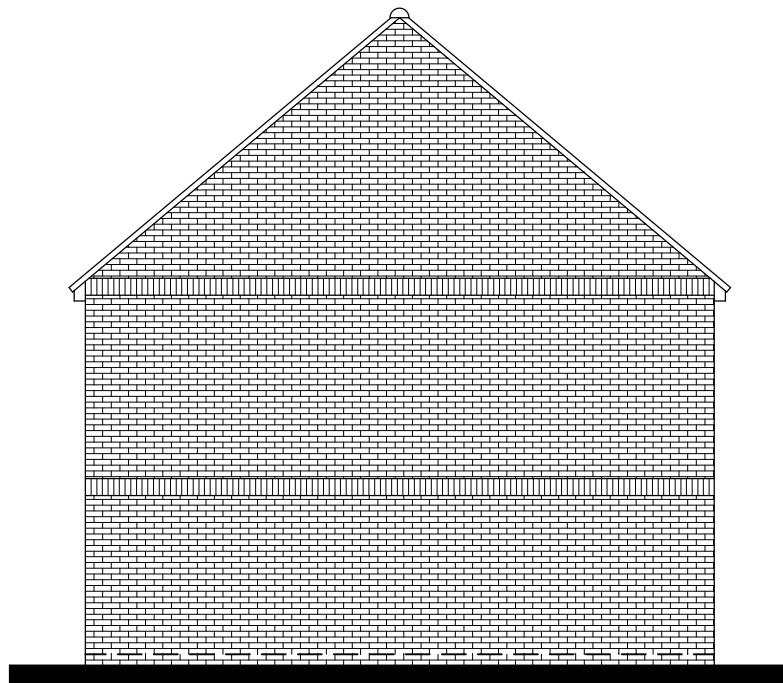


North Elevation 1-100

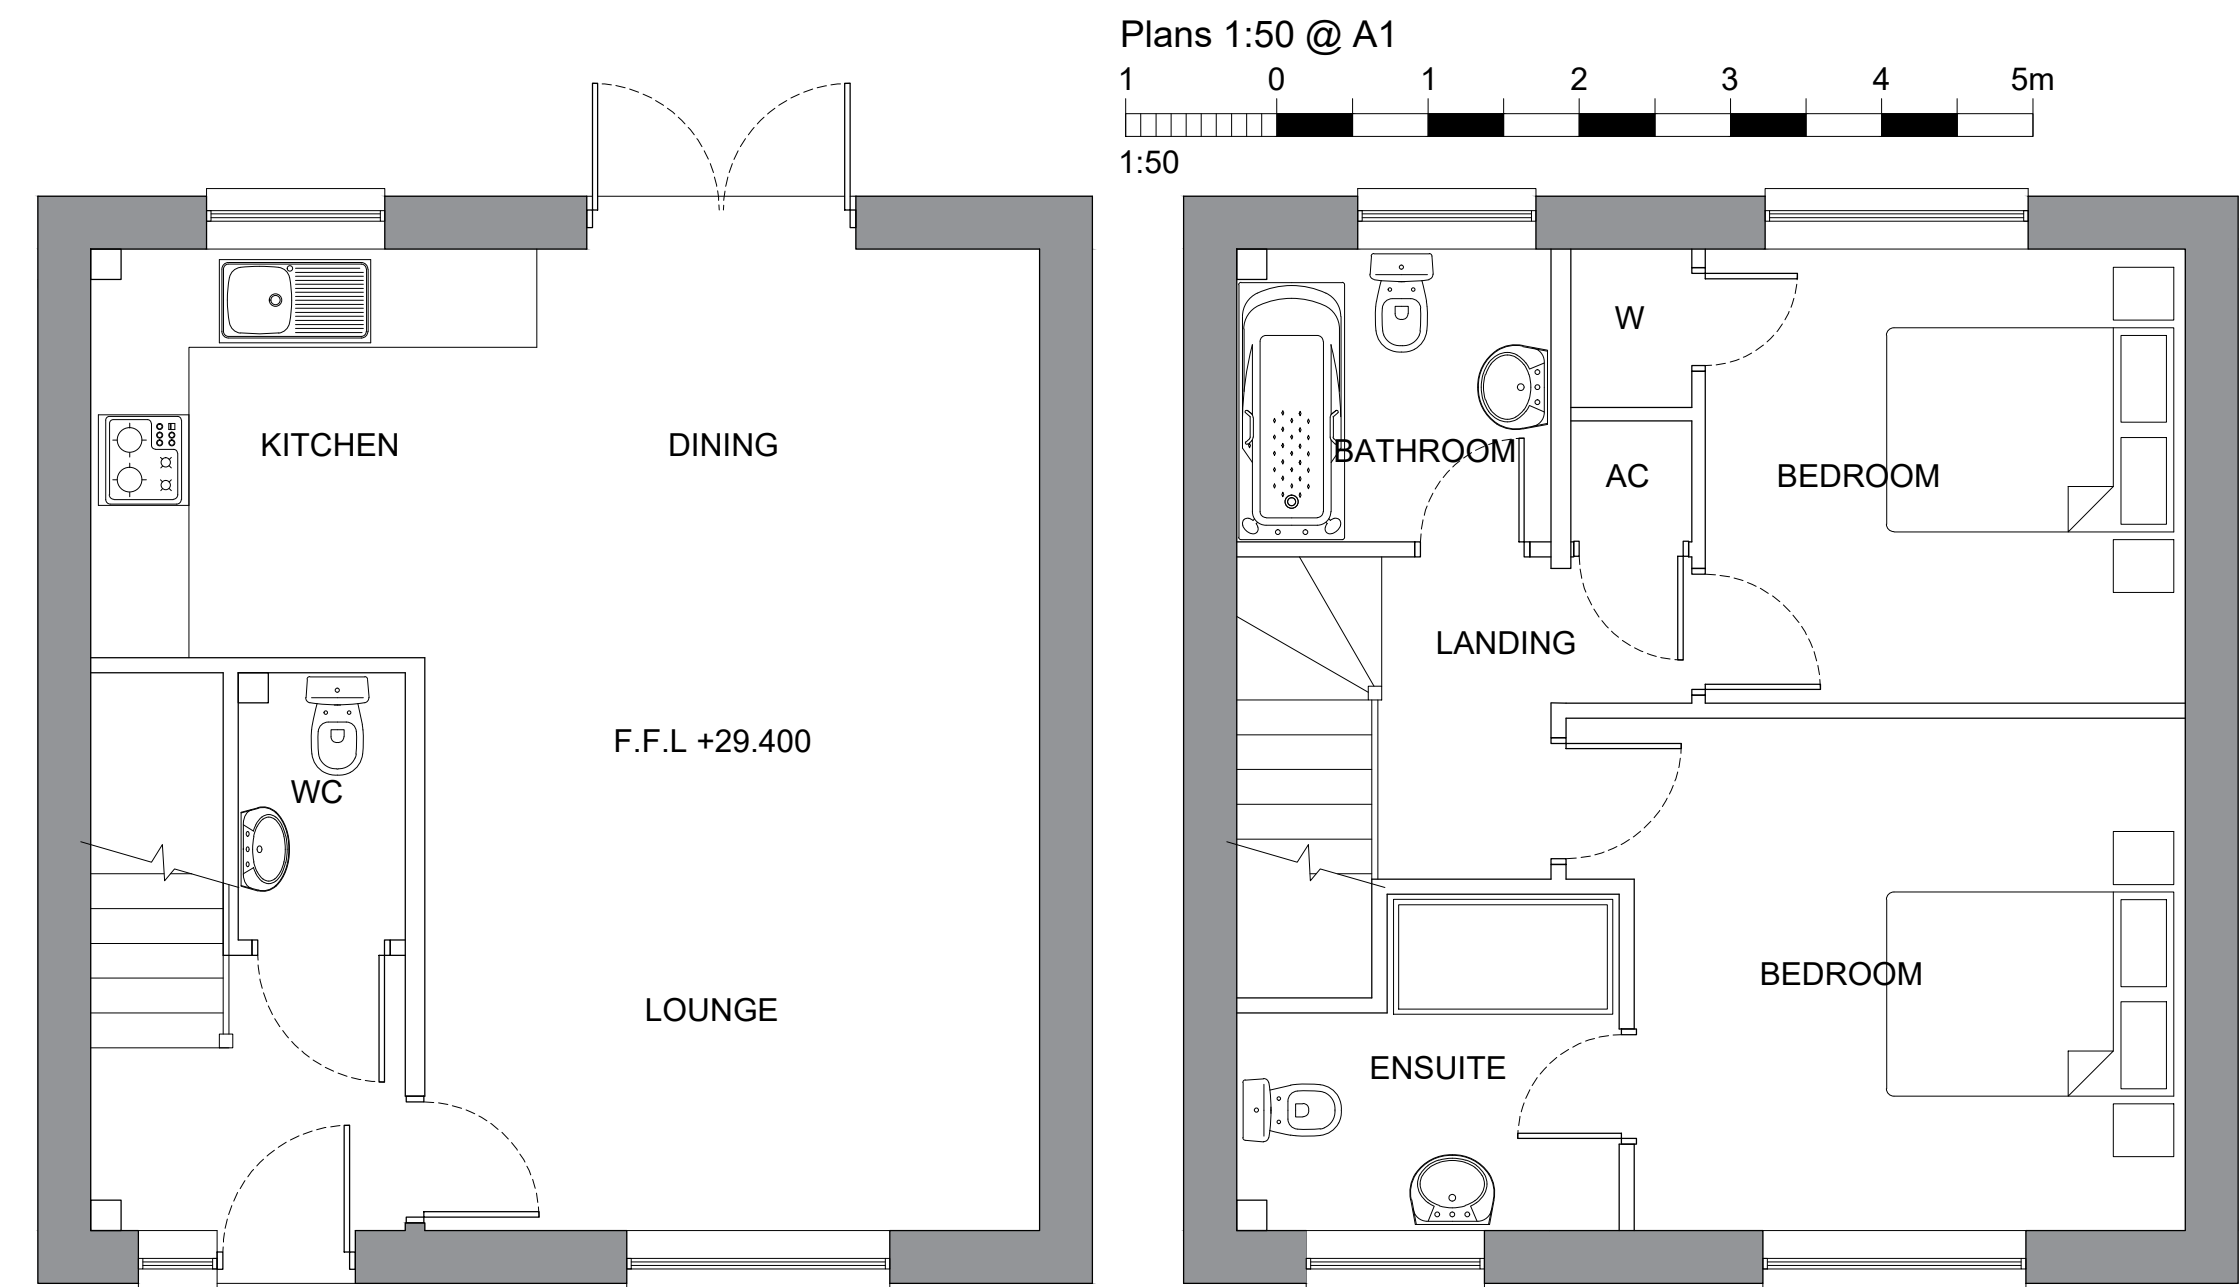


Ground Floor Plan 1-50


First Floor Plan 1-50

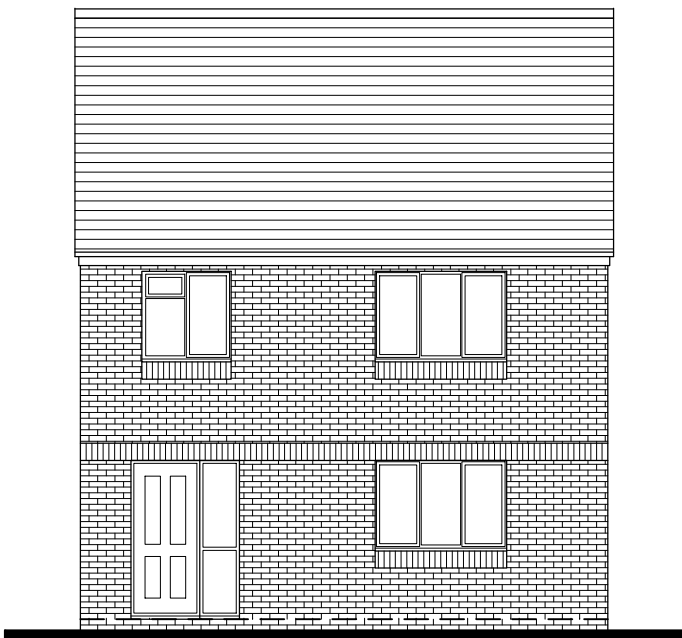


East Elevation 1-100

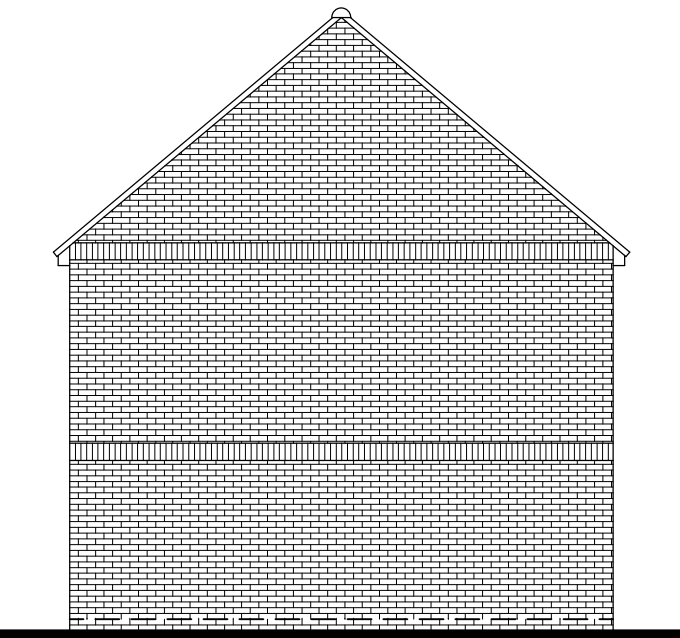

South Elevation 1-100

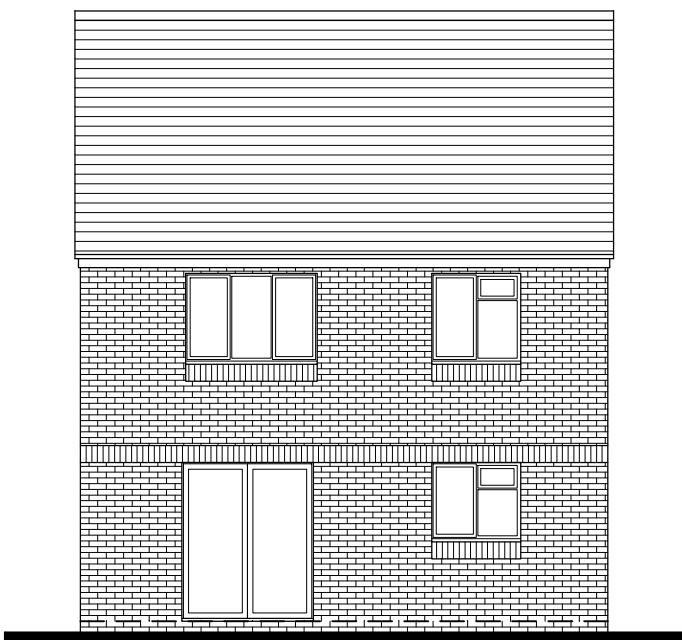

West Elevation 1-100

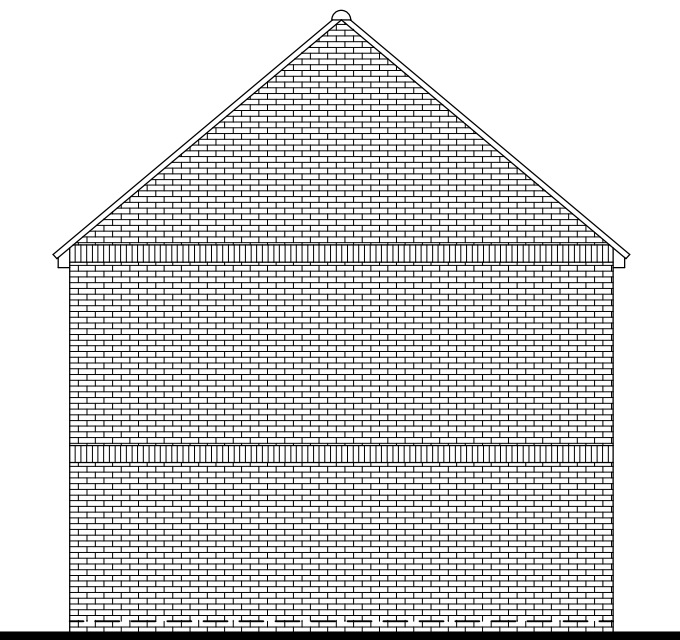

North Elevation 1-100

This drawing is the copyright of D.M.ADAMS DESIGN.
no copies in whole or part thereof may be taken without prior consent.

D.M.ADAMS DESIGN
1 Chapel Road,
Swanmore,
Southampton,
Hampshire.
SO32 2QA
Tel: 07714 058475 E-mail: dean@dmades.co.uk

Job Title:

34 Mallards Road
Bursledon
Southampton
SO31 8EJ

Description:

Proposed Dwellings

Scale: As shown Date: Nov '23 Drawing: 34MR-010