




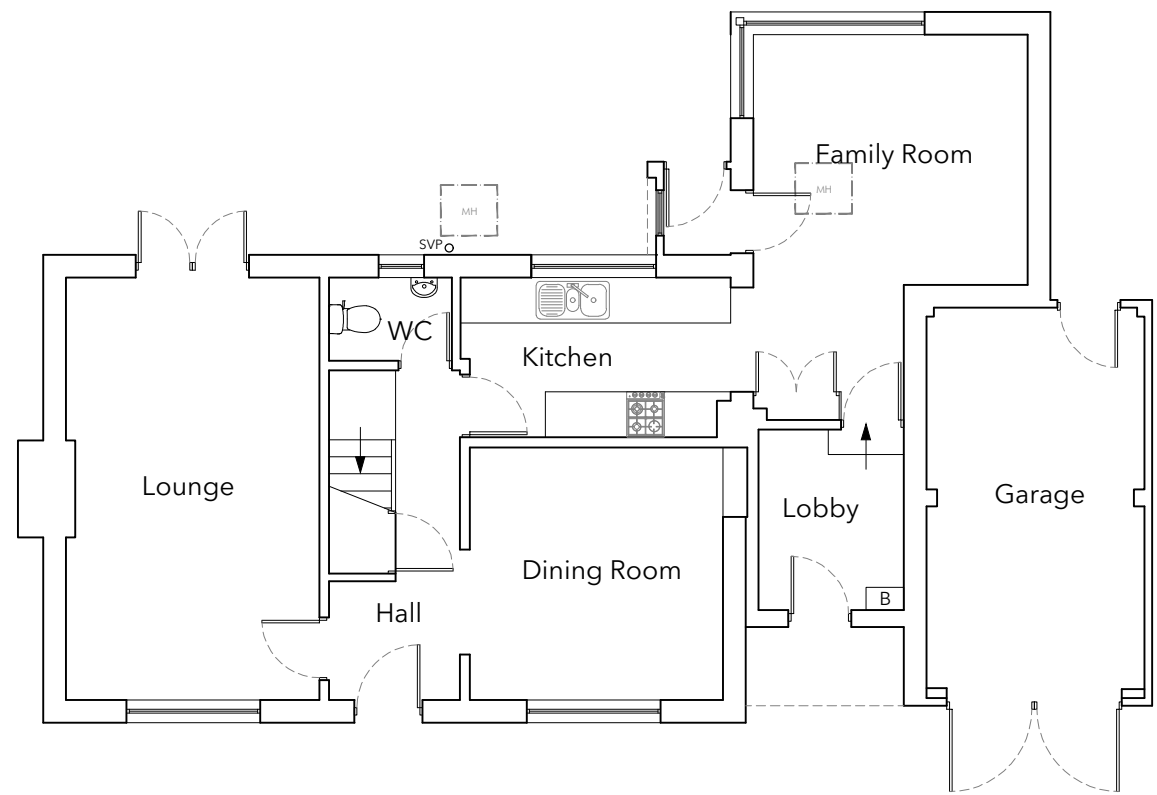


Ground Floor

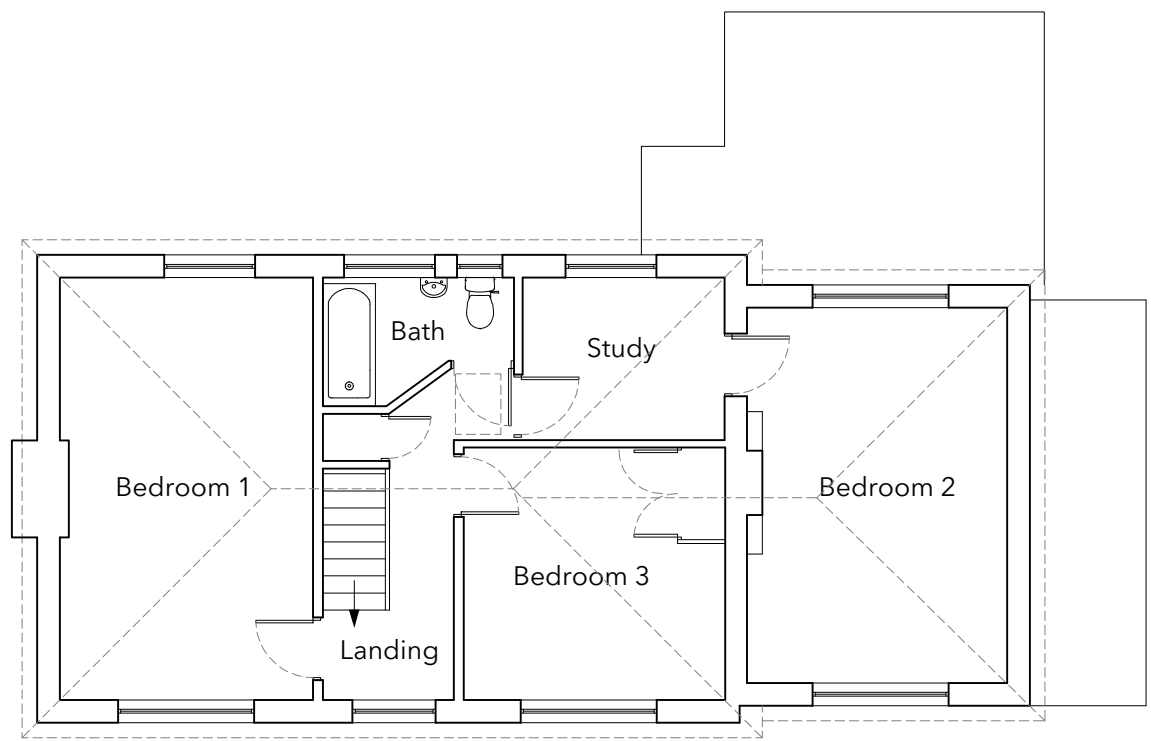

First Floor

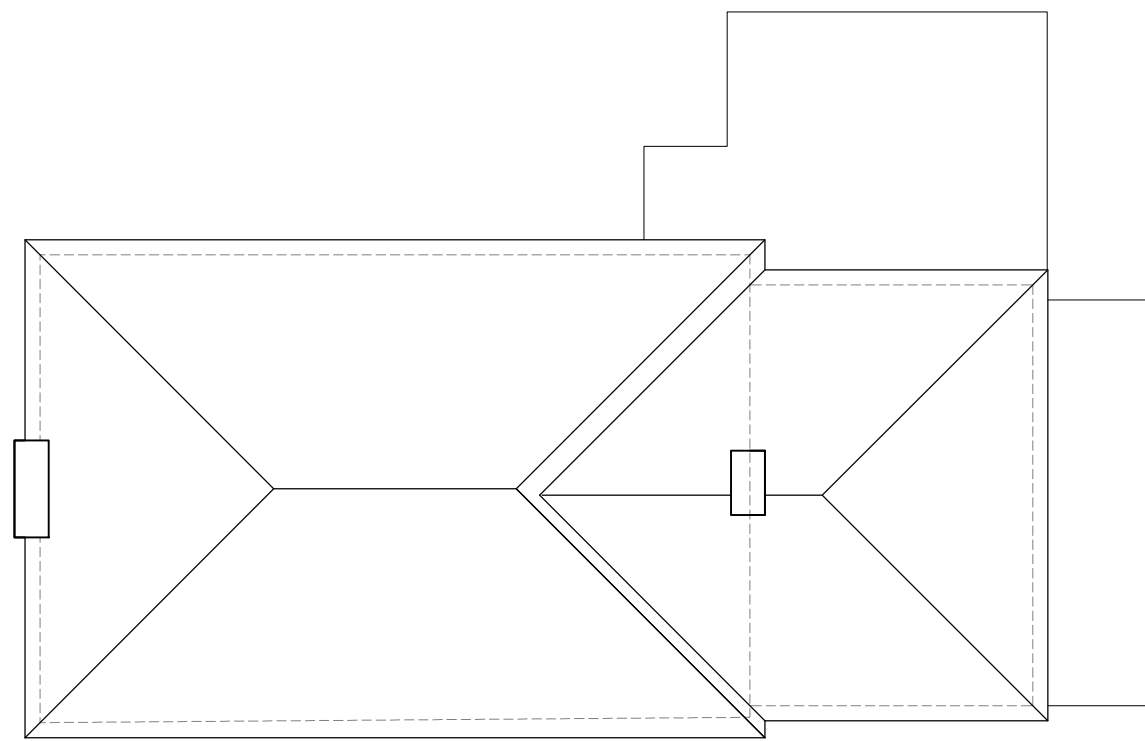

Roof Plan

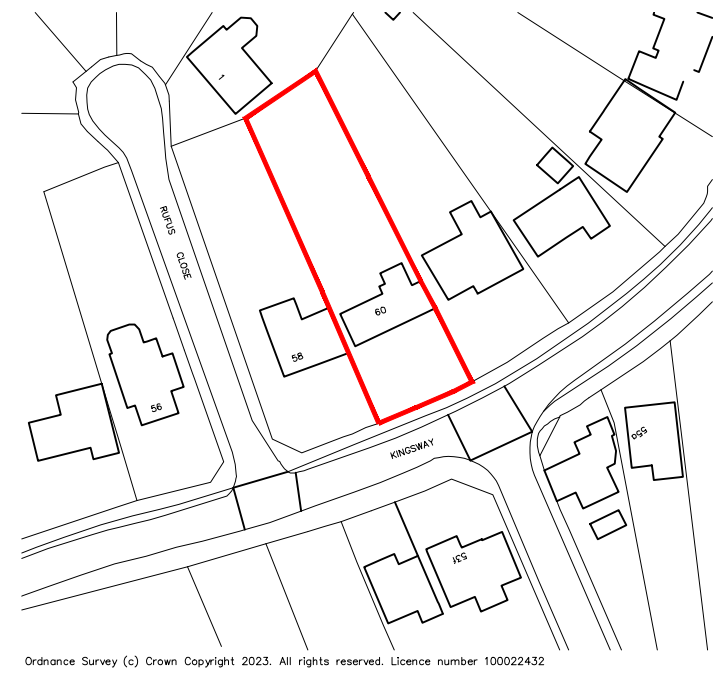

Location Plan
AS EXISTING
Scale 1:1250



0 10m 20m 30m 40m 50m


Plans
AS EXISTING
Scale 1:100



0 1m 2m 3m 4m 5m




Front Elevation

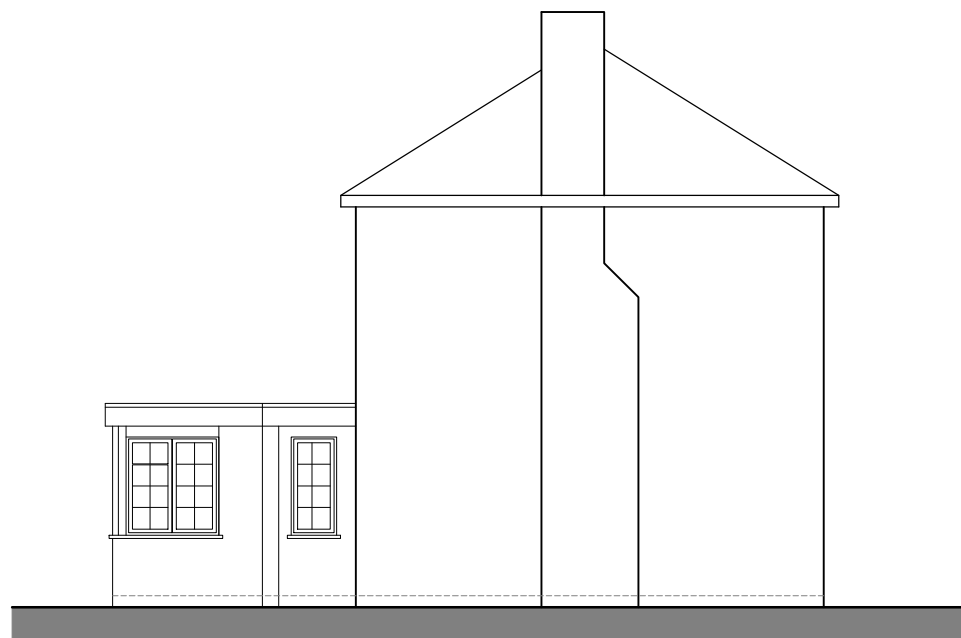

Side Elevation 1




Rear Elevation

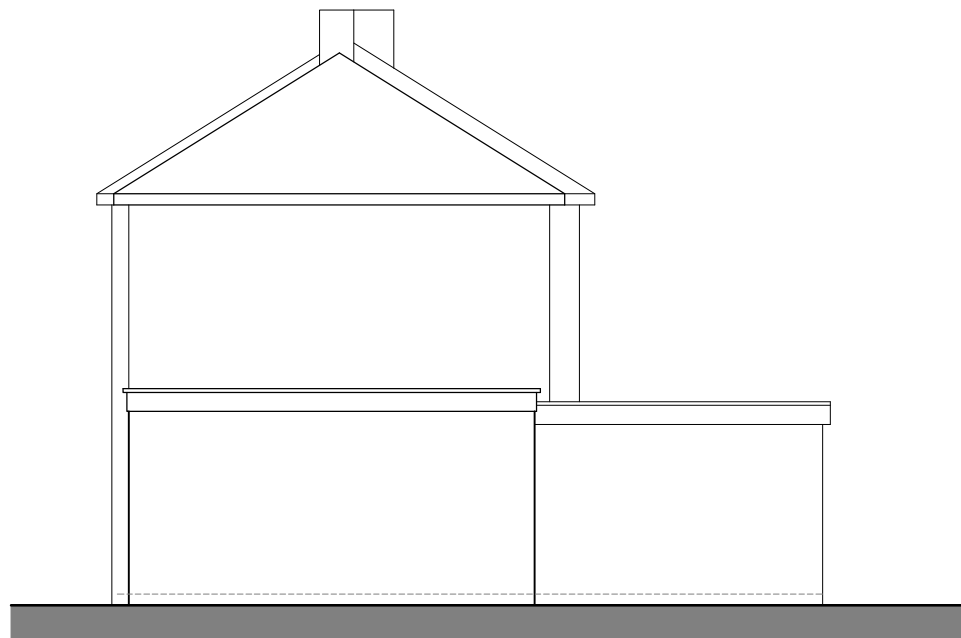

Side Elevation 2

Elevations
AS EXISTING
Scale 1:100

0 1m 2m 3m 4m 5m

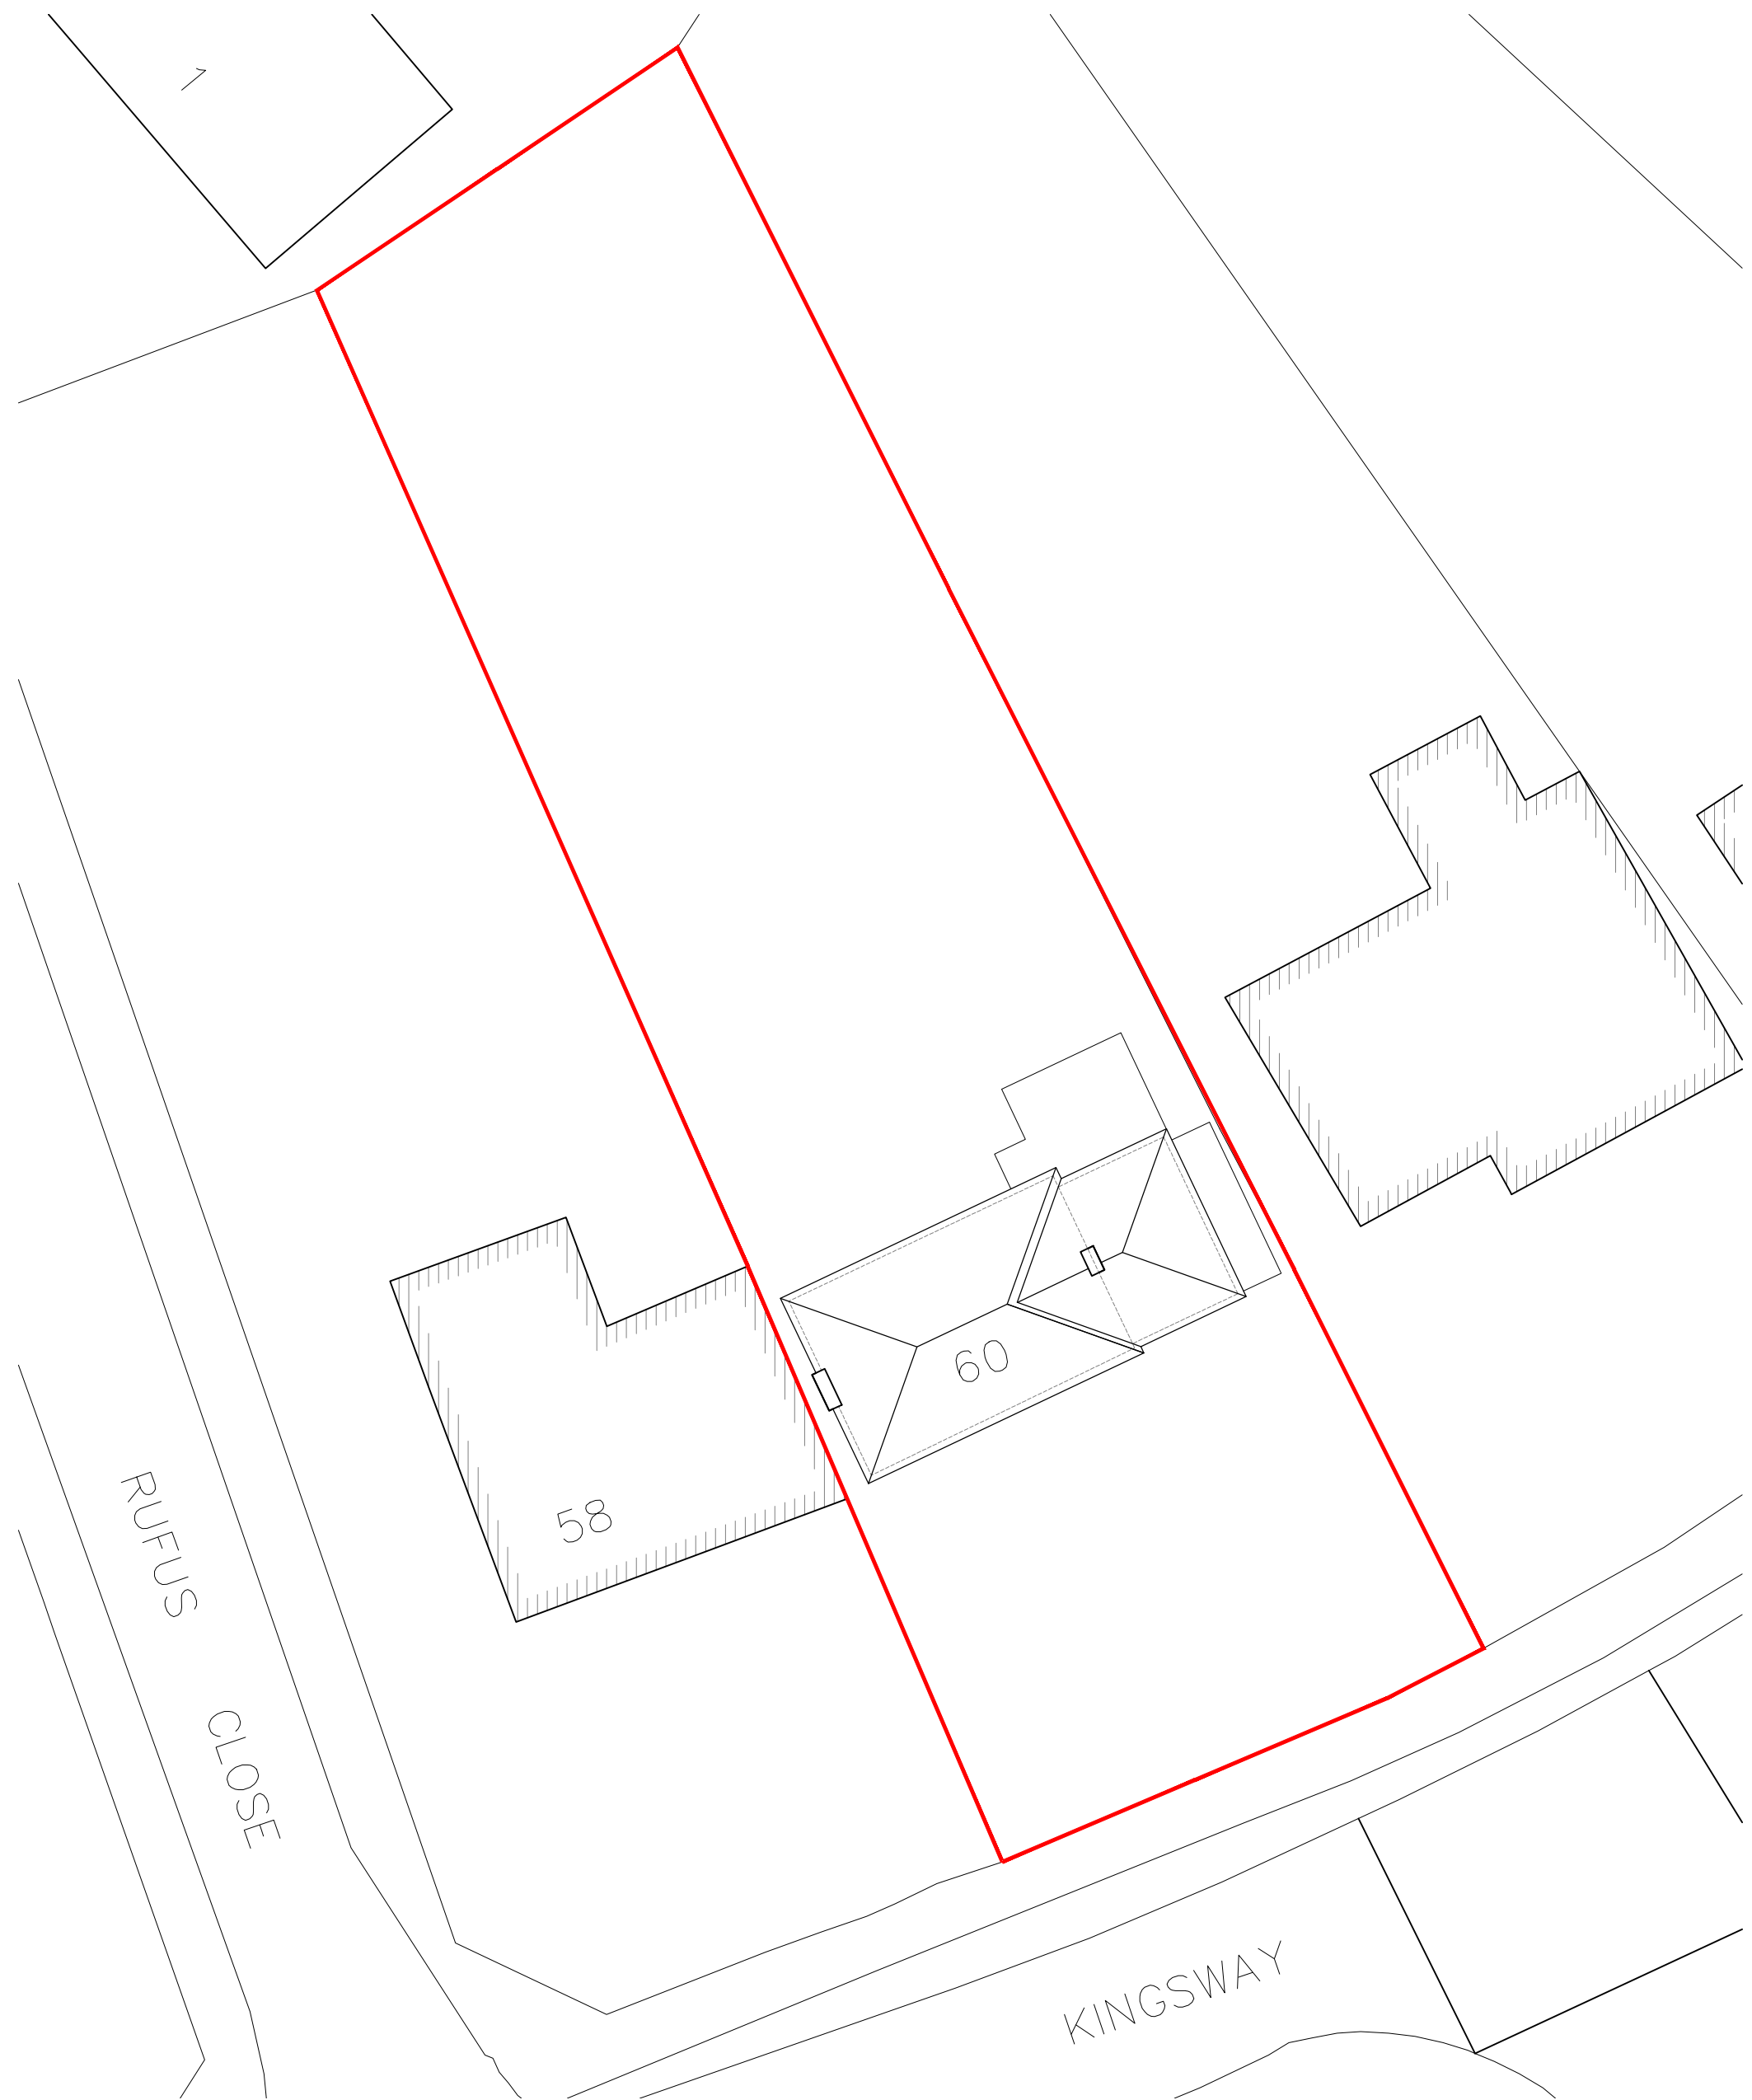

Site Plan
AS EXISTING
Scale 1:200



0 2m 4m 6m 8m 10m

No.	Description	Date
-----	-------------	------

studio

t. 02382 542011
e. info@rs-studio.co.uk
w. www.rs-studio.co.uk

Drawing Title:
Plans & Elevations
AS EXISTING

Project Title:
60 Kingsway
Chandler's Ford
SO53 1FJ

Drawing No.:
1646-P-01

Date: October 2023

Scale: Various

Drawn: NM

Checked: RS

This drawing is the copyright of the company and must not be reproduced or used without permission. Annotated dimensions are to be taken in preference to scaled dimensions and site dimensions must be checked before work is commenced.