




Location Plan
AS EXISTING
Scale 1:1250

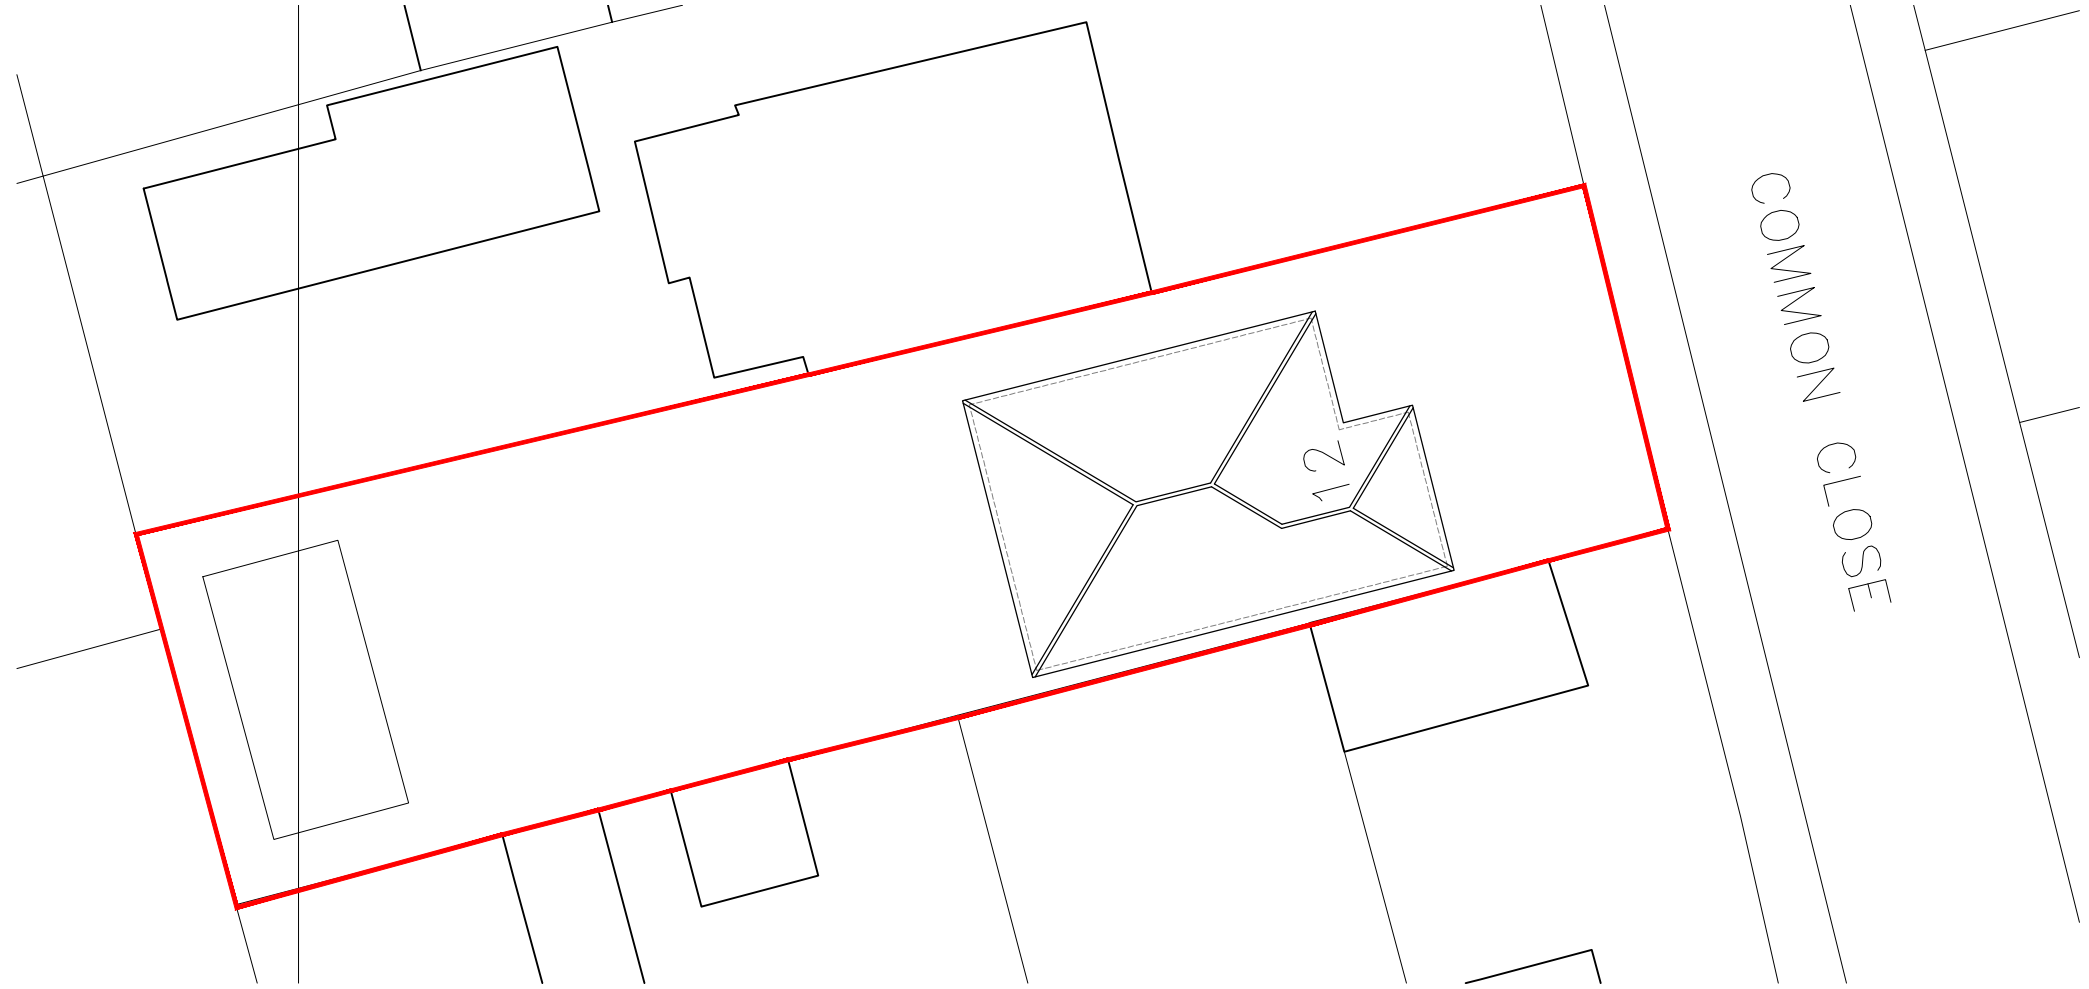


0 10m 20m 30m 40m 50m




Site Plan
AS EXISTING
Scale 1:200



0 2m 4m 6m 8m 10m

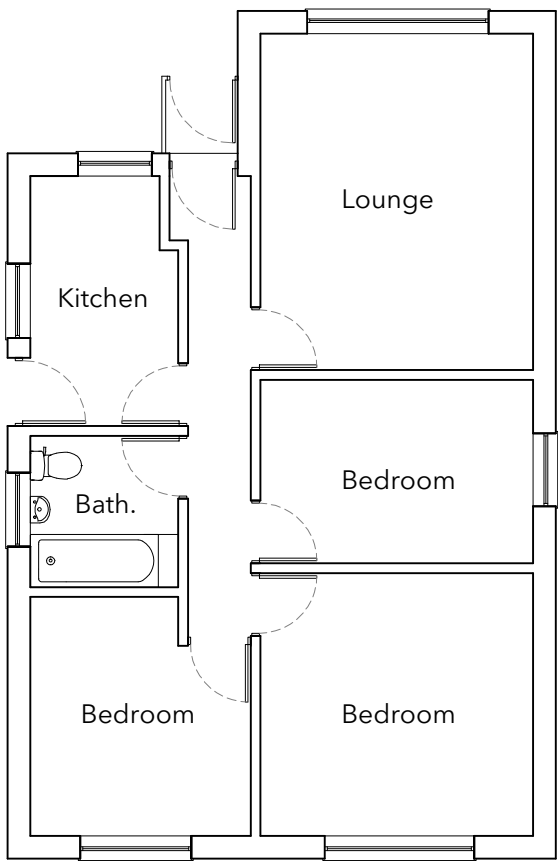

Ground Floor Plan

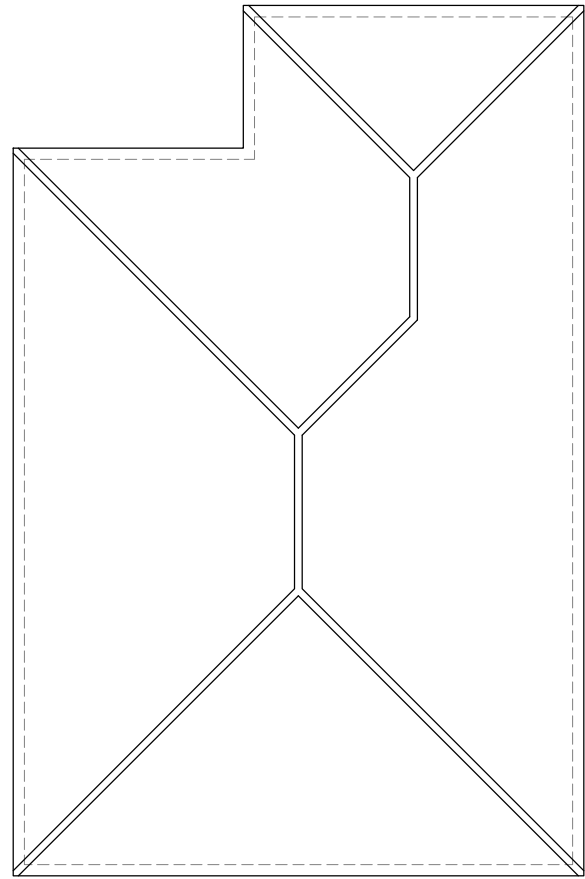


Roof Plan


Plans
AS EXISTING
Scale 1:100



0 1m 2m 3m 4m 5m

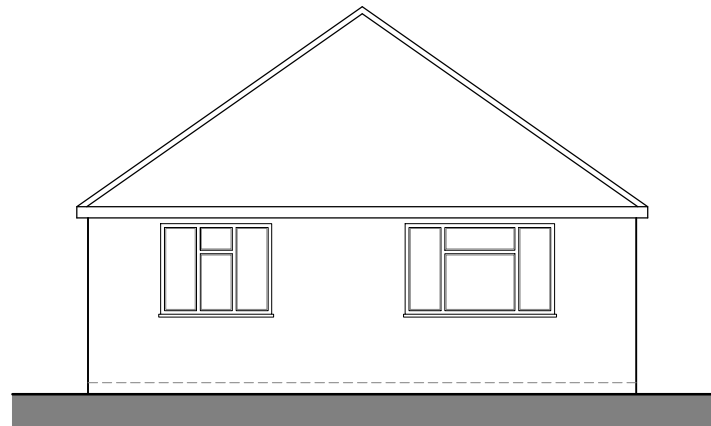

Rear Elevation

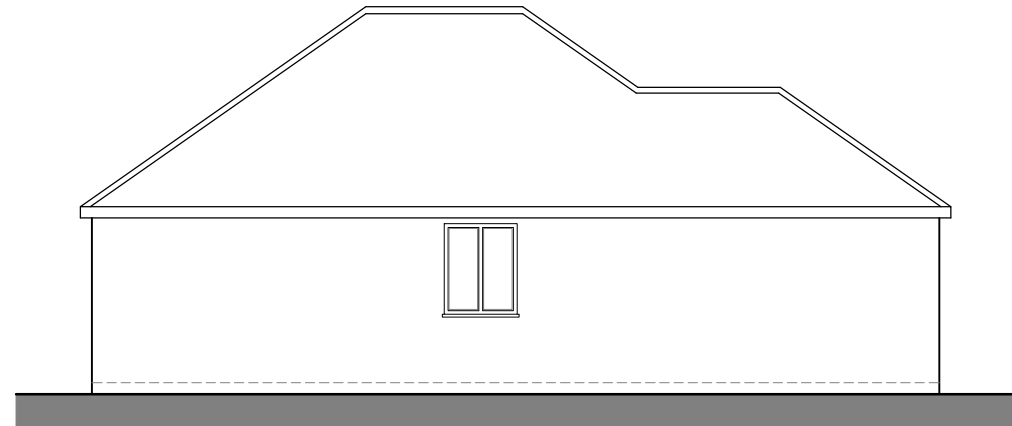

Side Elevation



Front Elevation



Side Elevation

Elevations
AS EXISTING
Scale 1:100

0 1m 2m 3m 4m 5m

A	Added outbuilding	01.12.23
No.	Description	Date

studio

t. 02382 542011
e. info@rs-studio.co.uk
w. www.rs-studio.co.uk

Drawing Title:

Plans
AS EXISTING

Project Title:

12 Common Close
Chandlers Ford
SO53 1HF

Drawing No.:

1606-P-01

Date: March 2023

Scale: various

Drawn: RS

Checked: LD

This drawing is the copyright of the company and must not be reproduced or used without permission. Annotated dimensions are to be taken in preference to scaled dimensions and site dimensions must be checked before work is commenced