




- KEY**
- CHARACTER AREA 5.1 NETWORK ANALYSIS
DISCHARGE RATE: 8.0 LITRES/SEC
 - CHARACTER AREA 5.2 NETWORK ANALYSIS
DISCHARGE RATE: 2.0 LITRES/SEC
 - CHARACTER AREA 5.3 NETWORK ANALYSIS
DISCHARGE RATE: 2.0 LITRES/SEC

B	UPDATED ISSUE FOLLOWING NEW SITE PLAN	24/11/23	RIP	PS
A	FIRST ISSUE	23/06/23	RIP	JE
REV.	DESCRIPTION	Date	BY	CHK

DESIGN BY:

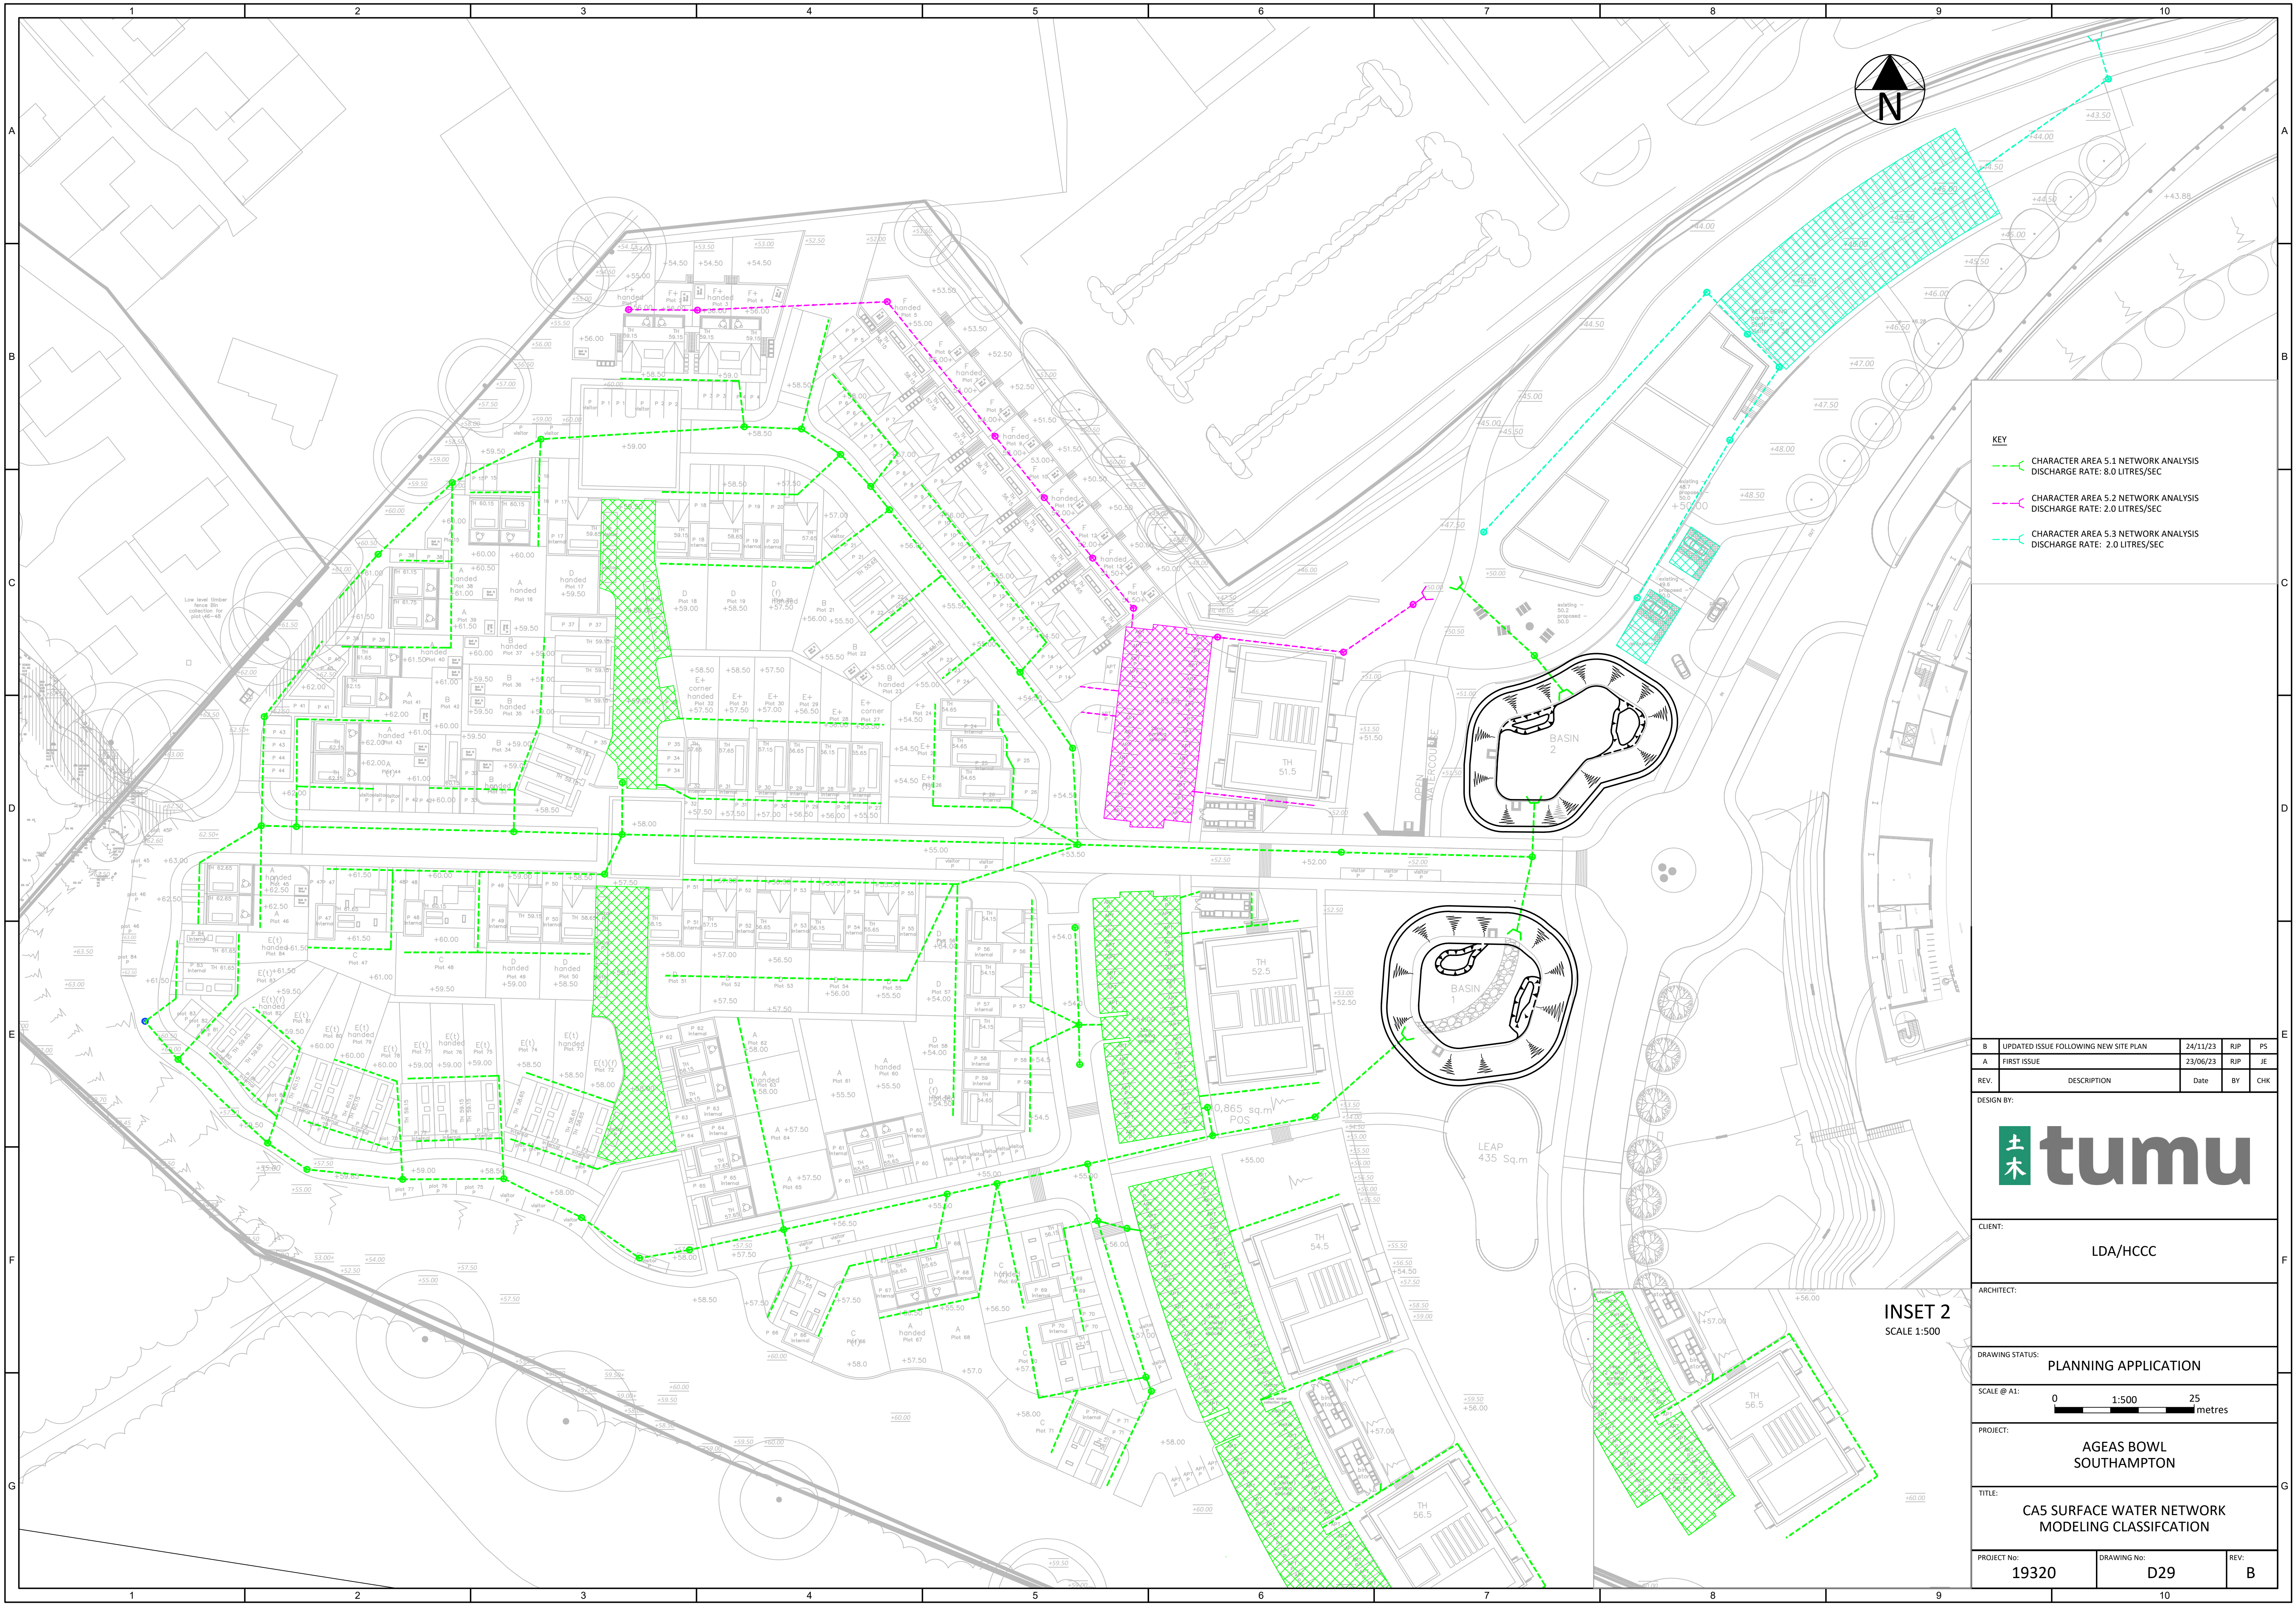

CLIENT:
LDA/HCCC

ARCHITECT:

DRAWING STATUS:
PLANNING APPLICATION

SCALE @ A1:
0 1:500 25 metres

PROJECT:
AGEAS BOWL
SOUTHAMPTON

TITLE:
CA5 SURFACE WATER NETWORK
MODELING CLASSIFICATION

PROJECT No:	DRAWING No:	REV:
19320	D29	B

INSET 2
SCALE 1:500

LEAP
435 Sq.m

0,865 sq.m
POS