


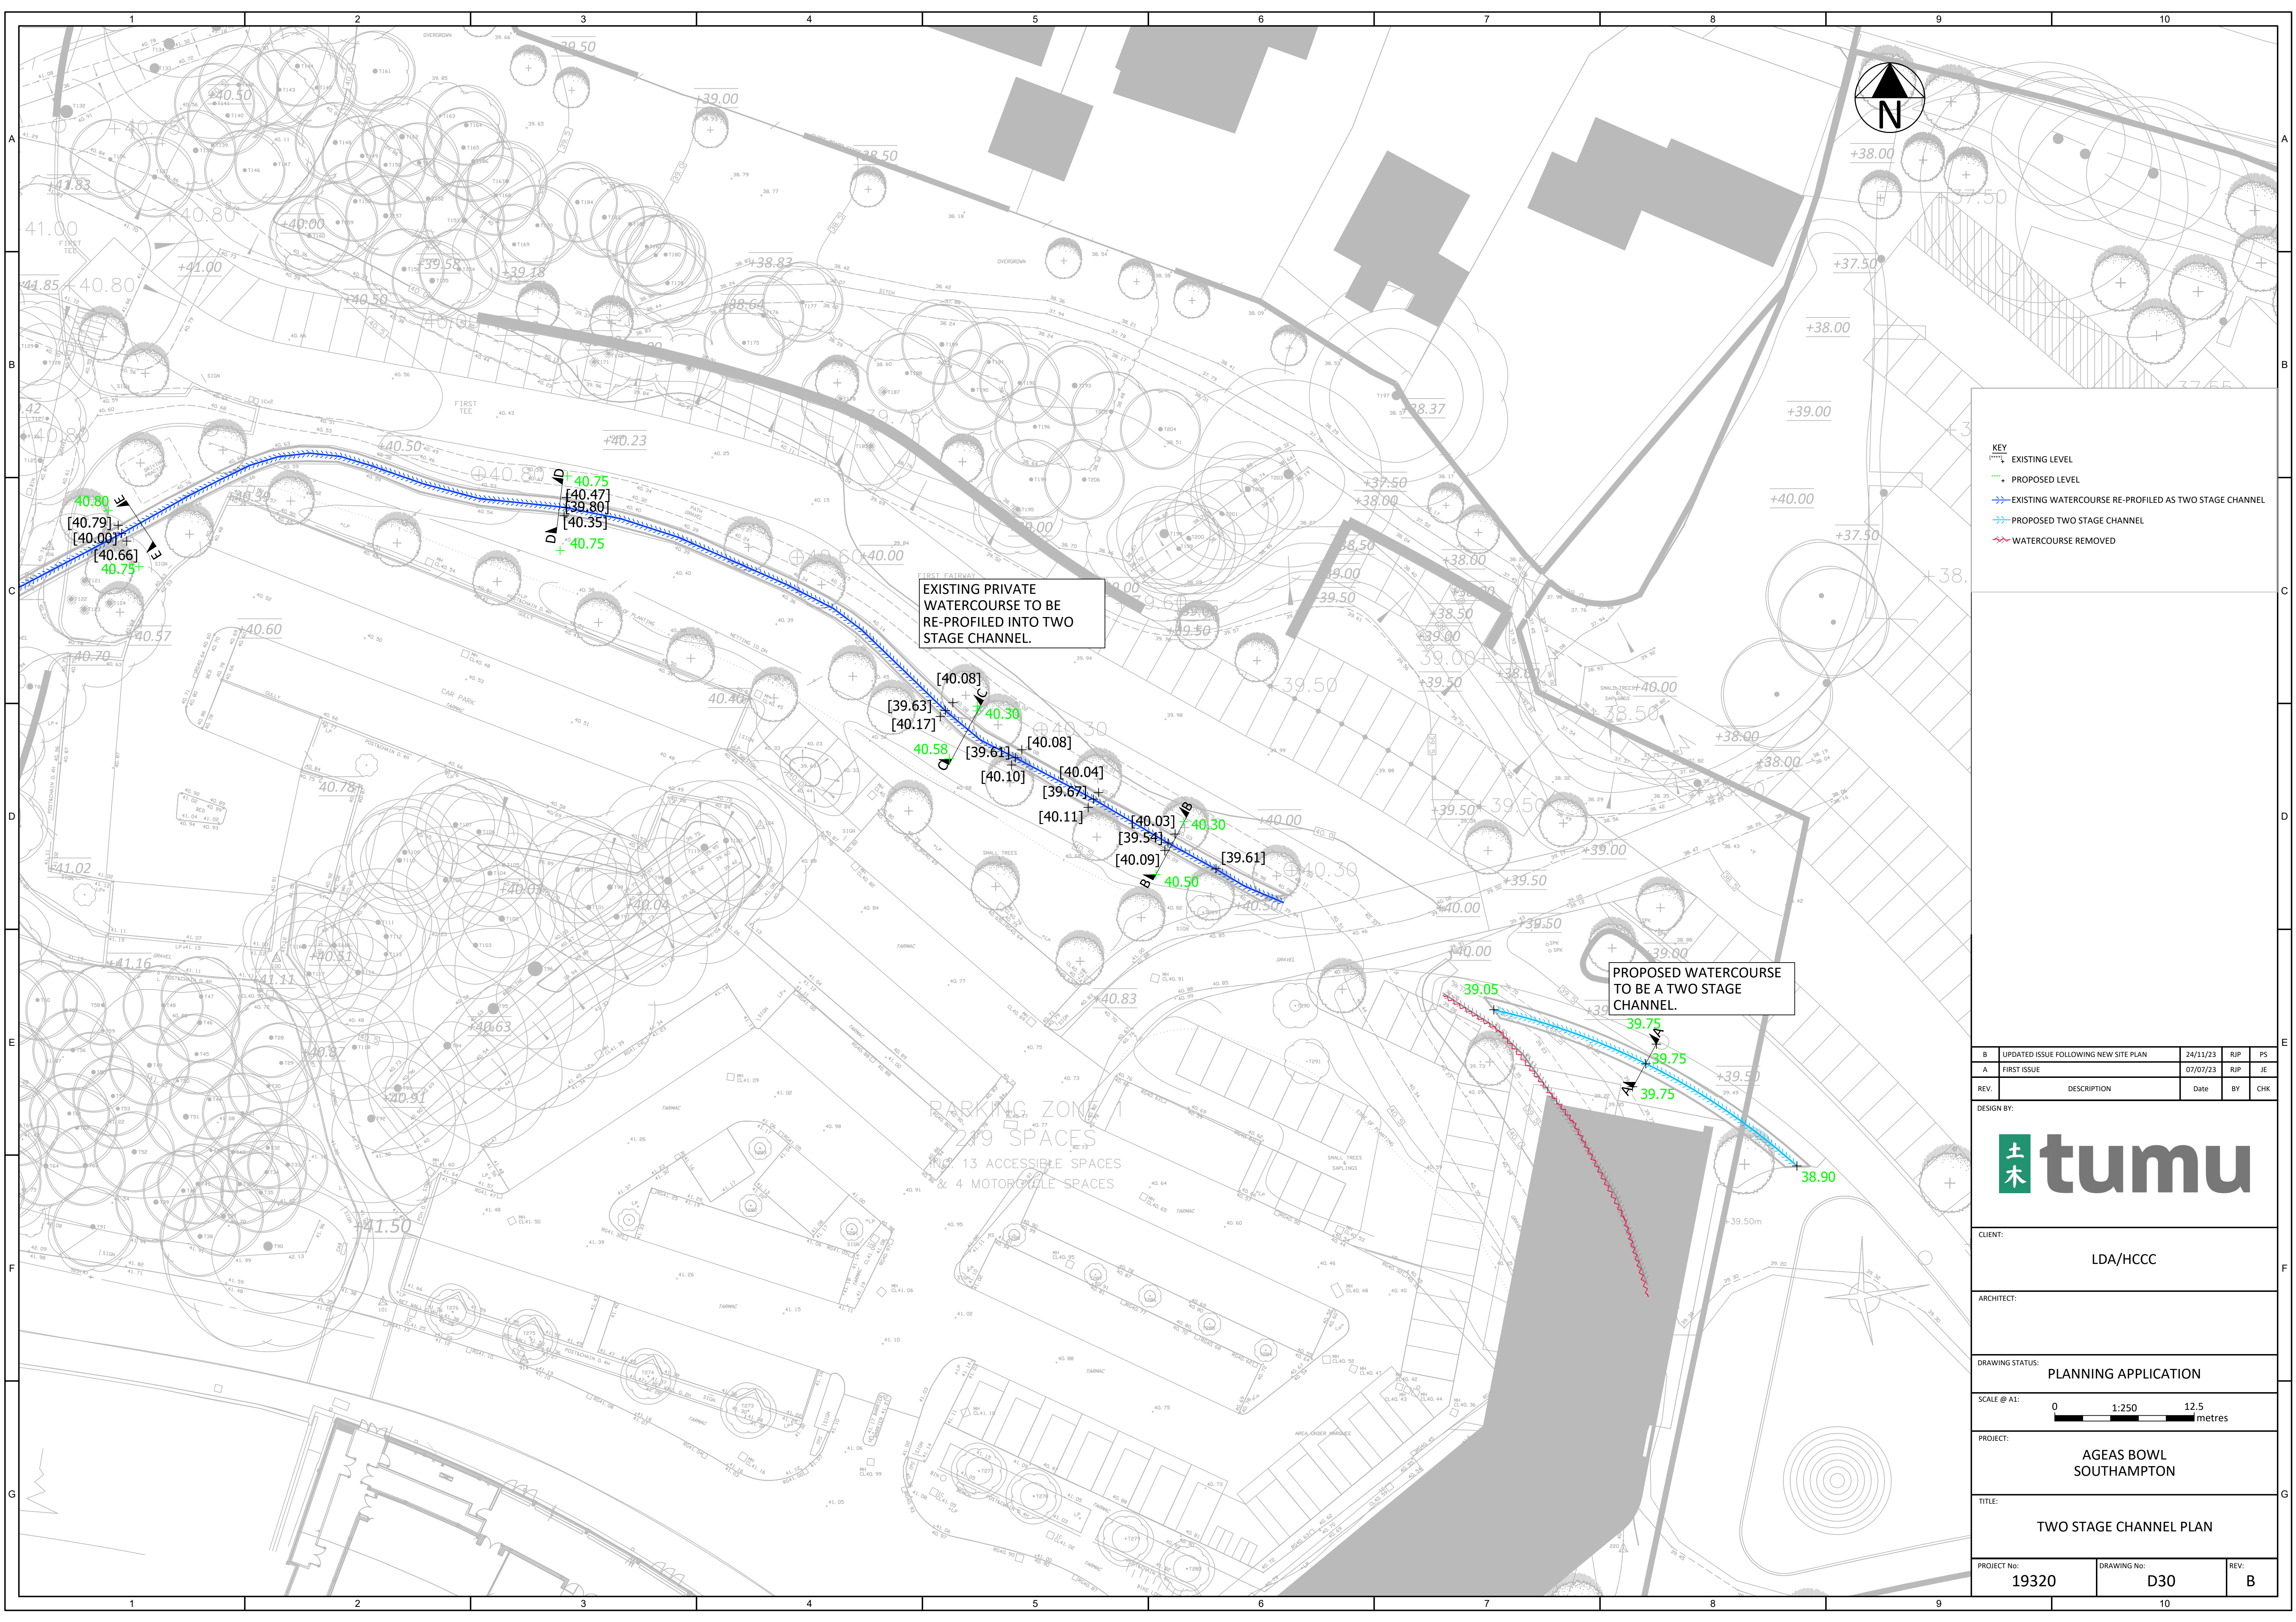

KEY

- EXISTING LEVEL
- PROPOSED LEVEL
- EXISTING WATERCOURSE RE-PROFILED AS TWO STAGE CHANNEL
- PROPOSED TWO STAGE CHANNEL
- WATERCOURSE REMOVED

EXISTING PRIVATE WATERCOURSE TO BE RE-PROFILED INTO TWO STAGE CHANNEL.

PROPOSED WATERCOURSE TO BE A TWO STAGE CHANNEL.

PARKING ZONE 1
29 SPACES
INC. 13 ACCESSIBLE SPACES
AND 4 MOTORCYCLE SPACES

B	UPDATED ISSUE FOLLOWING NEW SITE PLAN	24/11/23	RIP	PS
A	FIRST ISSUE	07/07/23	RIP	JE
REV.	DESCRIPTION	Date	BY	CHK
DESIGN BY:				
CLIENT:				
LDA/HCCC				
ARCHITECT:				
DRAWING STATUS:				
PLANNING APPLICATION				
SCALE @ A1:				
0 1:250 12.5 metres				
PROJECT:				
AGEAS BOWL SOUTHAMPTON				
TITLE:				
TWO STAGE CHANNEL PLAN				
PROJECT No:		DRAWING No:		REV:
19320		D30		B