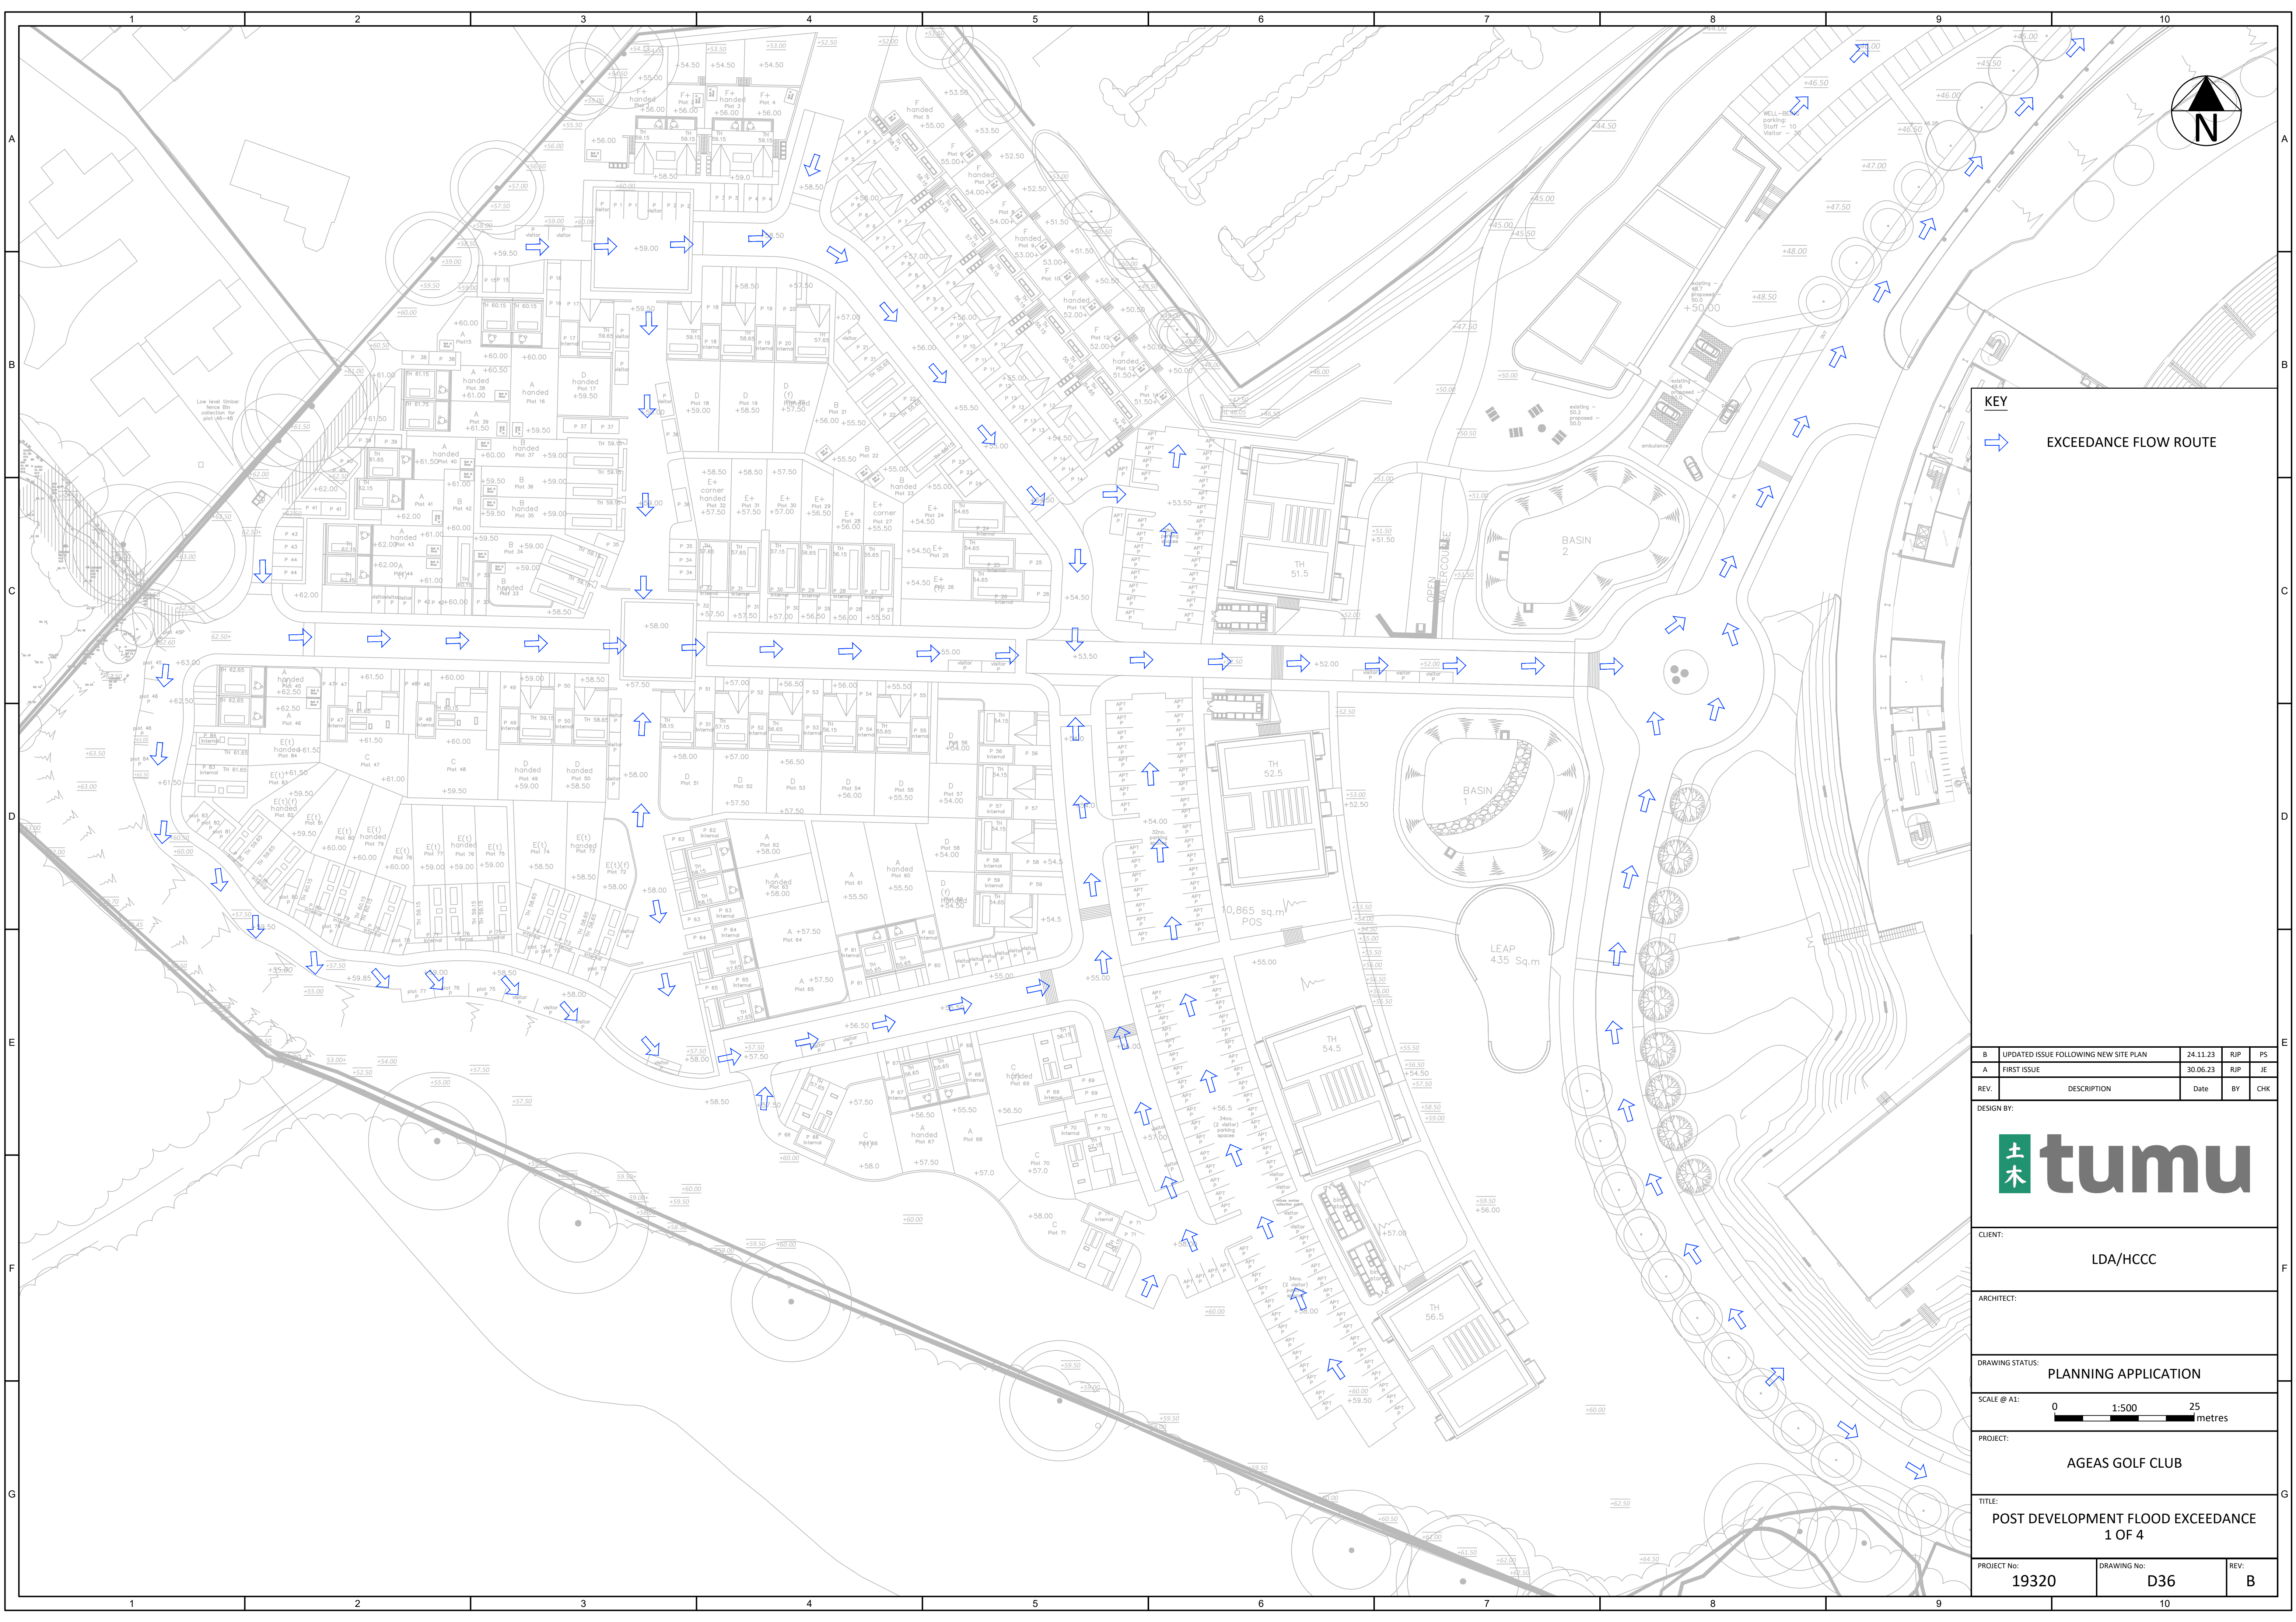


KEY

EXCEEDANCE FLOW ROUTE

|      |                                       |          |     |     |
|------|---------------------------------------|----------|-----|-----|
| B    | UPDATED ISSUE FOLLOWING NEW SITE PLAN | 24.11.23 | RJP | PS  |
| A    | FIRST ISSUE                           | 30.06.23 | RJP | JE  |
| REV. | DESCRIPTION                           | Date     | BY  | CHK |

DESIGN BY:

**tumu**

CLIENT:

LDA/HCCC

ARCHITECT:

DRAWING STATUS:

PLANNING APPLICATION

SCALE @ A1:

0

1:500

25

metres

PROJECT:

AGEAS GOLF CLUB

TITLE:

POST DEVELOPMENT FLOOD EXCEEDANCE  
1 OF 4

PROJECT No:

19320

DRAWING No:

D36

REV:

B