


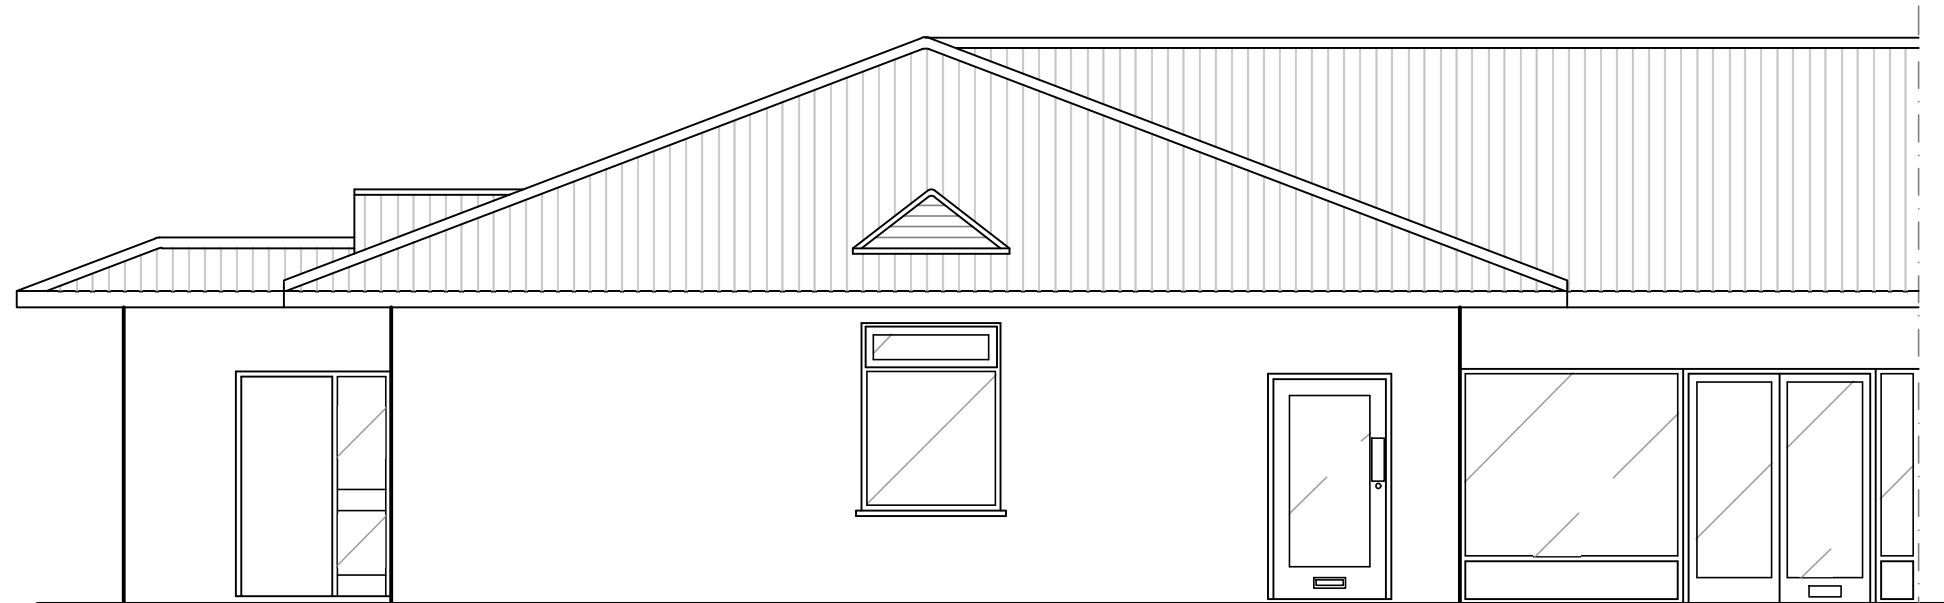
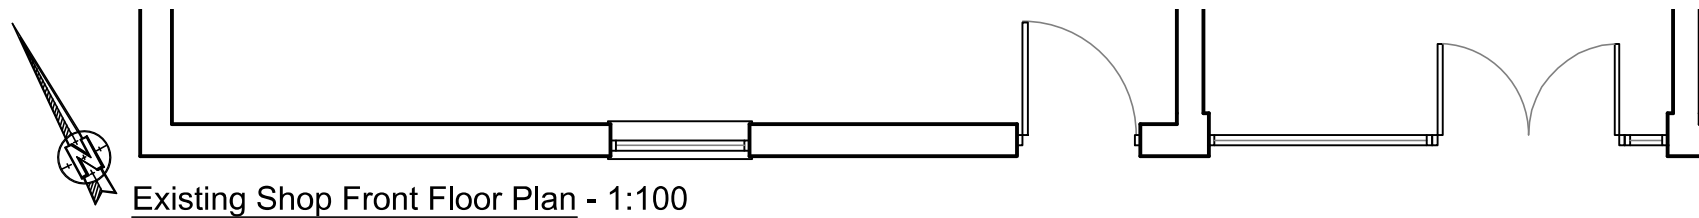


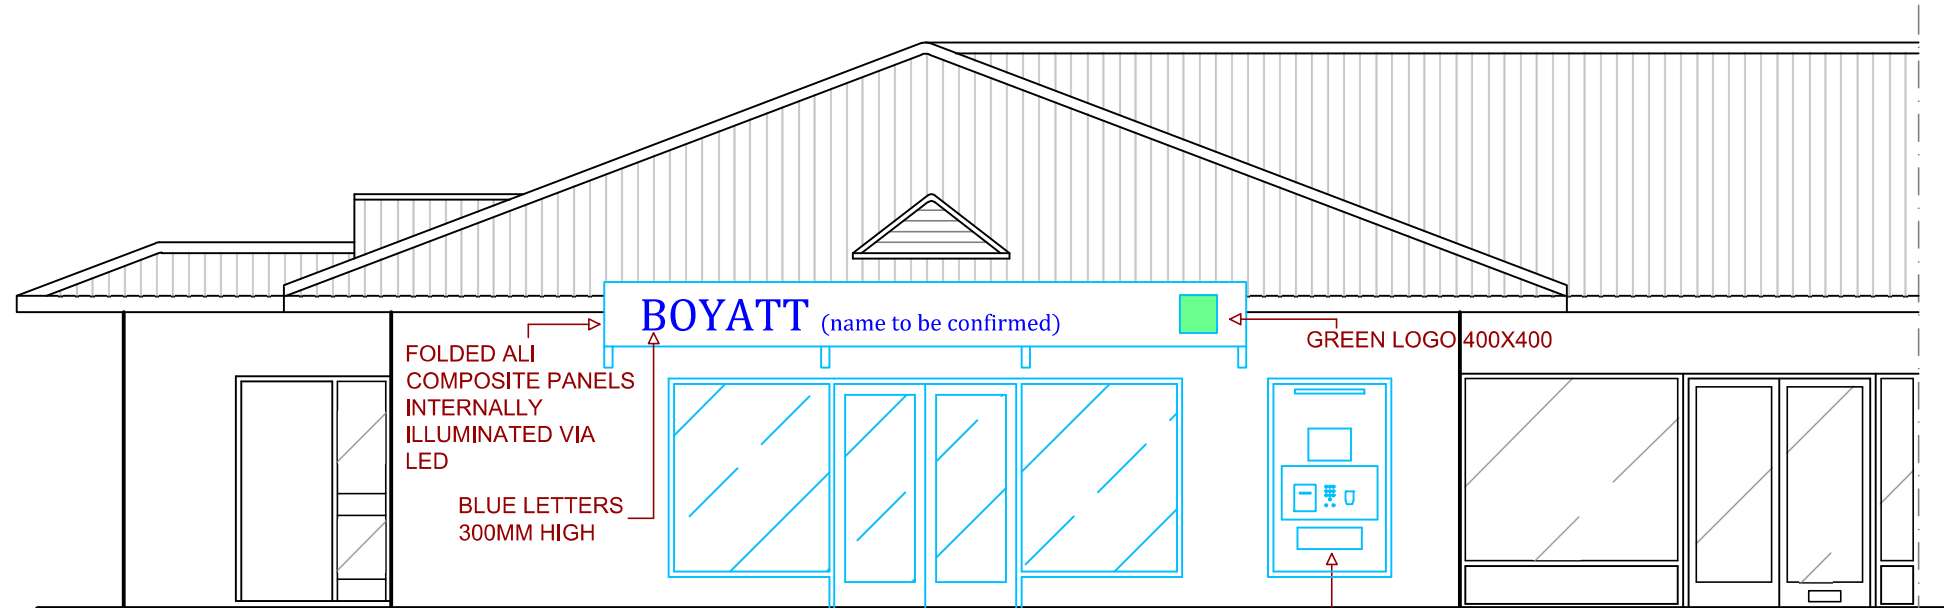

Existing Shop Front Elevation - 1:100

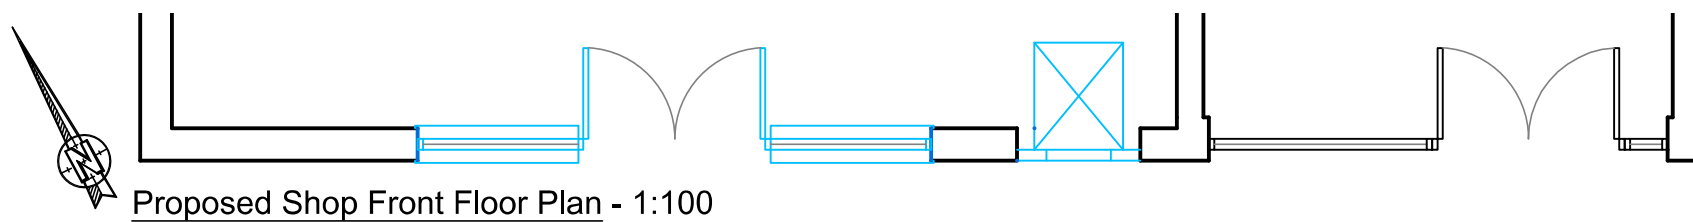


Proposed Shop Front Elevation - 1:100

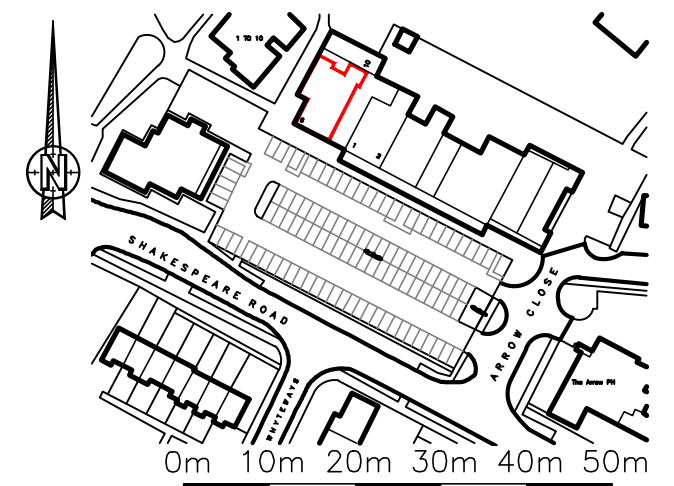

K.A.D. Licensed O.S. No. 100047482

LOCATION PLAN @1:1250

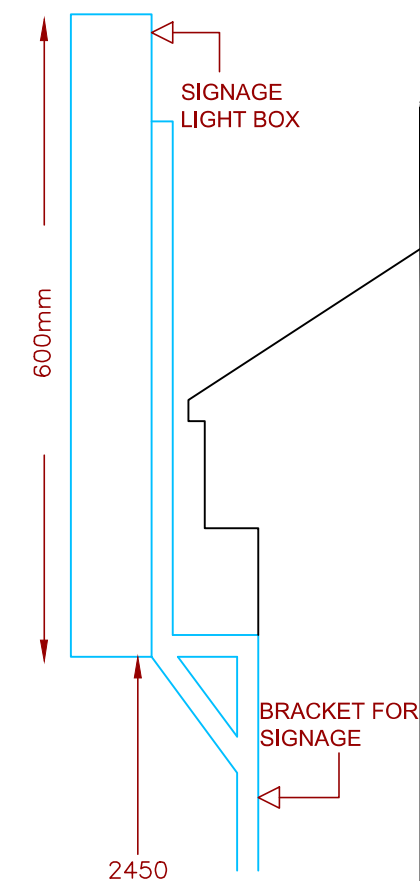

Proposed Signage Section - 1:10

Rev	Revision	By	Date	
K NIGHT ARCHITECTURAL DESIGN				
K.A.D. Ltd. First Floor Unit 7 The Quarterdeck Port Solent PO6 4TP				
T: 01489 660194 E: admin@k-a-d.co.uk W: www.k-a-d.co.uk				
Client PULLEN ASSOCIATES				
Project UNIT 11 BOYATTWOOD SHOPPING CENTRE SHAKESPEARE ROAD, EASTLEIGH				
Drawing PLANS & ELEVATIONS				
Scale 1:100@A4		Date OCT 2023		
Project no.	Sequential	Bldg/Floor	Detail	Rev
KAD	01	A	PP	B