



REV.	DESCRIPTION	DATE	DRAWN
1	COLOURED ELEVATIONS	28.03.22	EM
2	SCHIELE UPDATED	10.11.22	LA

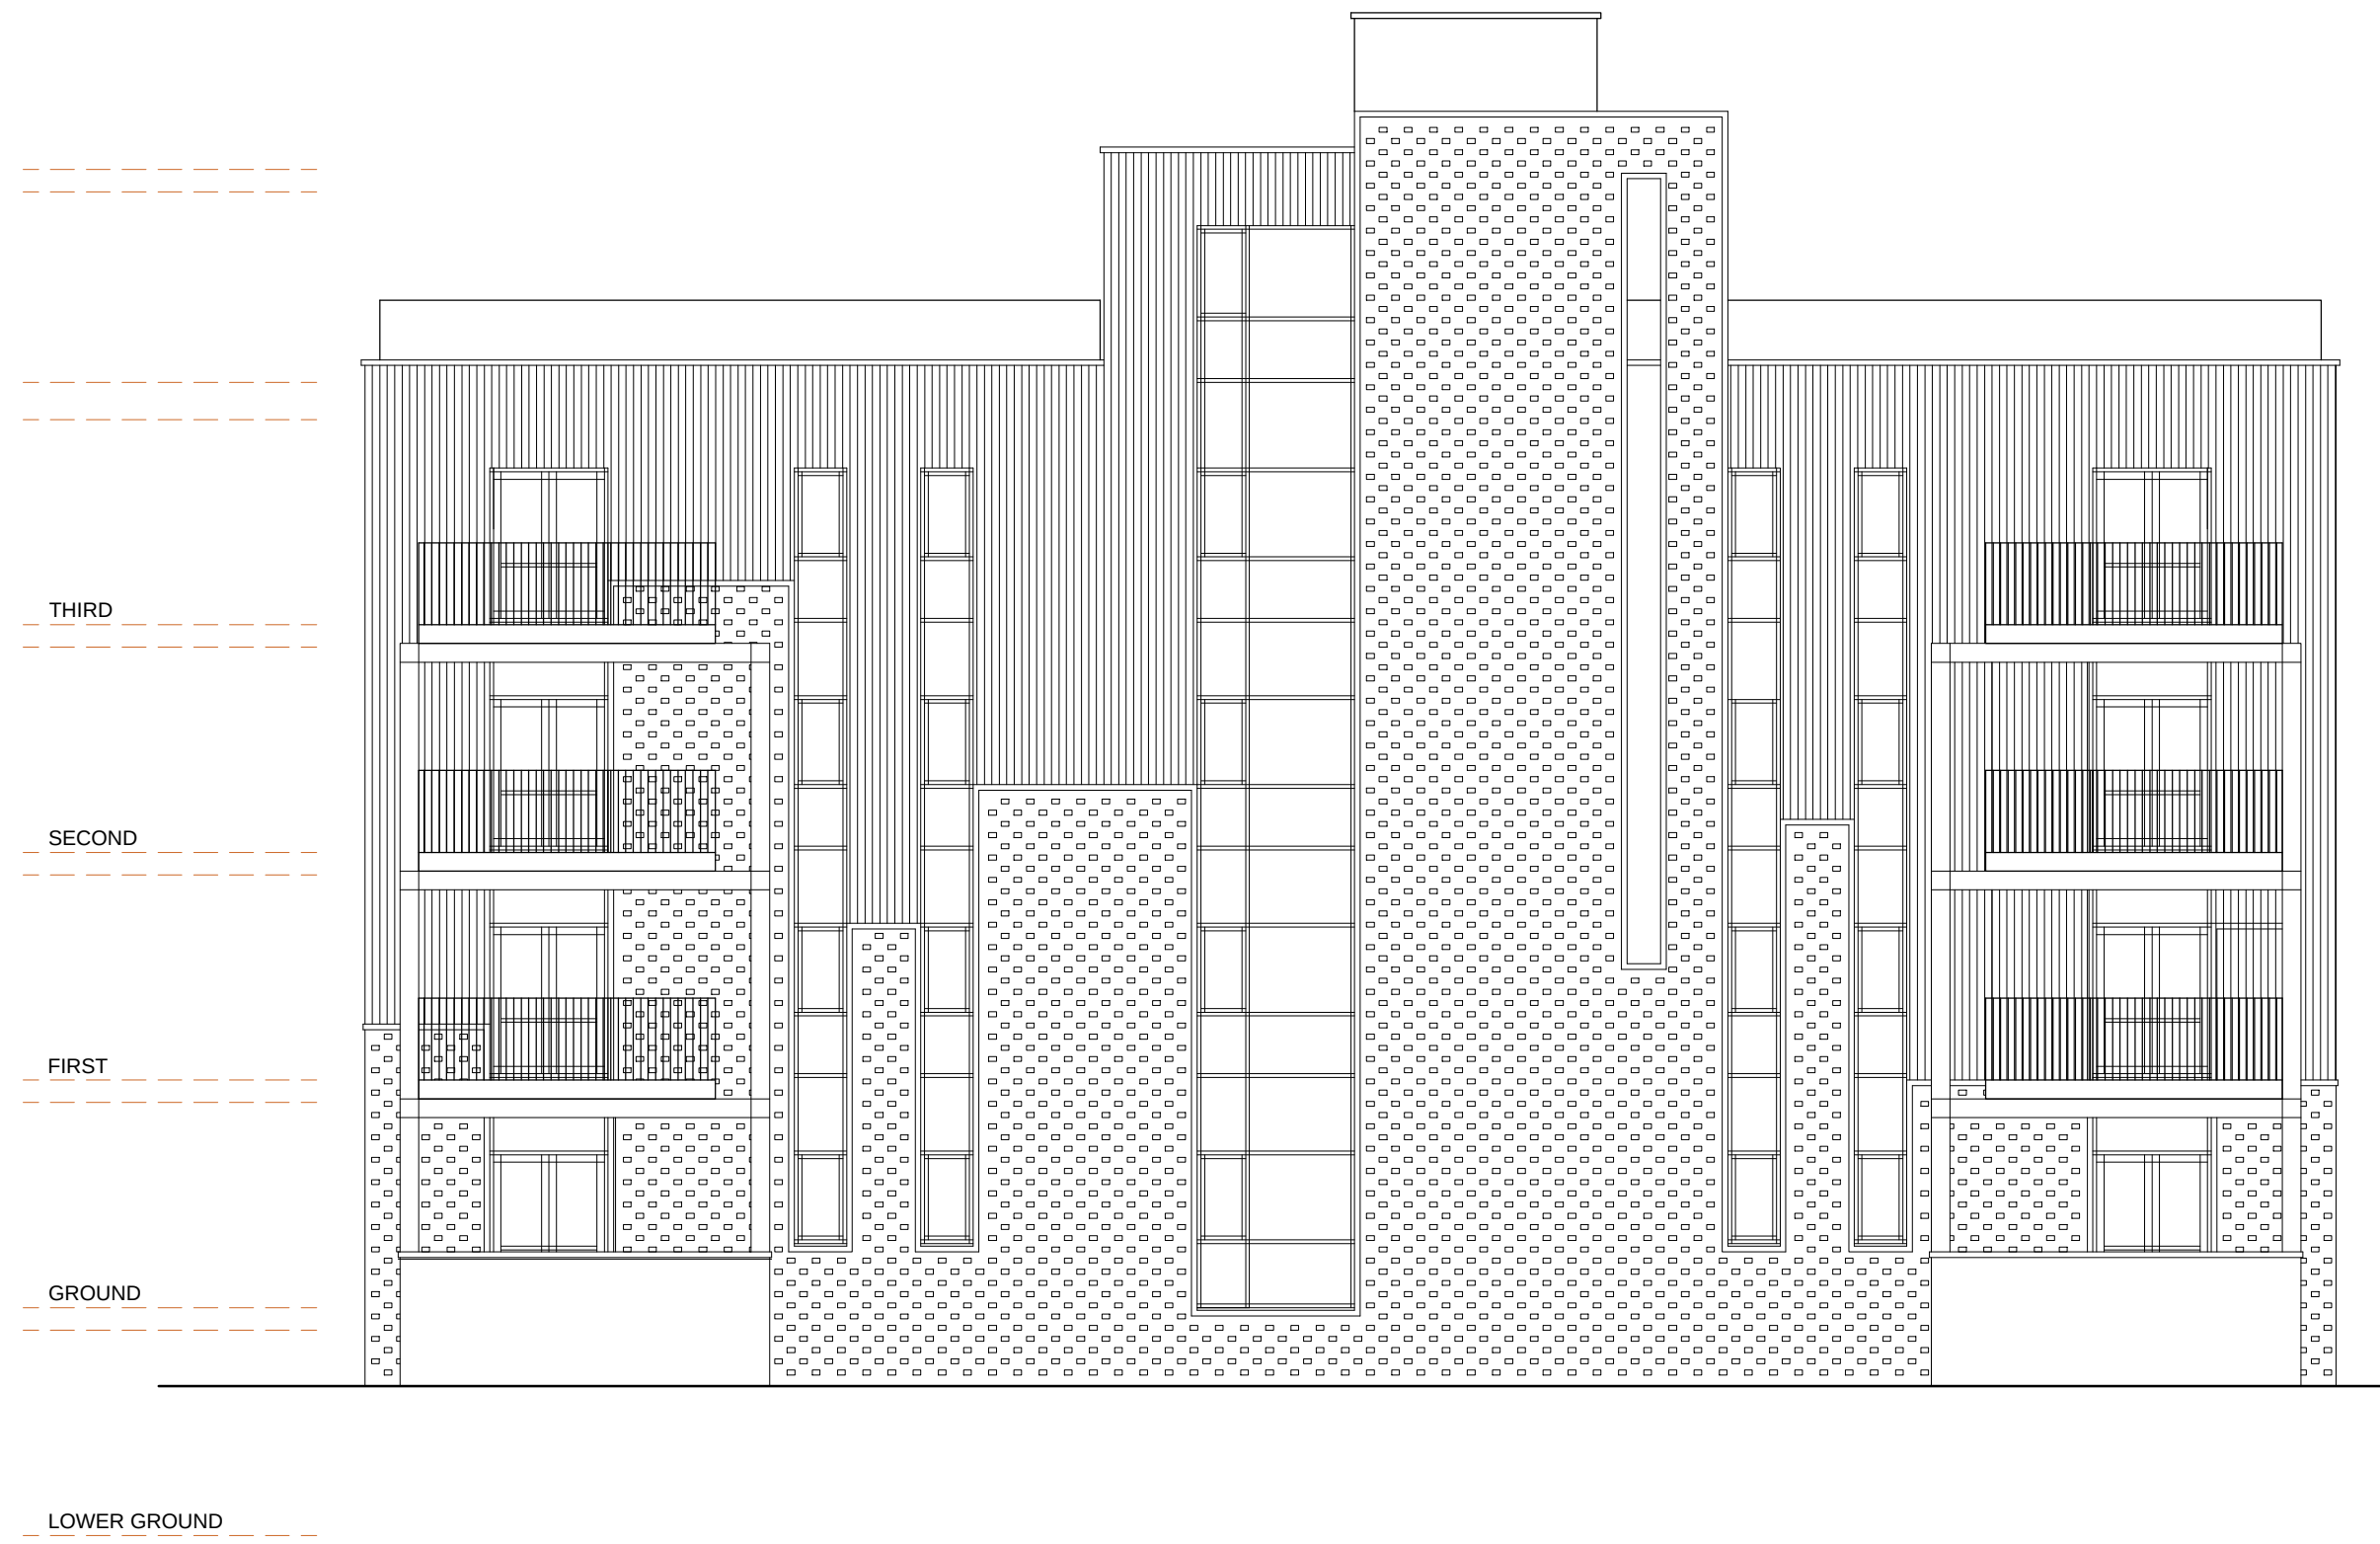


BLOCK TYPE 1
WEST FRONT ELEVATION

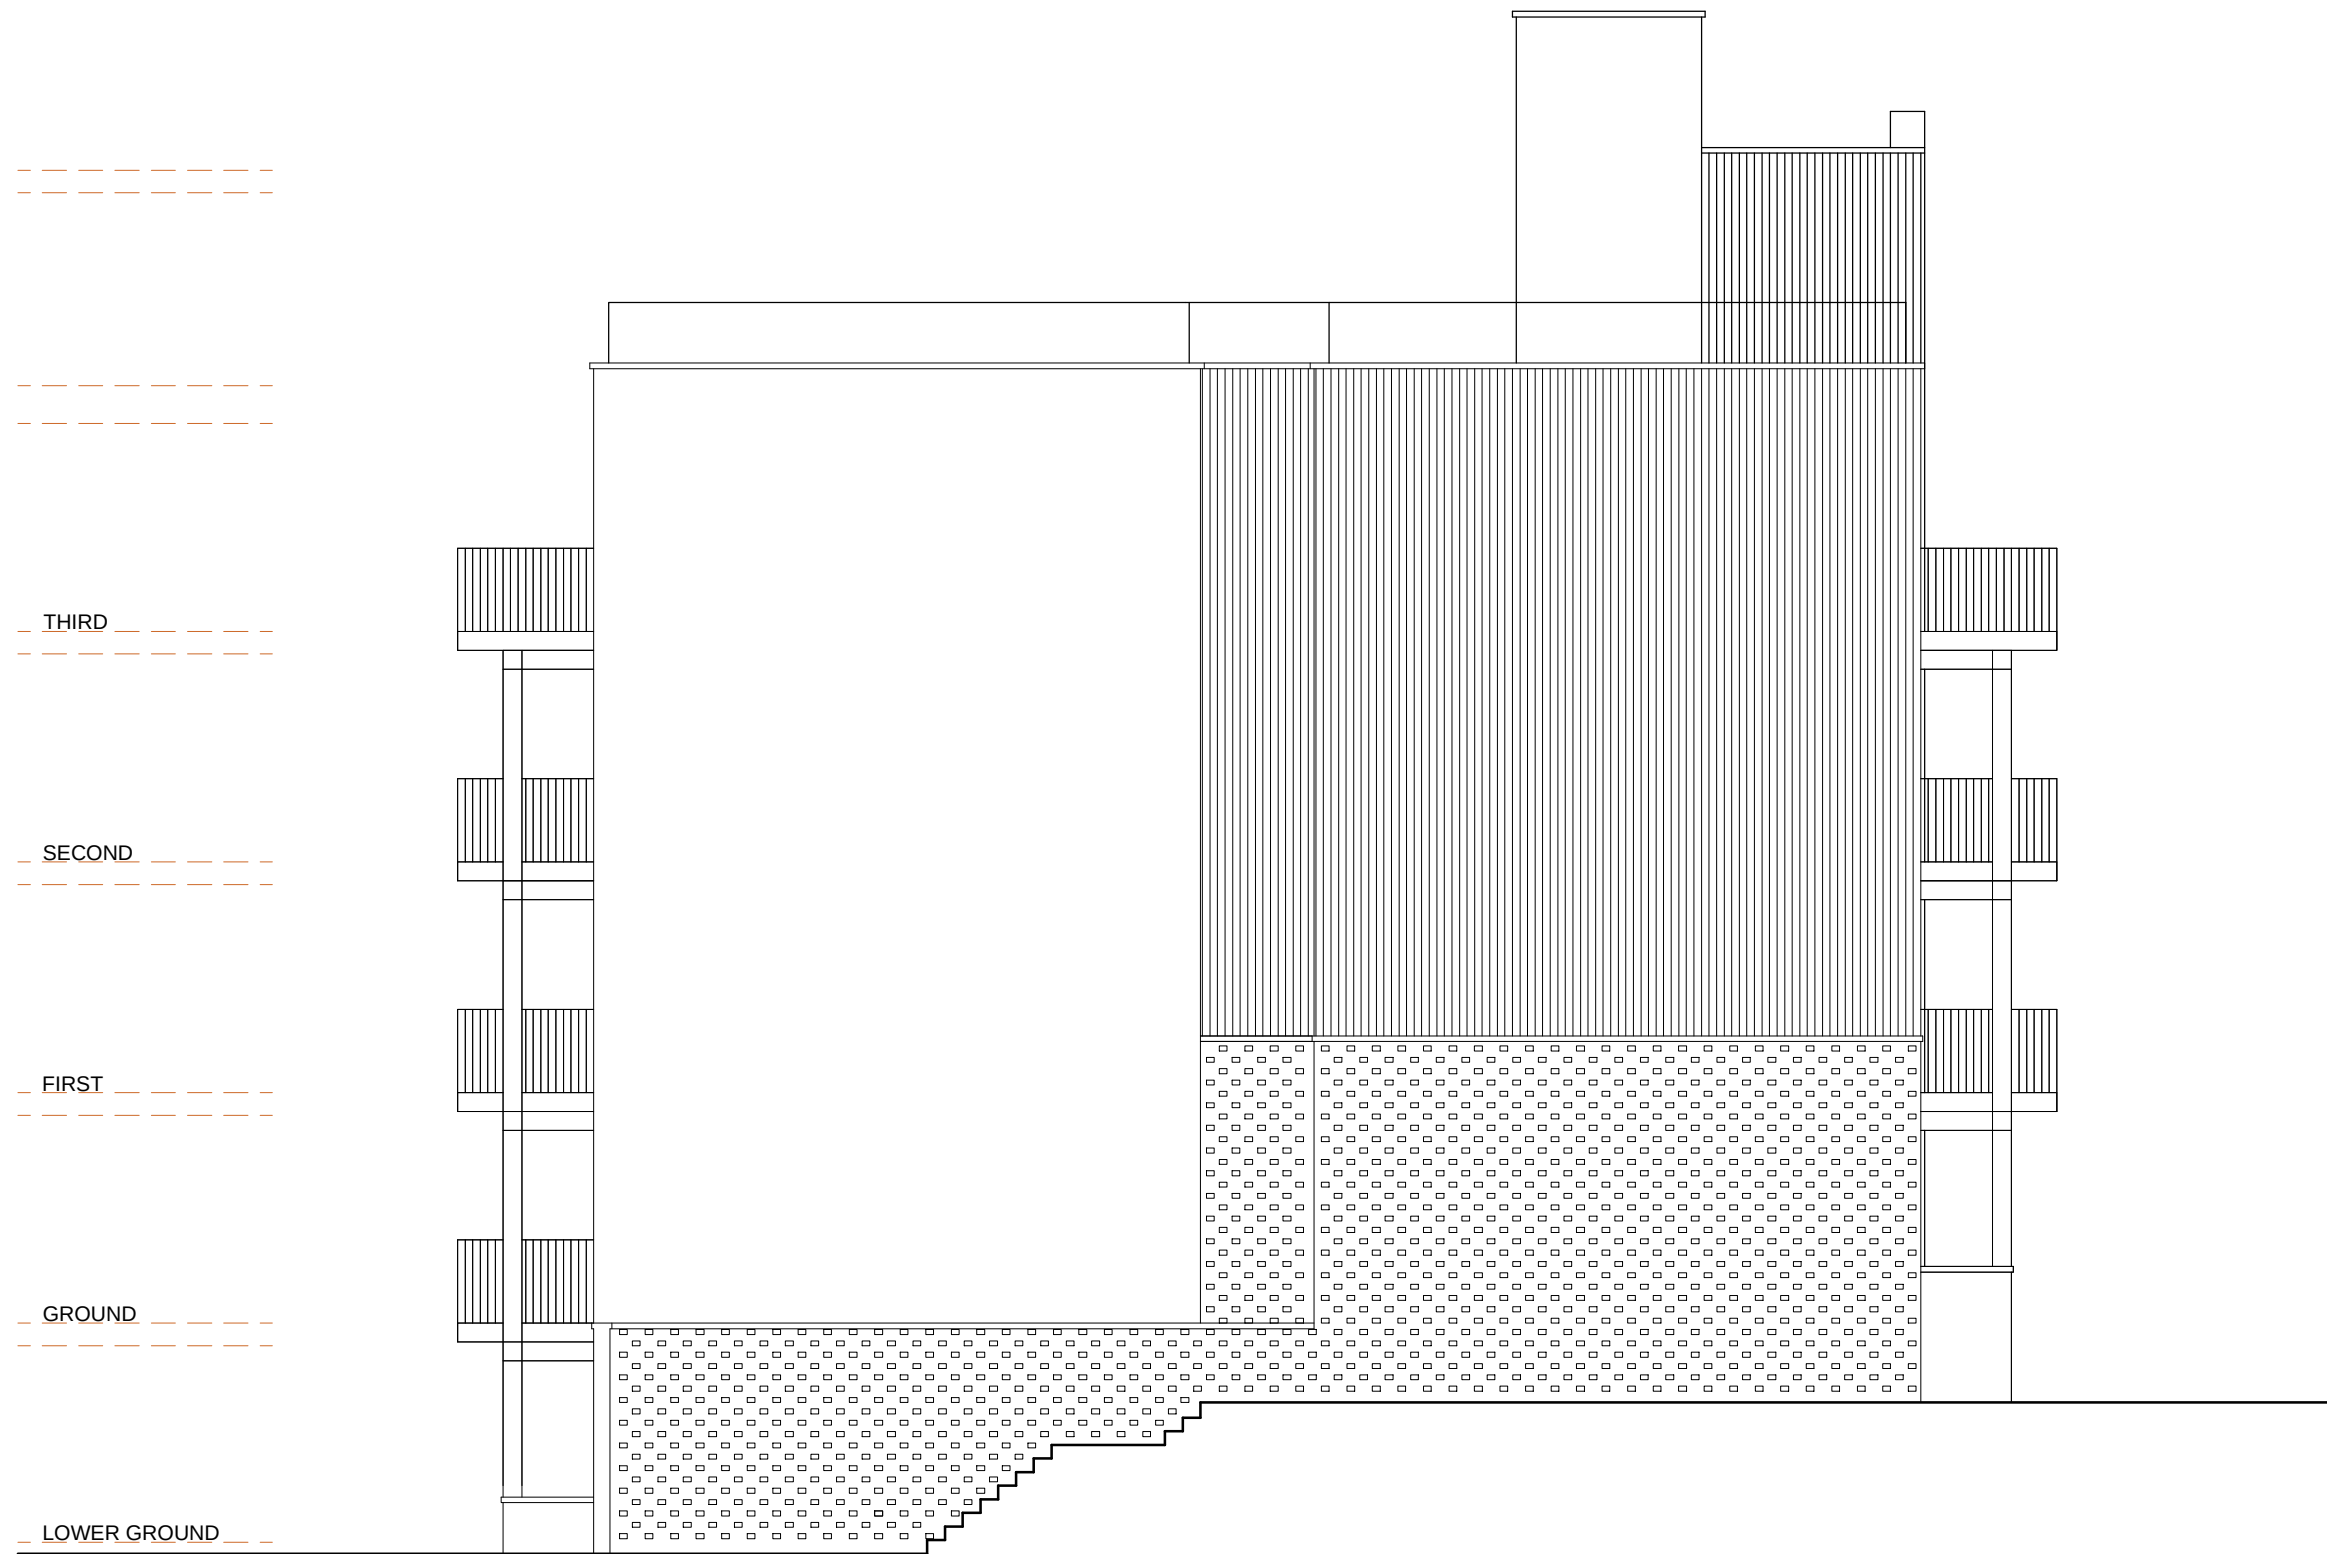

BLOCK TYPE 1
NORTH SIDE ELEVATION

CHESHIRE	SURREY	SHEFFIELD	MANCHESTER	LIVERPOOL
Market Court 20-24 Church St Altrincham WA14 4DW 0161 929 7622	100 High St Esher Surrey KT10 9QJ 01372 203 335	Electric Works 3 Concourse Way Sheffield S1 2BJ 0114 250 7983	All Work and Social XYZ Building 2 Hardman Boulevard M3 3AQ 0161 929 7622	AvenueHQ 17 Mann Island Liverpool L3 1BP 0151 662 0122

 

LAND ADJACENT TO THE AGEAS BOWL, SOUTHAMPTON

APARTMENT BLOCK TYPE 1 - NORTH & WEST ELEVATIONS
DWG: 21016 (P) 363 P1
DATE: 28.03.22
SCALE: 1:100 @ A3
DRAWN: EM