


REV.	DESCRIPTION	DATE	DRAWN
1	COLOURED ELEVATIONS	21.01.22	EM
2	REVISED	22.01.22	EM
3	DETAILS ADDED	05.07.22	LA
4	REVISED	15.11.22	LA



- 1. heritage buff brick with snapper head detail
- 2. Black RAL aluminum windows
- 3. Yellow RAL anodised aluminum framing structure
- 4. Glass balustrade

BLOCK TYPE 1
EAST FRONT ELEVATION

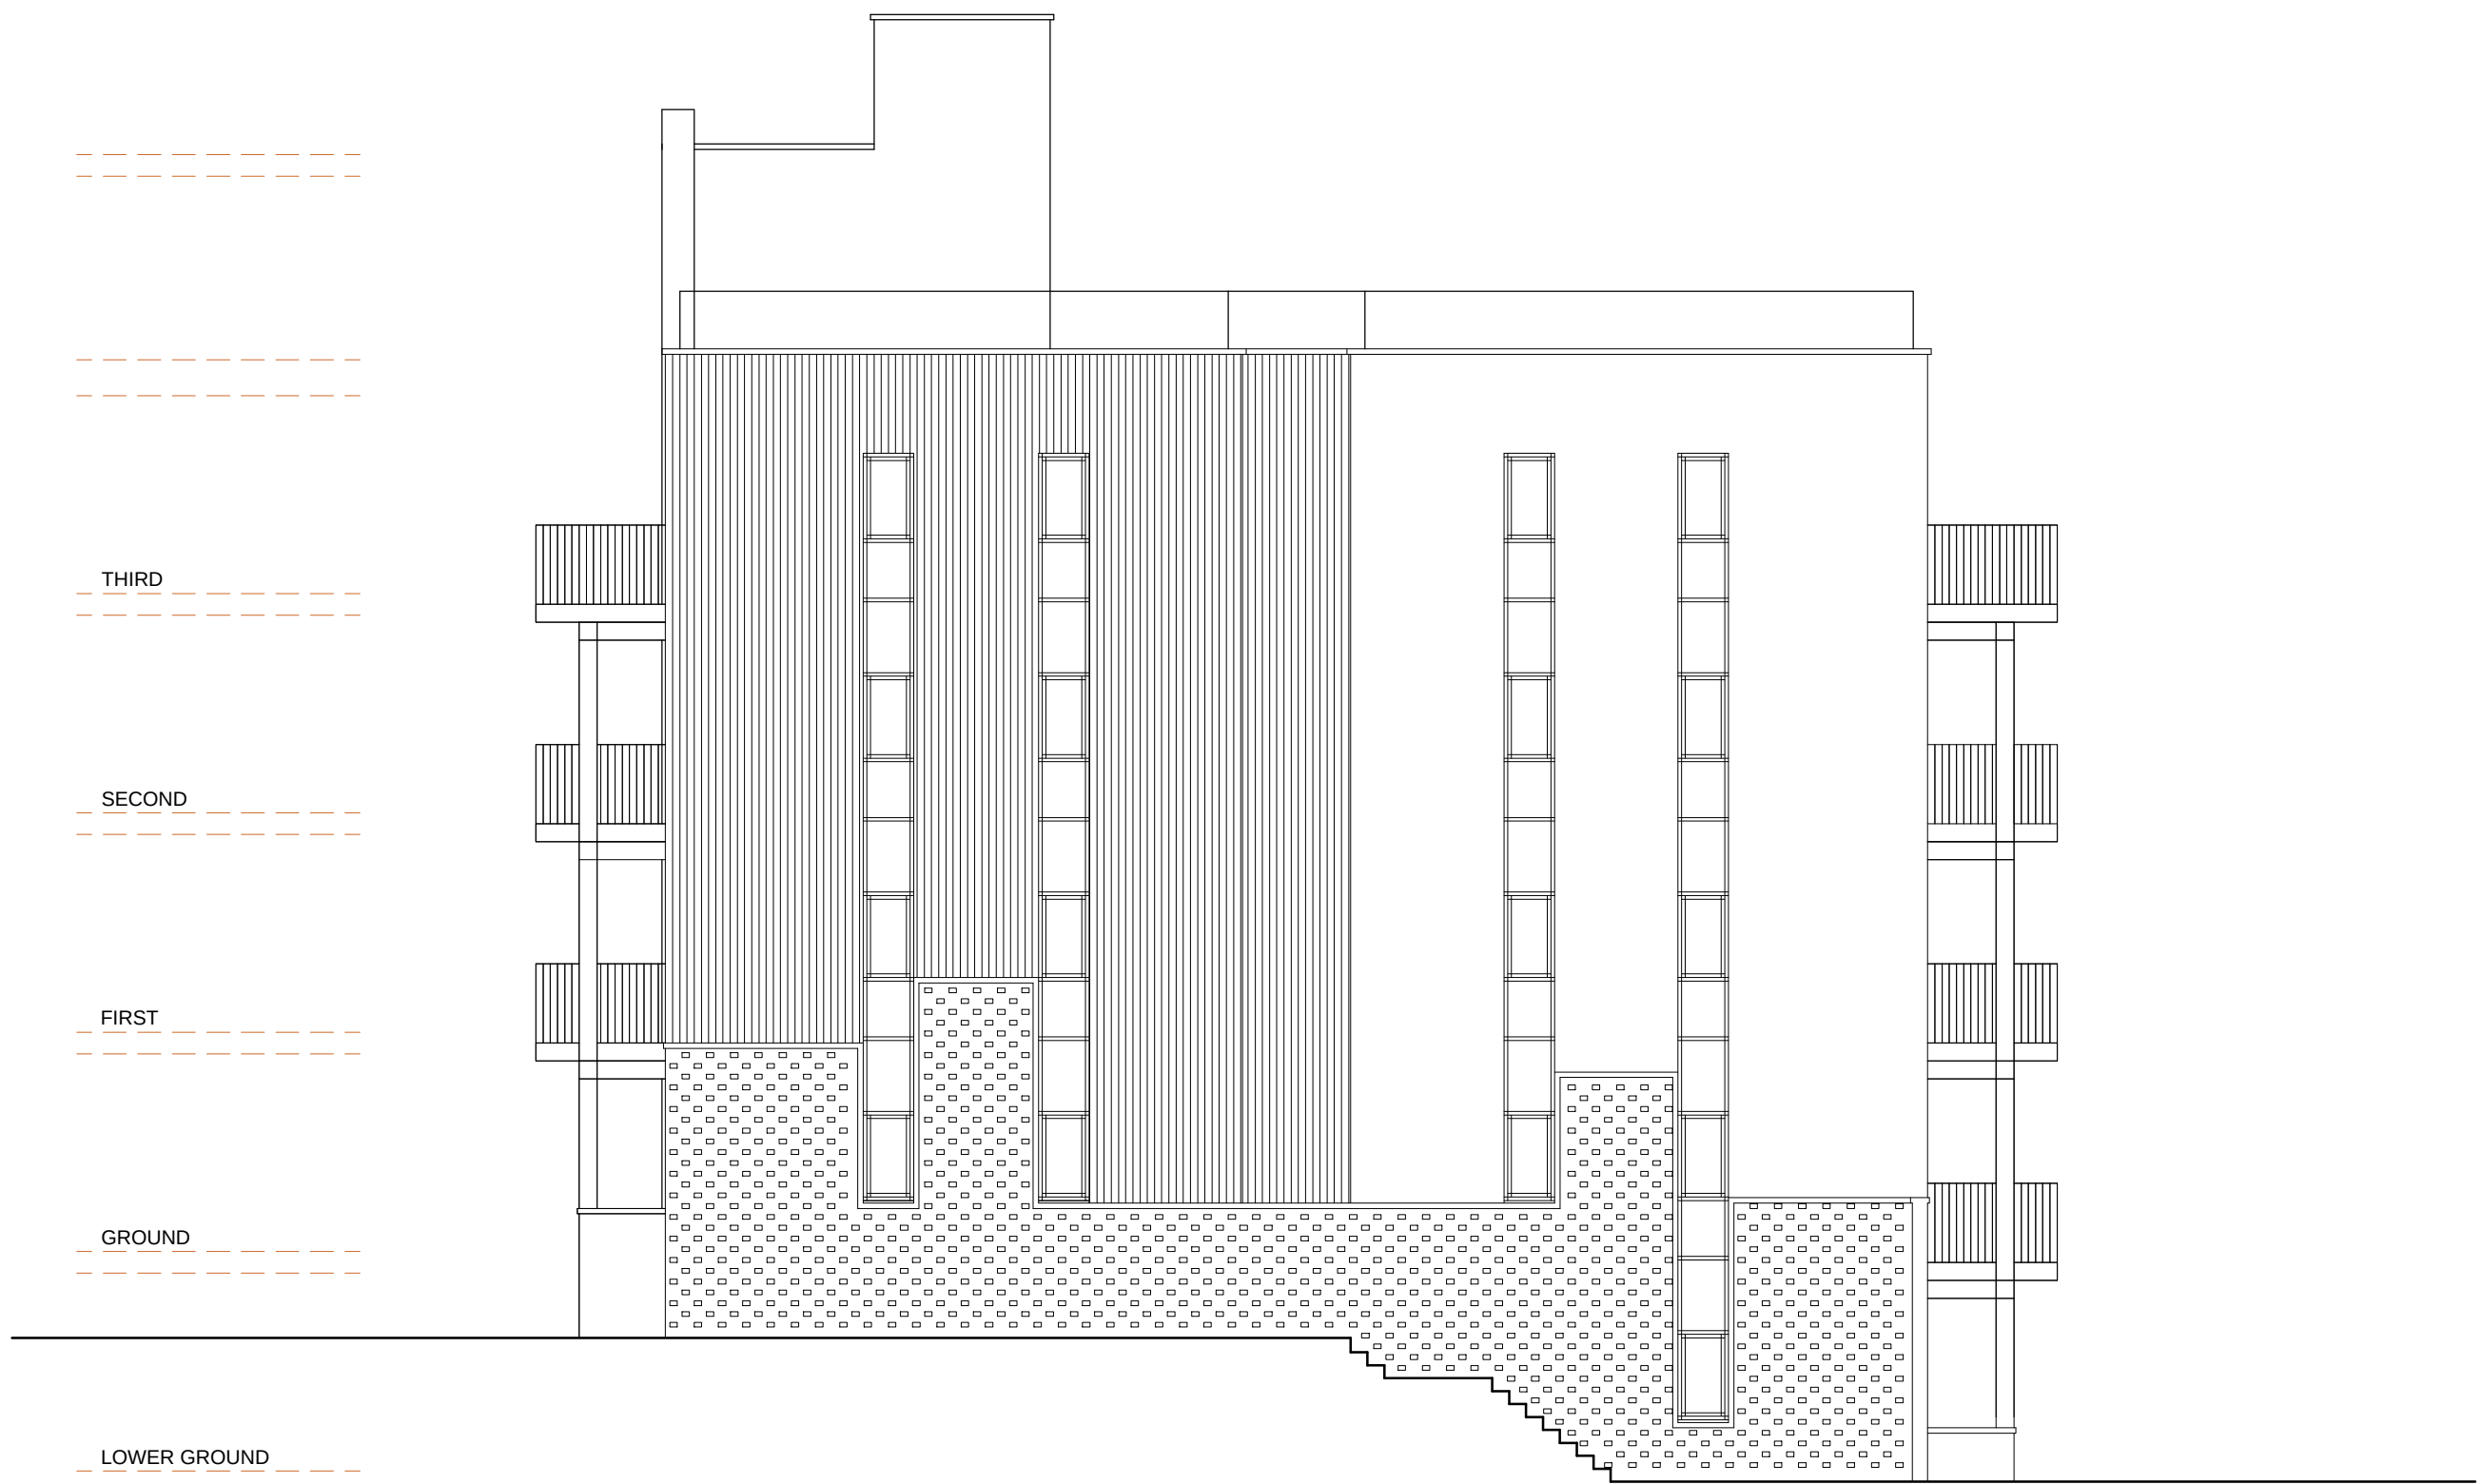

BLOCK TYPE 1
SOUTH SIDE ELEVATION

CHESHIRE	SURREY	SHEFFIELD	MANCHESTER	LIVERPOOL
Market Court 20-24 Church St Altrincham WA14 4DW 0161 929 7622	100 High St Esher Surrey KT10 9QJ 01372 203 335	Electric Works 3 Concourse Way Sheffield S1 2BJ 0114 250 7983	All Work and Social XYZ Building 2 Hardman Boulevard M3 3AQ 0161 929 7622	AvenueHQ 17 Mann Island Liverpool L3 1BP 0151 662 0122

0 1 2 3 4 5m

LAND ADJACENT TO THE AGEAS BOWL, SOUTHAMPTON

APARTMENT BLOCK TYPE 1 - EAST FRONT & SOUTH SIDE ELEVATIONS
DWG: 21016 (P) 364 P1
DATE: 27.01.22
SCALE: 1:100 @ A1
DRAWN: EM