


East


South

West

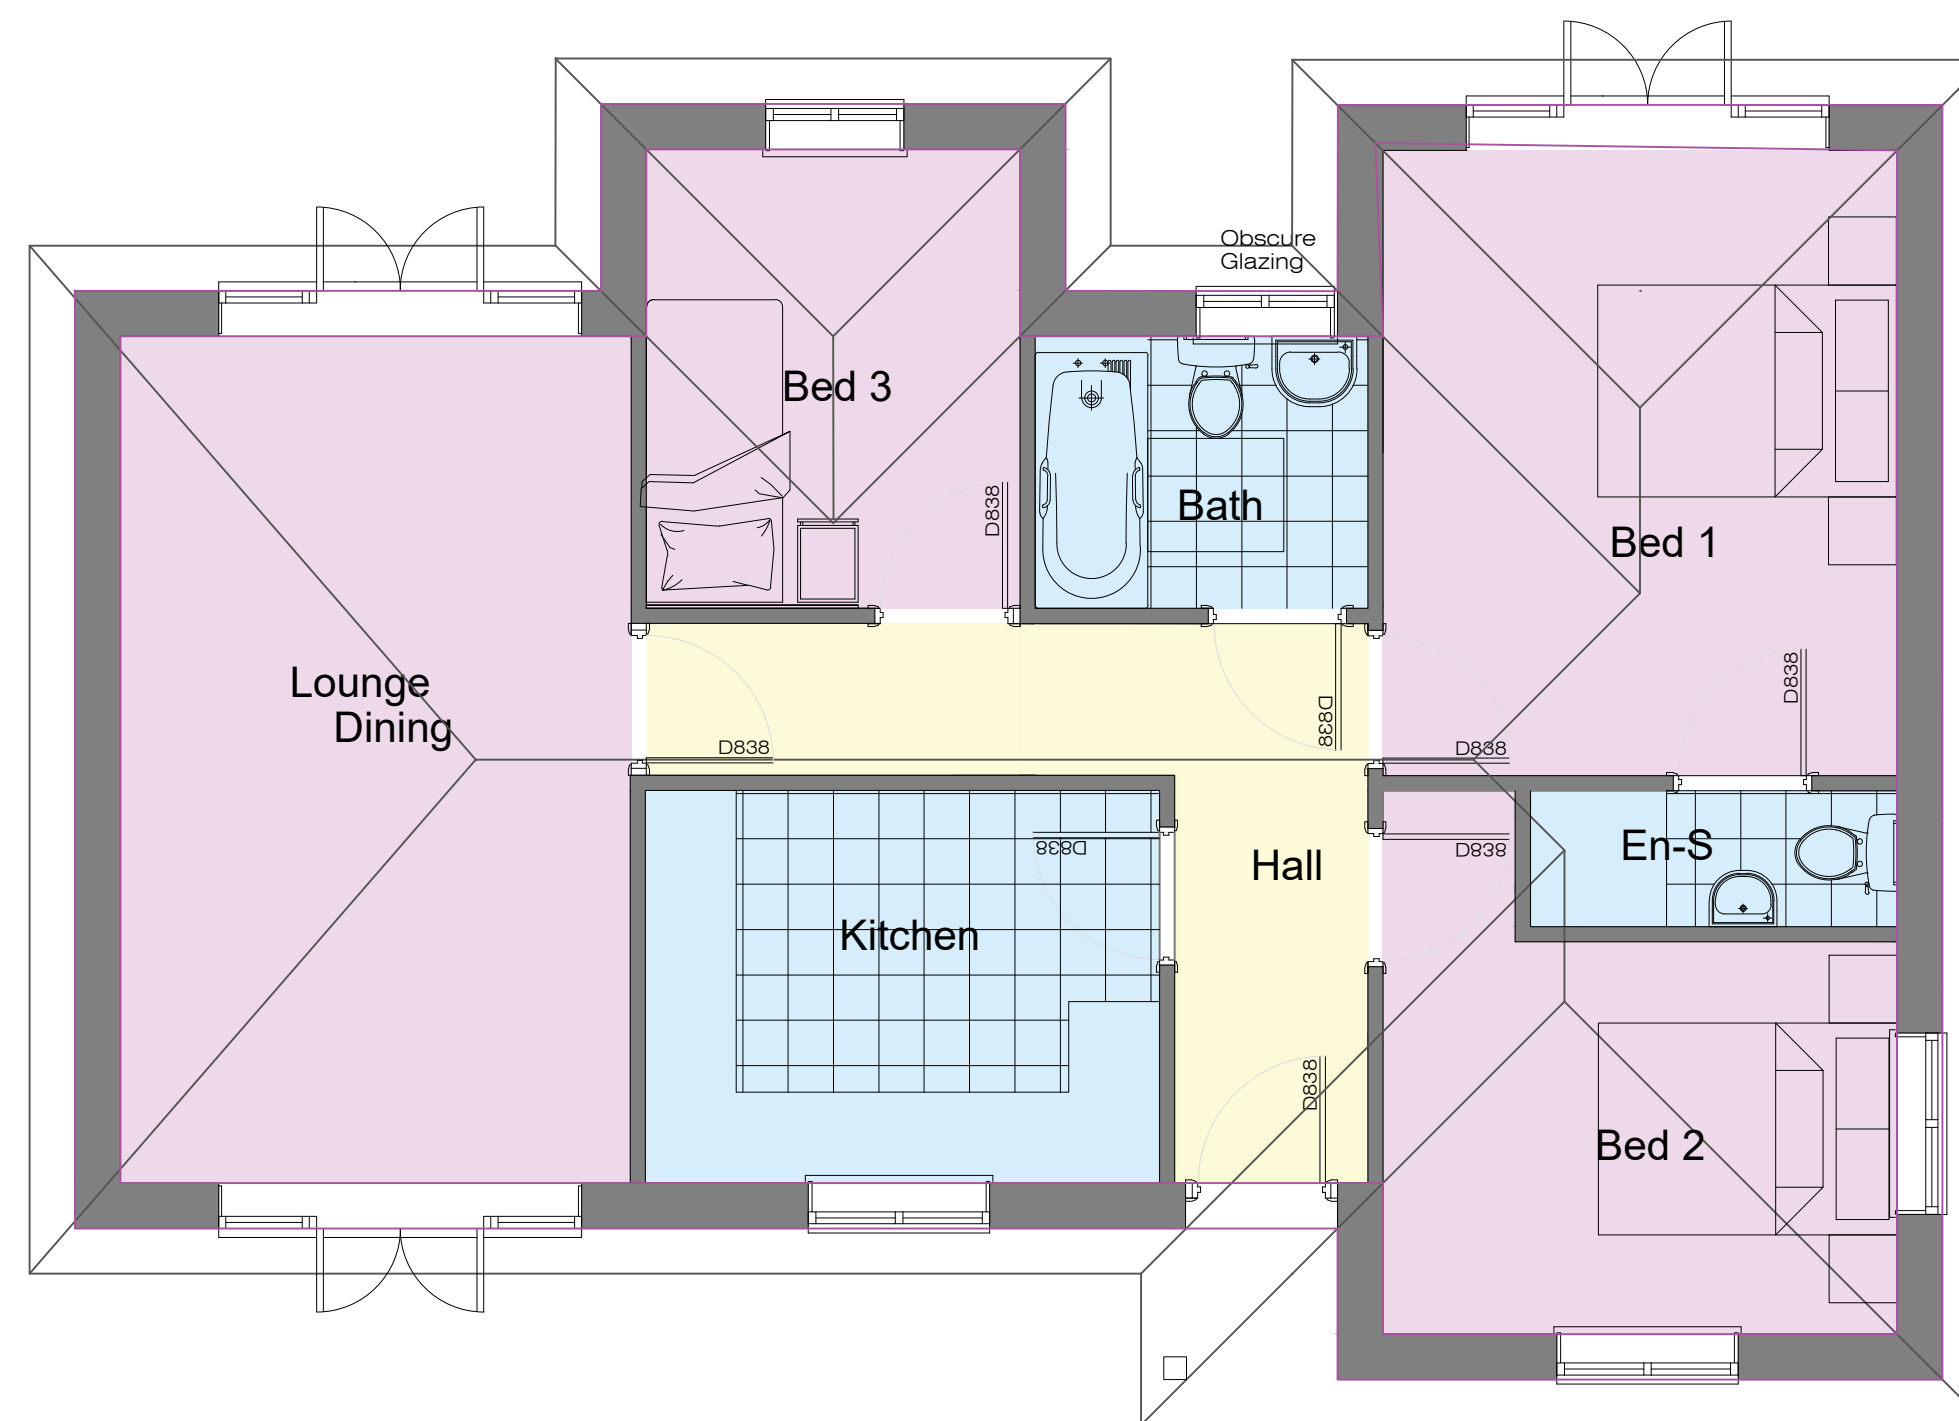

Ground Floor Plan 1:50
76.5m²

© Crown copyright 2022 Ordnance Survey 100053143

 

**SOLENT
DESIGN.**

tel: 02392 580745 mob: 07771 355742 e-mail: info@solentplans.com

PROJECT DESCRIPTION:
New Detached Bungalow

DRAWING TITLE:
Proposed Plans and Elevations

CLIENT:
Mr & Mrs Doe

FIRST DRAWN:
Jan 2023

SCALE:
1:100

drawing status: Issued for Comment

