





North Elevation
Scale 1:100 @ A3



West Elevation
Scale 1:100

 

South Elevation
Scale 1:100

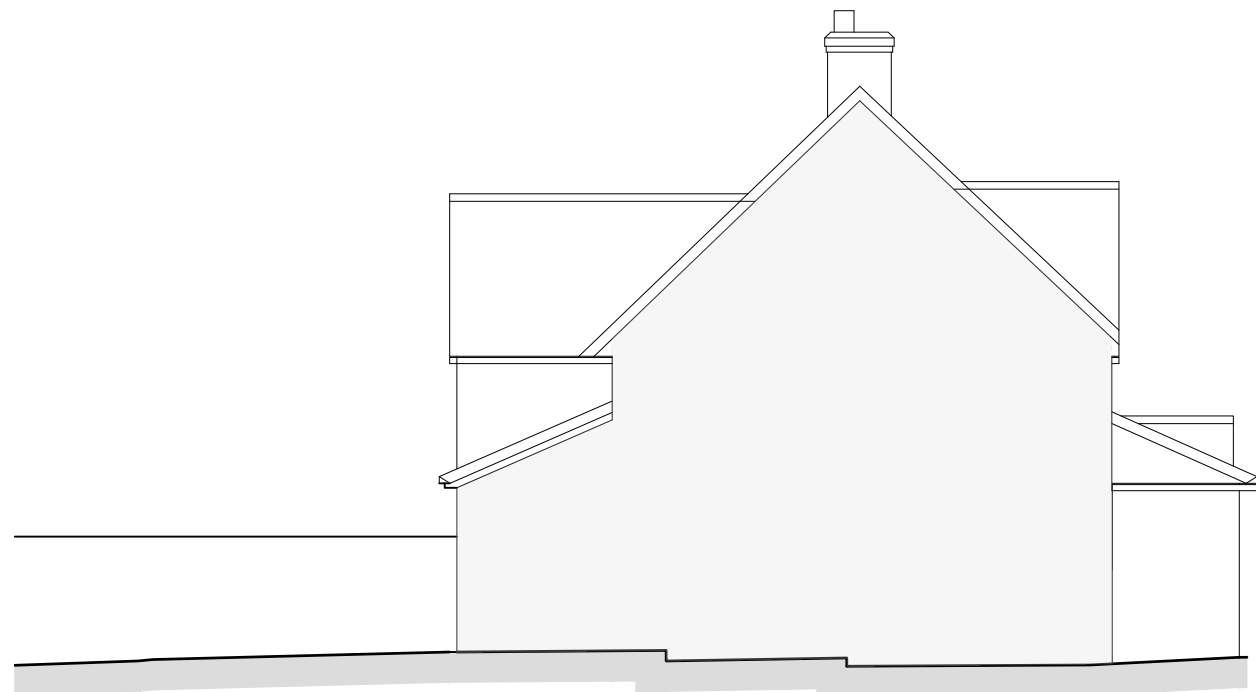

East Elevation
Scale 1:100

No.	Description	Date
-	Issued for Planning	04.12.2023

SC Architecture
Anchor House, School Lane
Chandlers Ford, Eastleigh
Hampshire SO53 4DY

T: 023 8026 9222
E: info@sc-architecture.co.uk
W: www.sc-architecture.co.uk

RIBA 
Chartered Practice

Drawing Title:

Elevations
As Existing

Project Title:

18 Maypole Villas
Eastleigh
SO50 4LN

Drawing No.:

5061-P-03

Revision: -

Date: Nov 2023

Scale: 1:100 @ A3

Drawn: HLE

Checked: MSS

This drawing is the copyright of the company and must not be reproduced or used without permission. Annotated dimensions are to be taken in preference to scaled dimensions and site dimensions must be checked before work is commenced