





North Elevation
Scale 1:100 @ A3

 


West Elevation
Scale 1:100

 

South Elevation
Scale 1:100

Gutters and RWP to be
black to match existing
and to be extended
where required

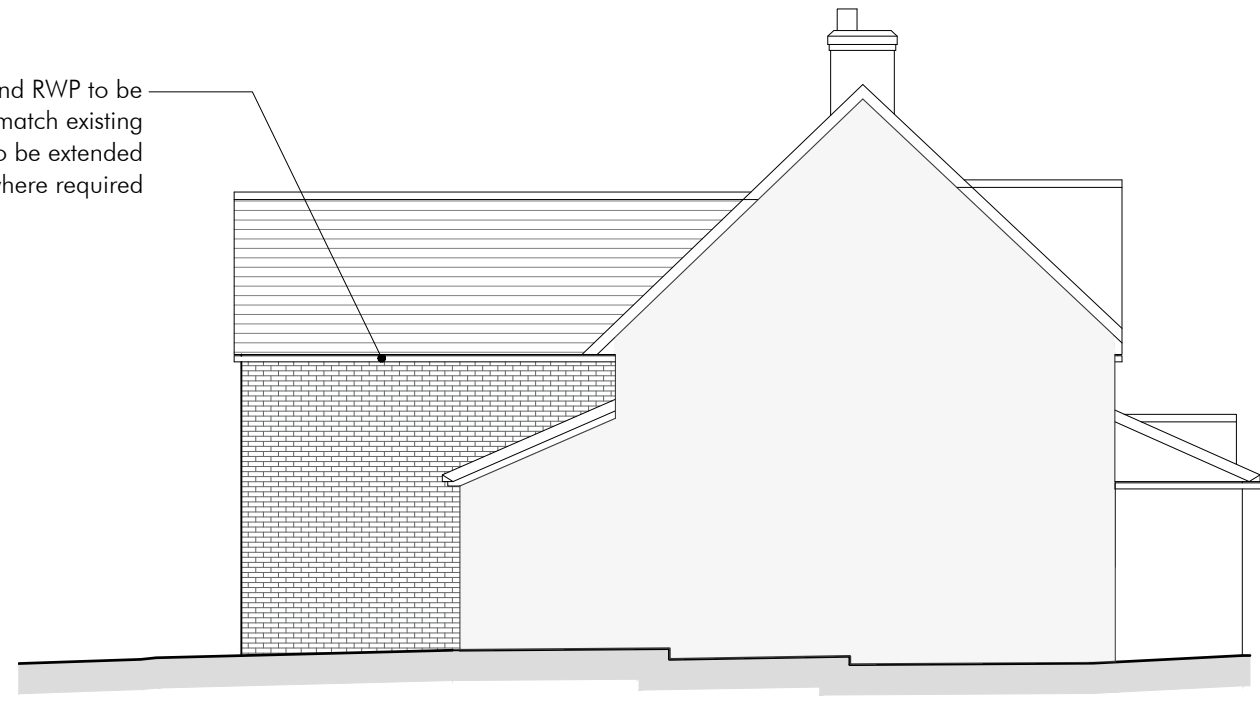

East Elevation
Scale 1:100

-	Issued for Planning	04.12.2023
No.	Description	Date

SC Architecture
Anchor House, School Lane
Chandlers Ford, Eastleigh
Hampshire SO53 4DY

T: 023 8026 9222
E: info@sc-architecture.co.uk
W: www.sc-architecture.co.uk

RIBA 
Chartered Practice

Drawing Title:
Elevations
As Proposed

Project Title:
18 Maypole Villas
Eastleigh
SO50 4LN

Drawing No.:
5061-P-05

Revision: -
Date: Nov 2023

Scale: 1:100 @ A3

Drawn: EA

Checked: MSS

This drawing is the copyright of the company and must not be reproduced or used without permission. Annotated dimensions are to be taken in preference to scaled dimensions and site dimensions must be checked before work is commenced