

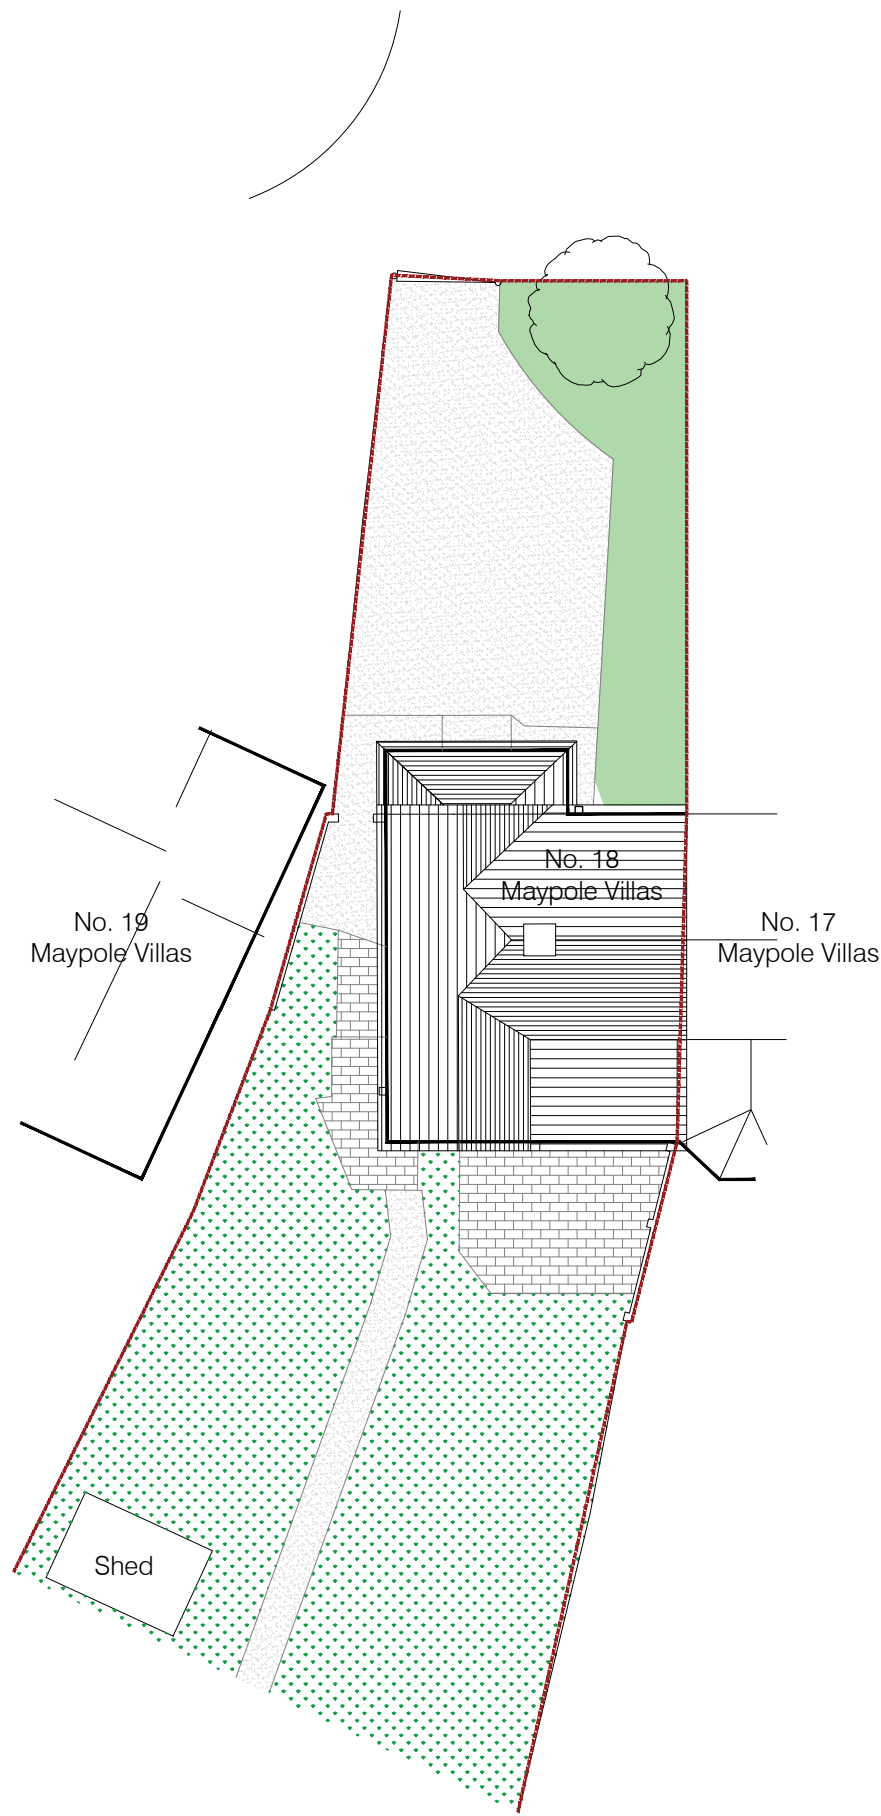


Site Plan - As Existing
Scale 1:200


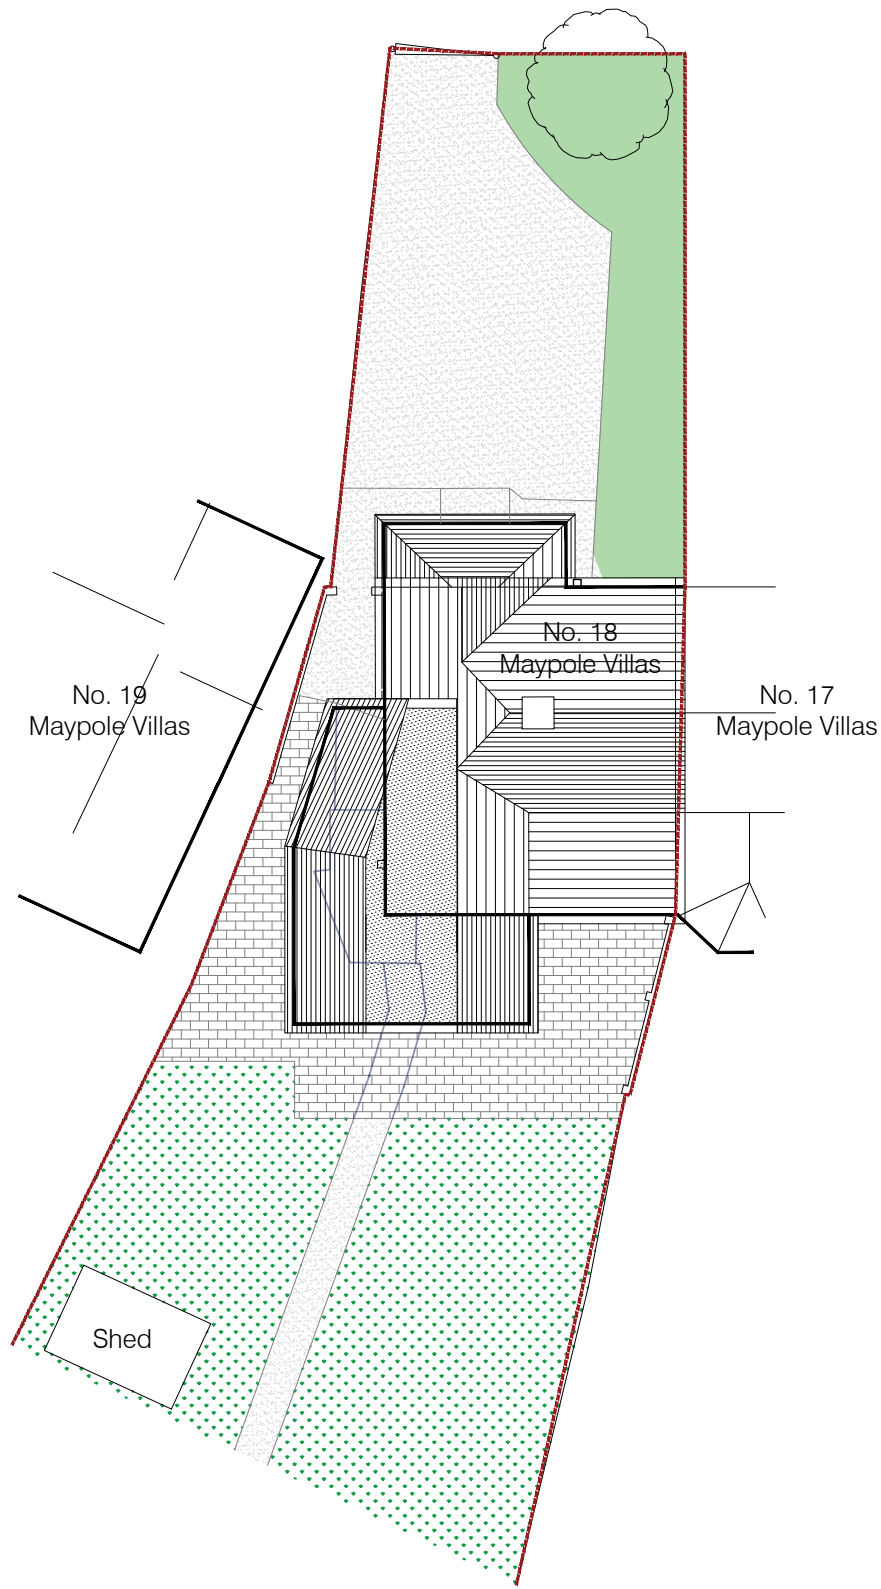


Site Plan - As Proposed
Scale 1:200

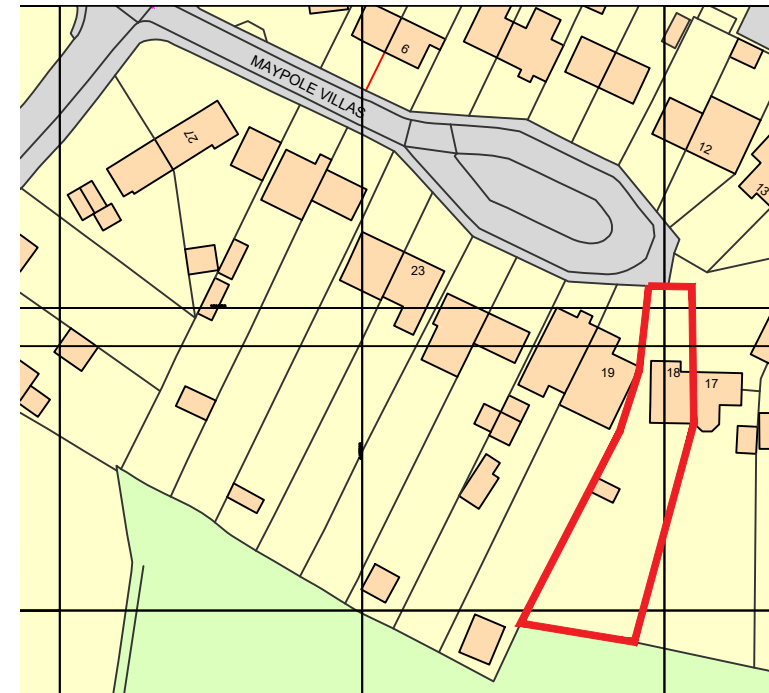

Ordnance Survey, (c) Crown Copyright 2023. All rights reserved. Licence number 100022432

Location Plan
Scale 1:1250

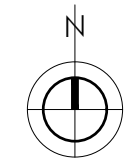 

- Boundary Line
- Flowerbeds
- Grass
- Concrete/gravel
- Decking

Issued for Planning		04.12.2023
No.	Description	Date

SC Architecture
Anchor House, School Lane
Chandlers Ford, Eastleigh
Hampshire SO53 4DY

T: 023 8026 9222
E: info@sc-architecture.co.uk
W: www.sc-architecture.co.uk

RIBA
Chartered Practice

Drawing Title:
Location Plan / Site Plans
As Existing & Proposed

Project Title:
18 Maypole Villas
Eastleigh
SO50 4LN

Drawing No.:
5018-P-01

Revision: -

Date: Nov 2023

Scale: 1:200 / 1:1250 @ A3

Drawn: EA

Checked: MSS

This drawing is the copyright of the company and must not be reproduced or used without permission. Annotated dimensions are to be taken in preference to scaled dimensions and site dimensions must be checked before work is commenced