






SITE LOCATION PLAN AS PROPOSED
SCALE 1:1250@A3

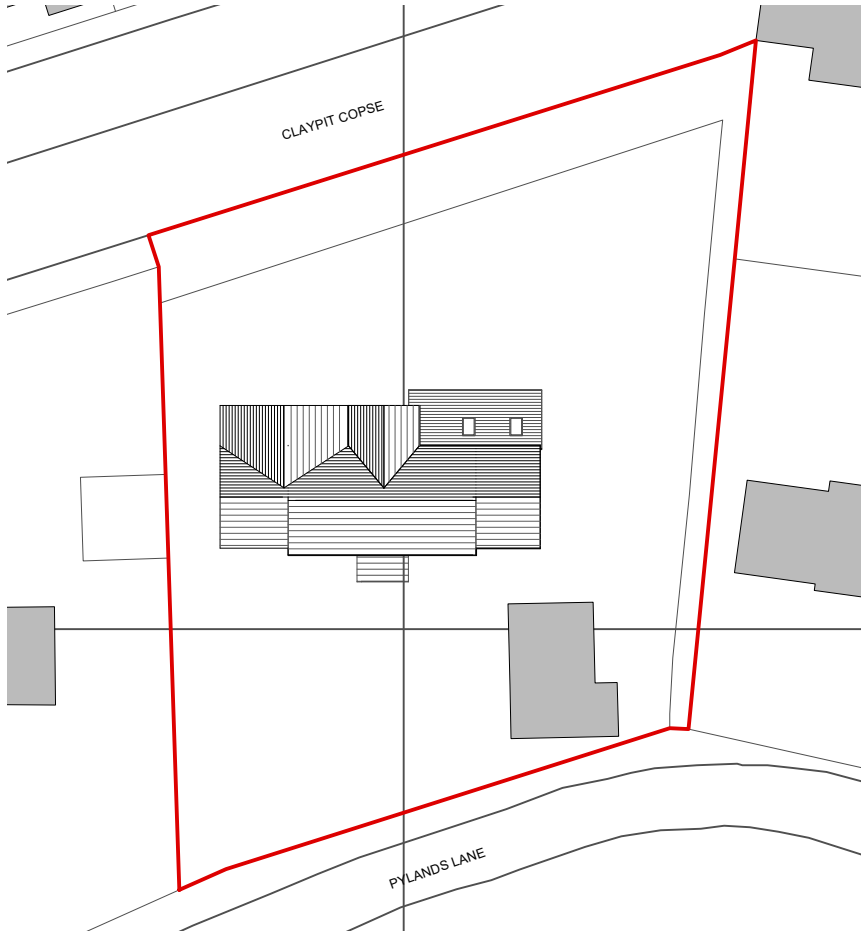

SITE PLAN AS PROPOSED
SCALE 1:500@A3

 

SITE BLOCK/ROOF PLAN AS PROPOSED
SCALE 1:100@A3

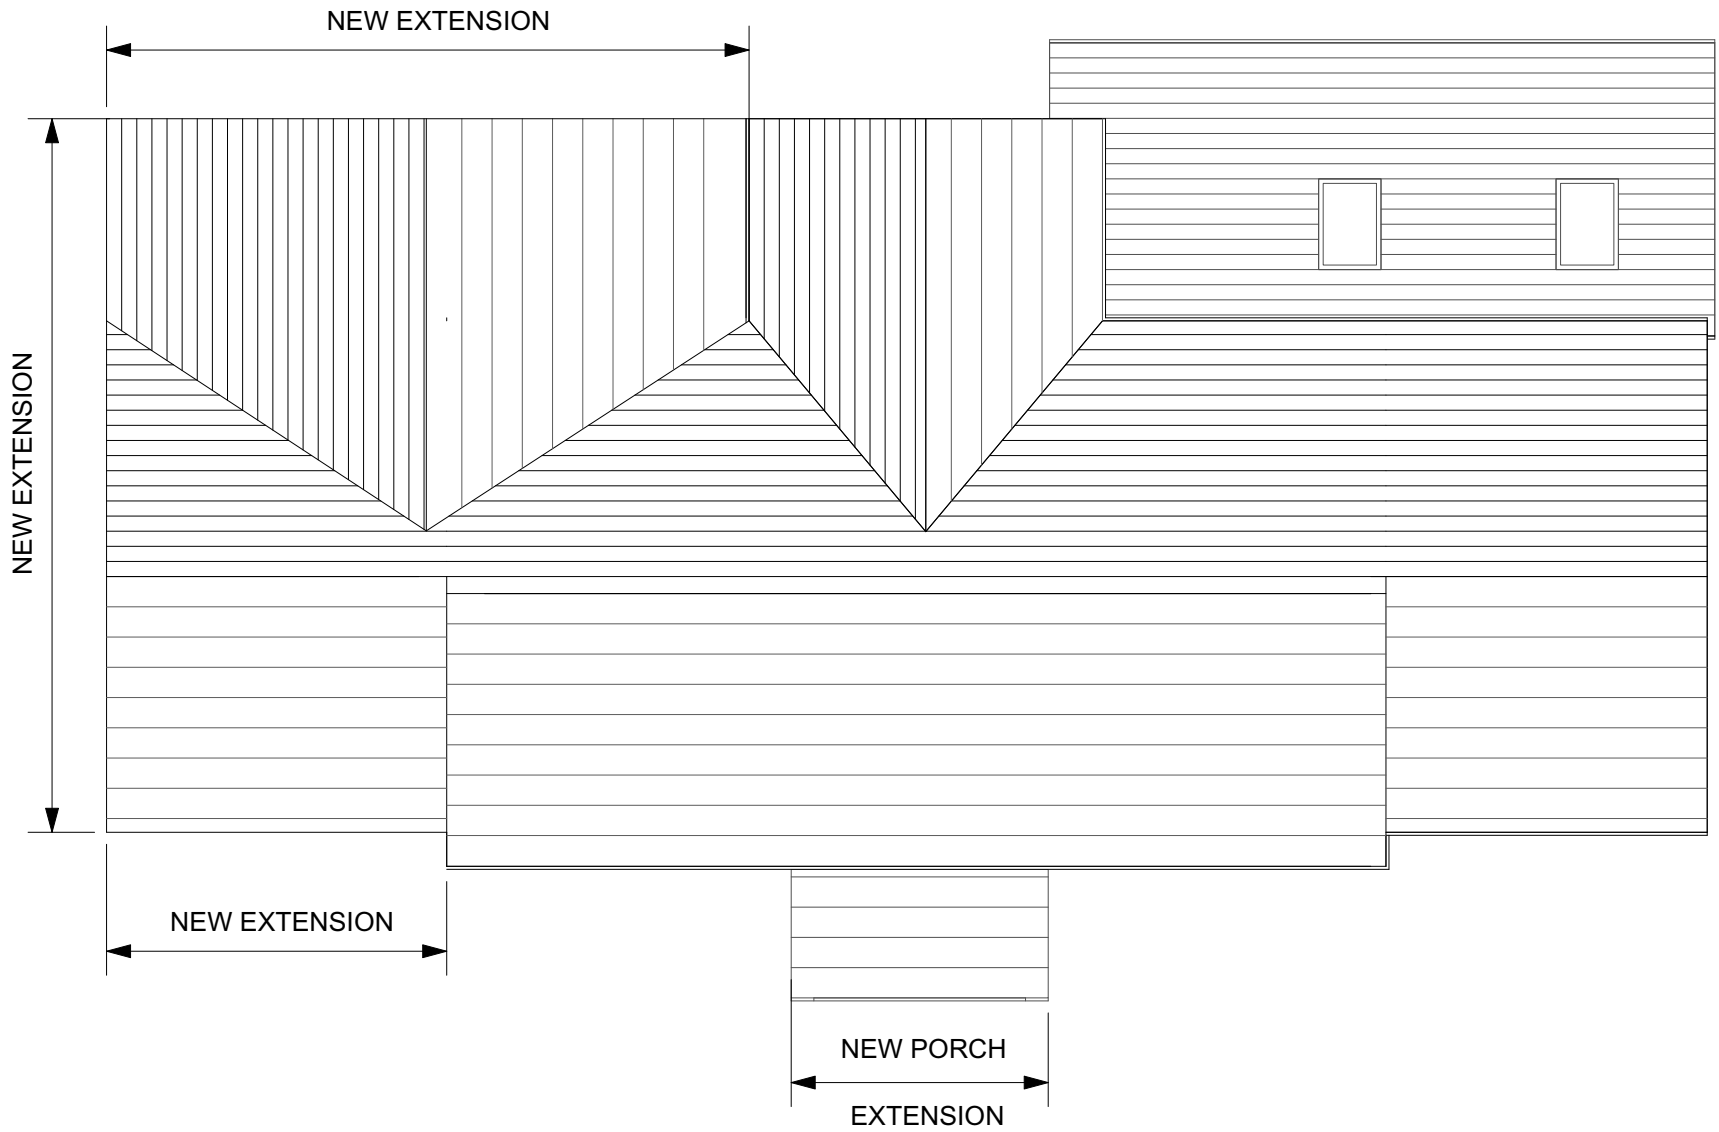

0 1 2 3 4 5 M