

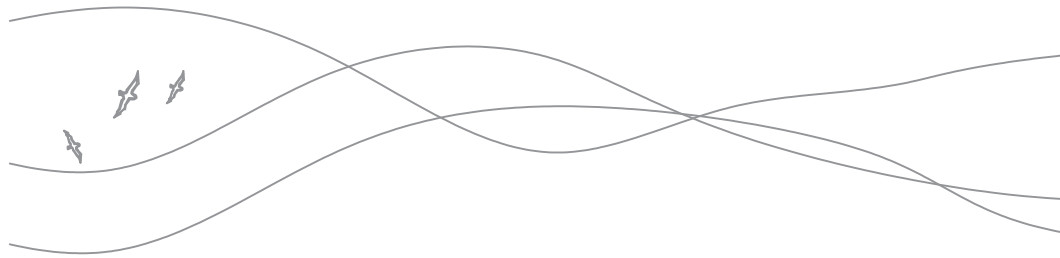



REVISIONS					
REV.	DESCRIPTION	DRAWN	CHKD.	DATE	
A	Amended to comments from LA.	AC	AC	04/12/23	

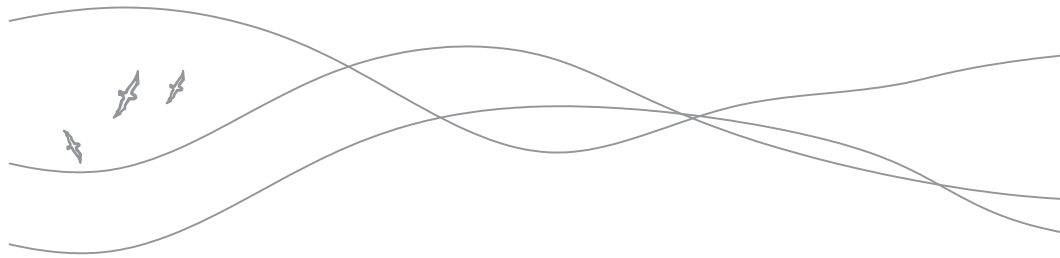


Proposed
Front Elevation

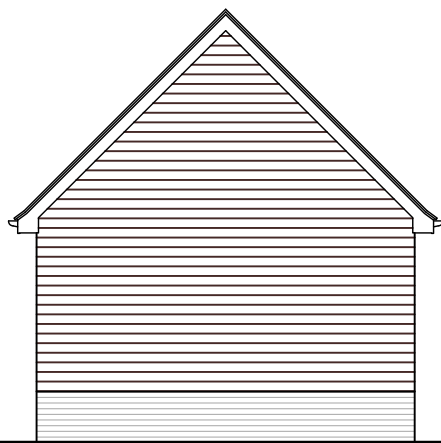



Proposed
Side Elevation

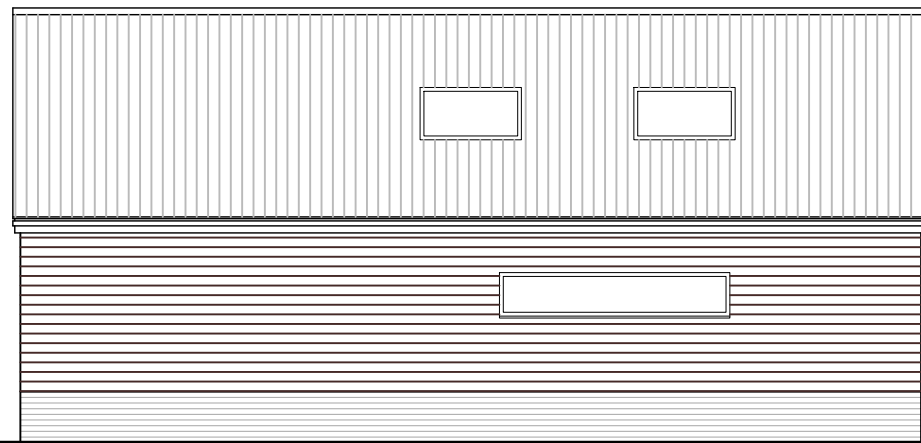


Proposed
Rear Elevation

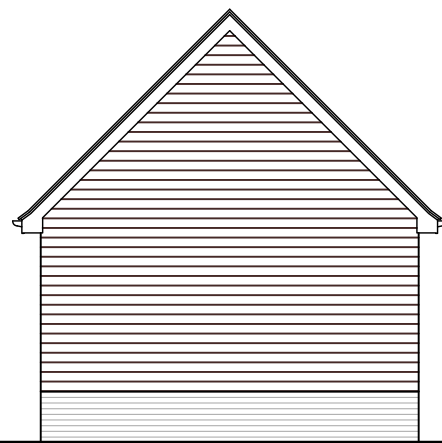


Proposed
Side Elevation

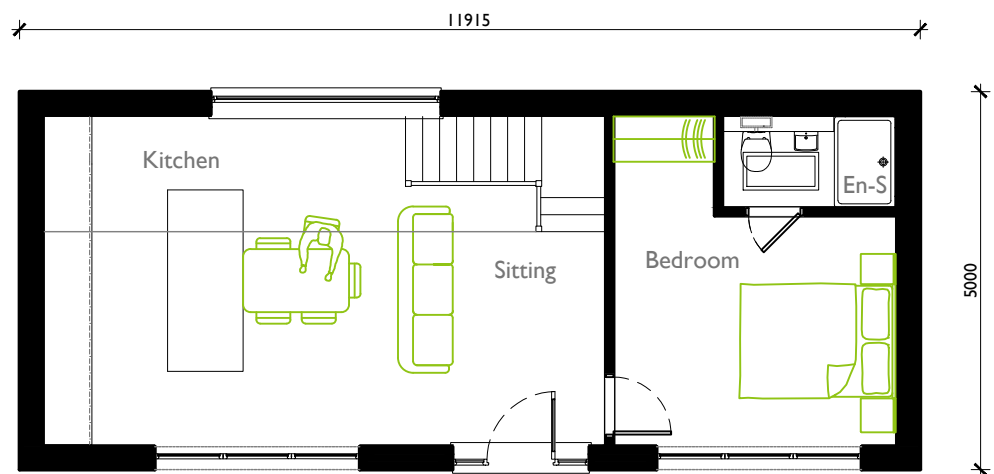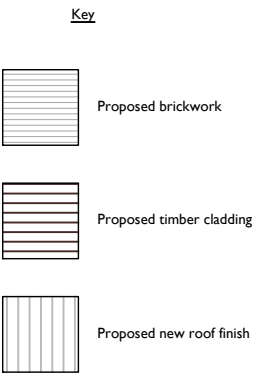

Proposed
Ground Floor Plan

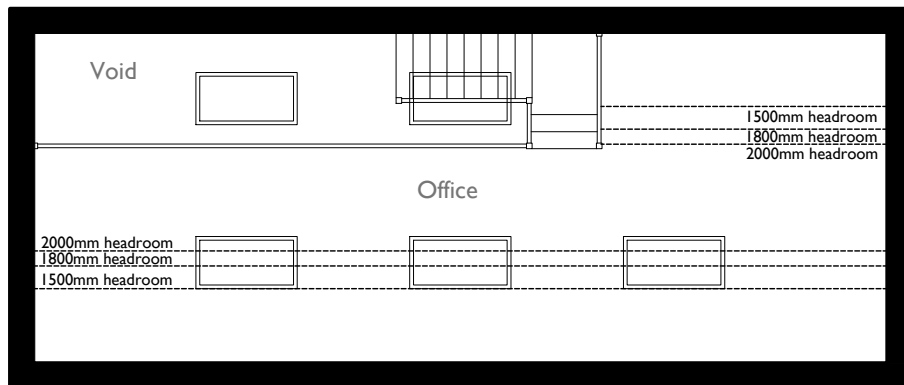

Proposed
First Floor Plan

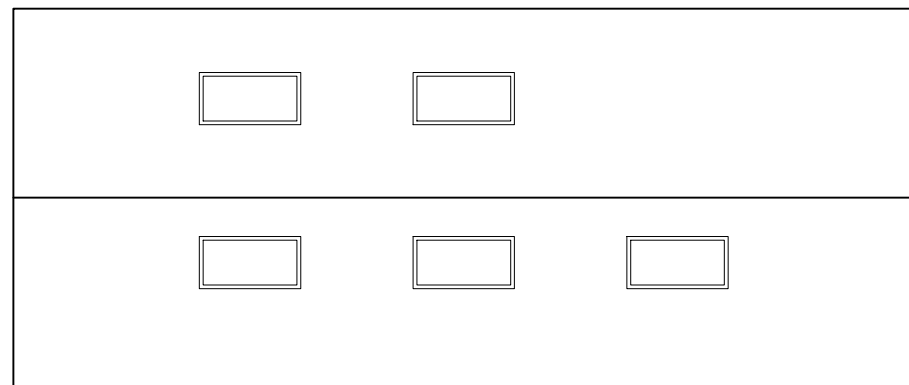

Proposed
Roof Plan



Email: alexpcarr@outlook.com
Telephone: 07308 953285
Website: www.acdesignuk.co.uk

PROJECT The Olde Bakery Botley Road Southampton	Project type Housing	Drawing classification Housing	SCALE 1:100	SHEET SIZE A2	SHEET No.	DATE 22/07/23	DRAWN Alexander Carr
	DRAWING TITLE Proposed Floor Plans and Elevations - Outbuilding		Planning				
			NT01-101-A				

