

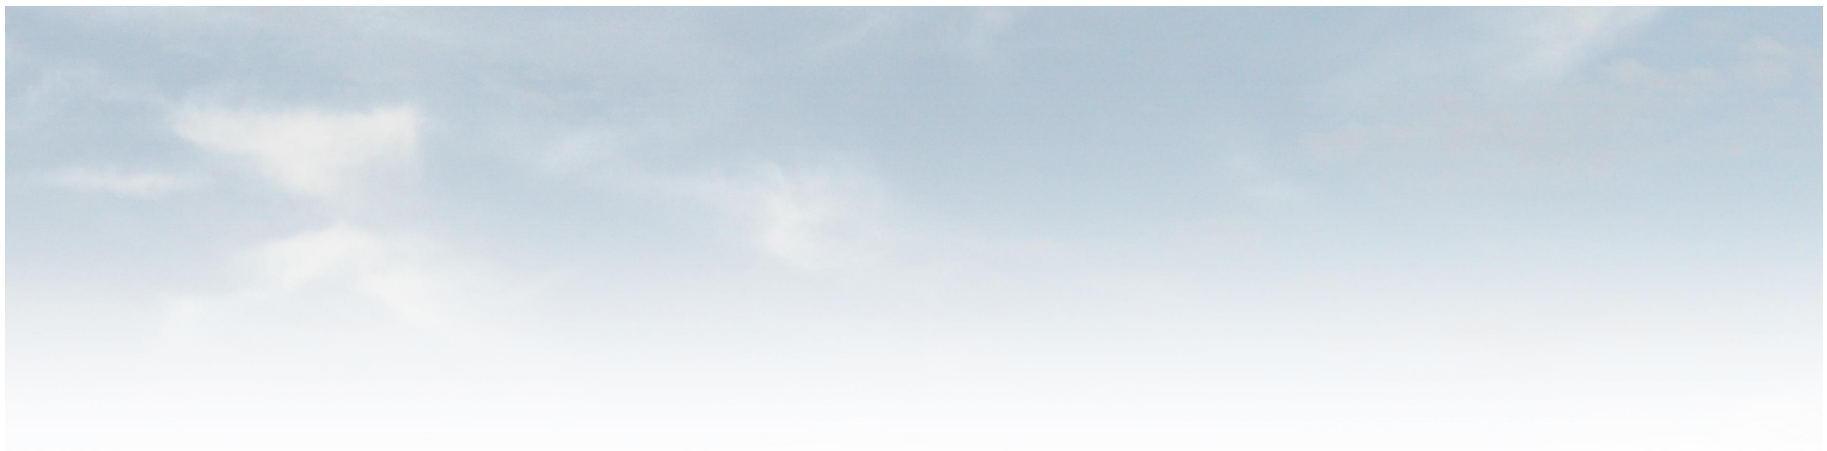


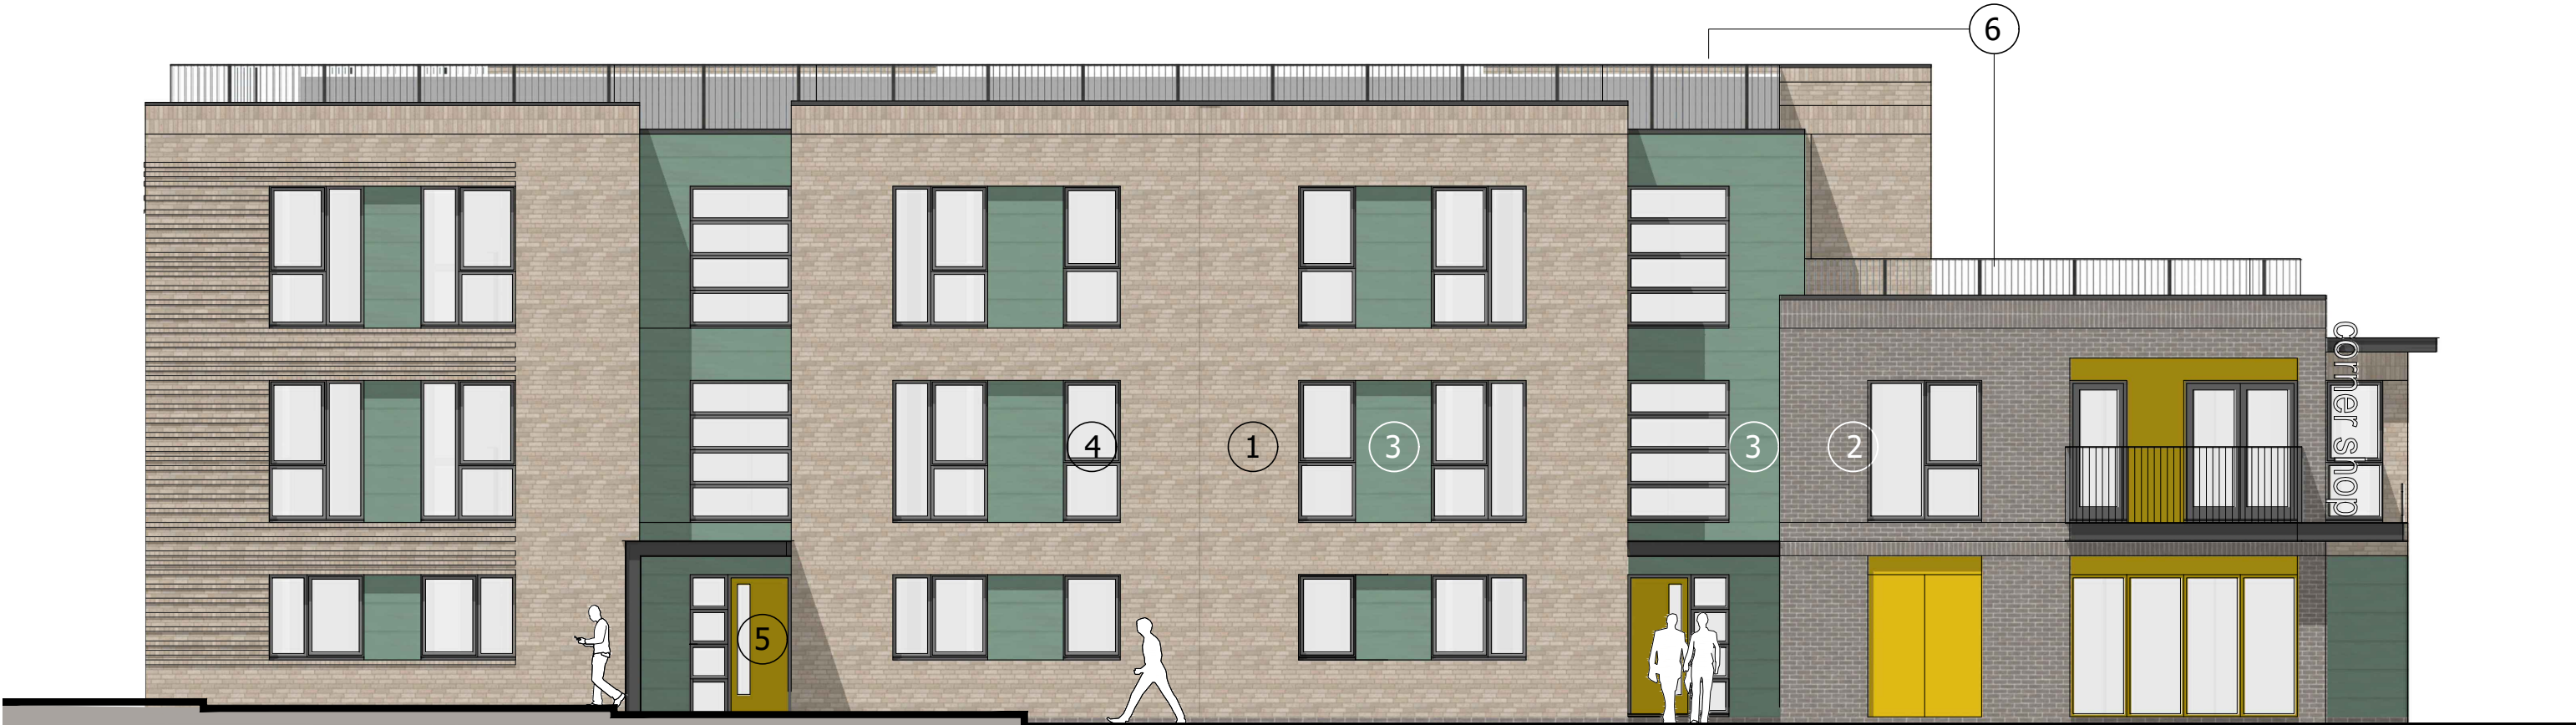

Side Elevation - Adjacent to No. 28 Queens View

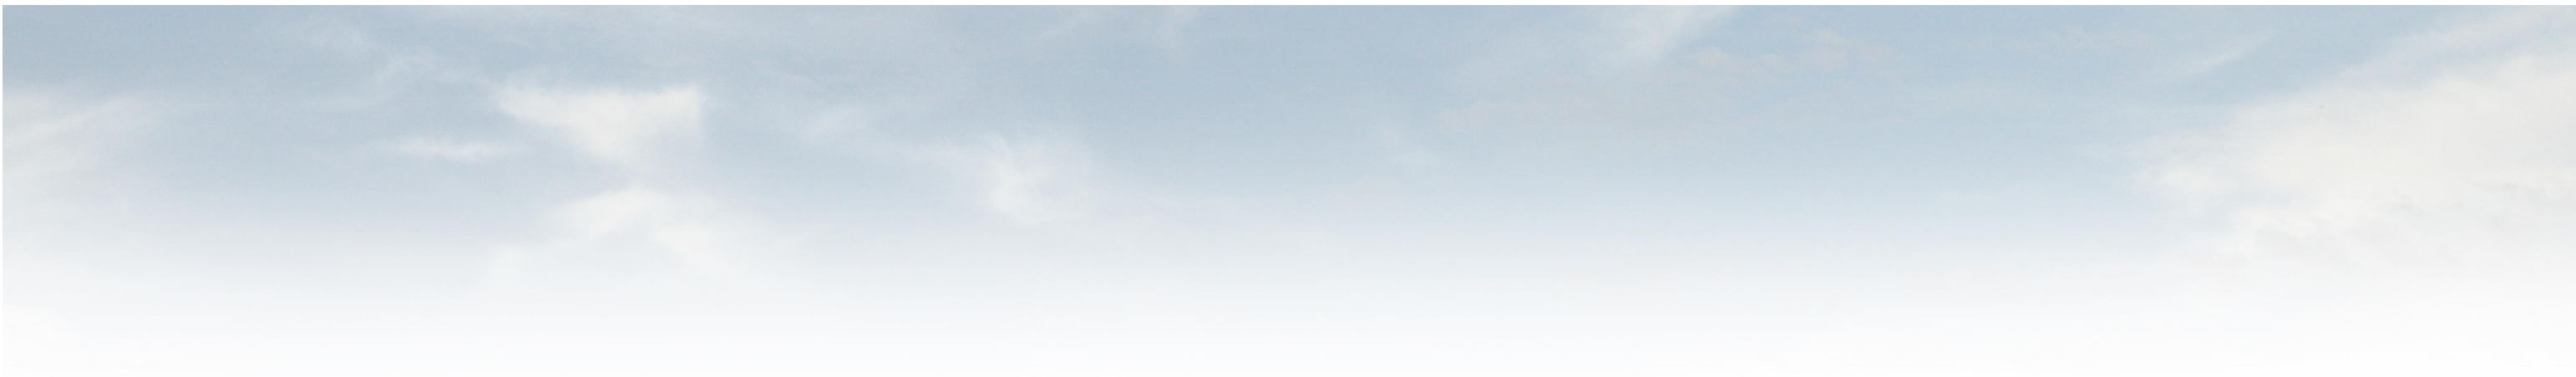

Front - Queens View Elevation

Entrance

Entrance

Notes

1. This drawing is the copyright of MH Architects Ltd

2. Do not scale this drawing except for Local Authority planning purposes

3. All dimensions must be checked on site by the contractor prior to commencement of the works.

Client Approval

X

A - Approved

X

B - Approved with comments

X

C - Do not use

Rev.	Revision Note/Purpose of Issue	Drw By	Date	Chk By	Date
A02	Height change - bin / cycle store	TM	10/11/23	JM	10/11/23

- Materials
1. Brick - buff


2. Brick - dark grey

3. Metal cladding - green

4. High performance windows - grey

5. Doors (SBD) compliant

6. PV Panels

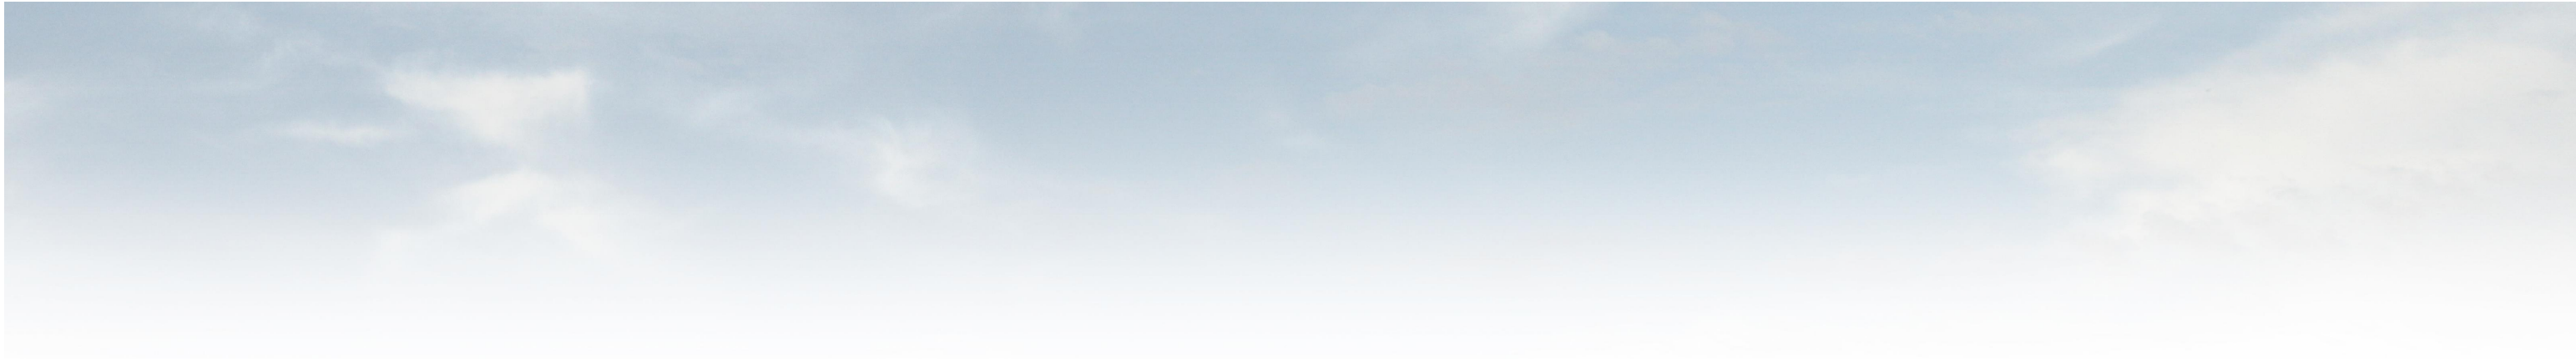

Rear Elevation

Rear garden


Rear garden

Rear garden


Rear garden

Rear garden

Rear garden

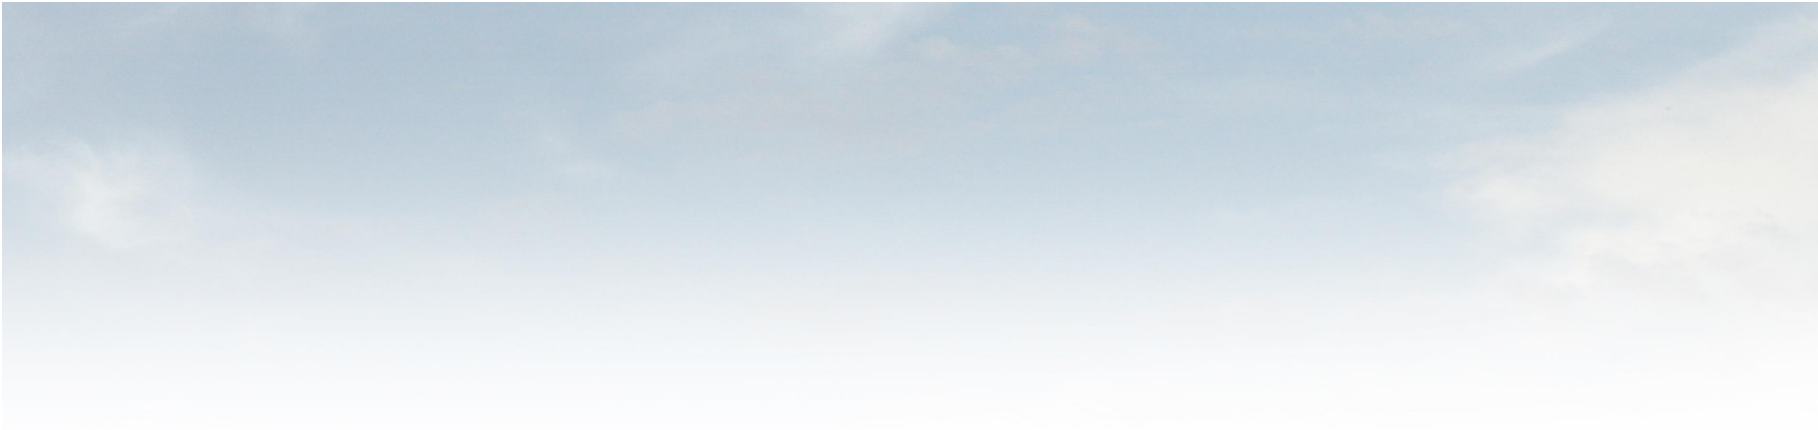

Side - Castle Road Elevation

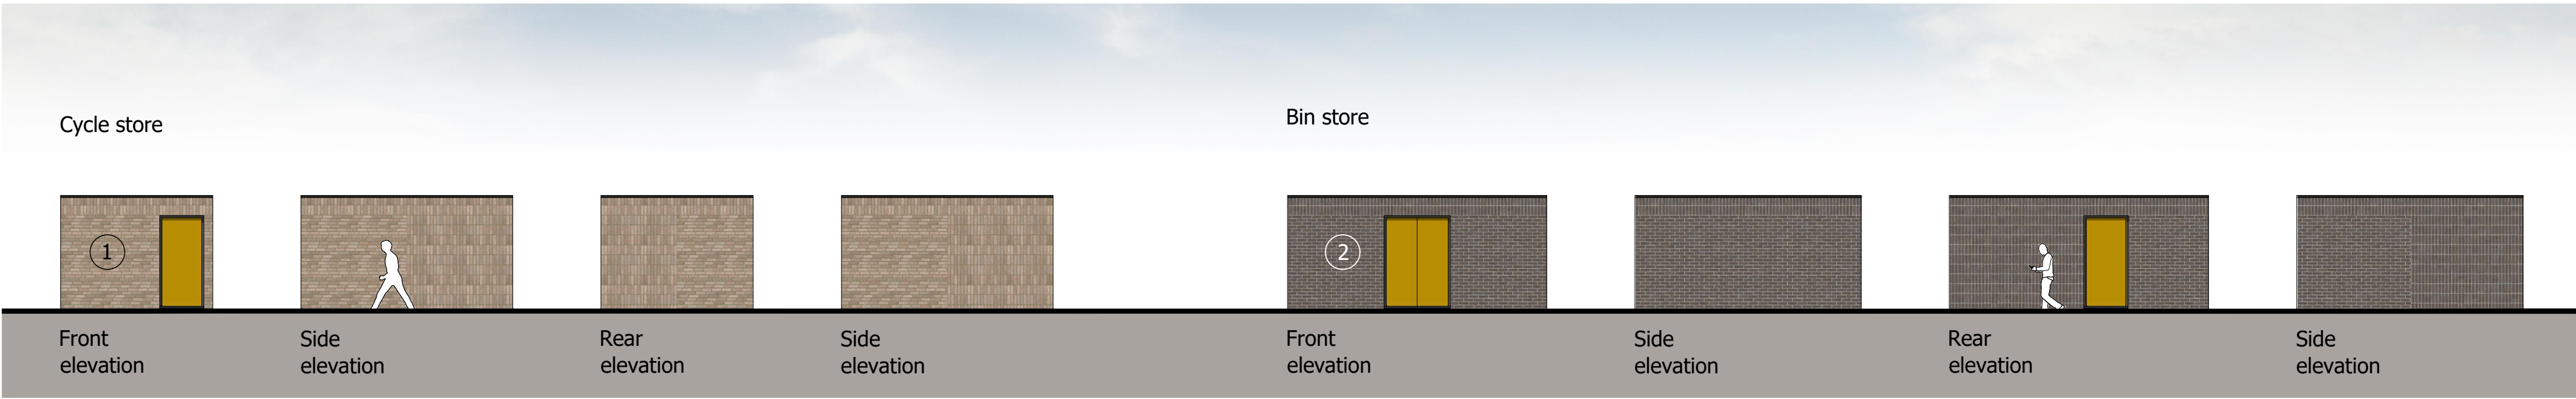

Cycle store

Bin store

Front elevation

Side elevation

Rear elevation


Side elevation

Front elevation

Side elevation

Rear elevation

Side elevation

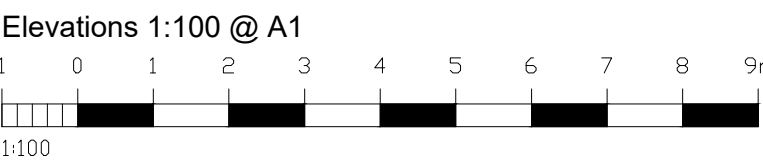

Eastleigh Borough Council

Queens View

Netley Abbey

Residential proposal

Drawing title

Proposed boundary elevations

Drawn	Date	Checked	Date	Scale at A1
TM	05/09/23	JDM	05/09/23	1:100

Job No.	Pro.	Org.	Zone	Level	Type	Role	No.	Rev.
19-067	EBC	MHA	XX	XX	DR	A	0025	A02

Purpose of Issue

PLANNING

Ground Floor | Bicentennial Building
Southern Gate | Chichester
West Sussex | PO19 8EJ

t: 01243 774748
e: admin@mharchitects.co.uk
www.mharchitects.co.uk

Limited Company
Registered in England No. 1994233

