


REV.	DESCRIPTION	DATE	DRAWN
1	General Layout	27.03.21	LA
2	General Layout	21.08.21	LA
3	General Layout	02.11.21	LA
4	General Layout	24.11.21	LA

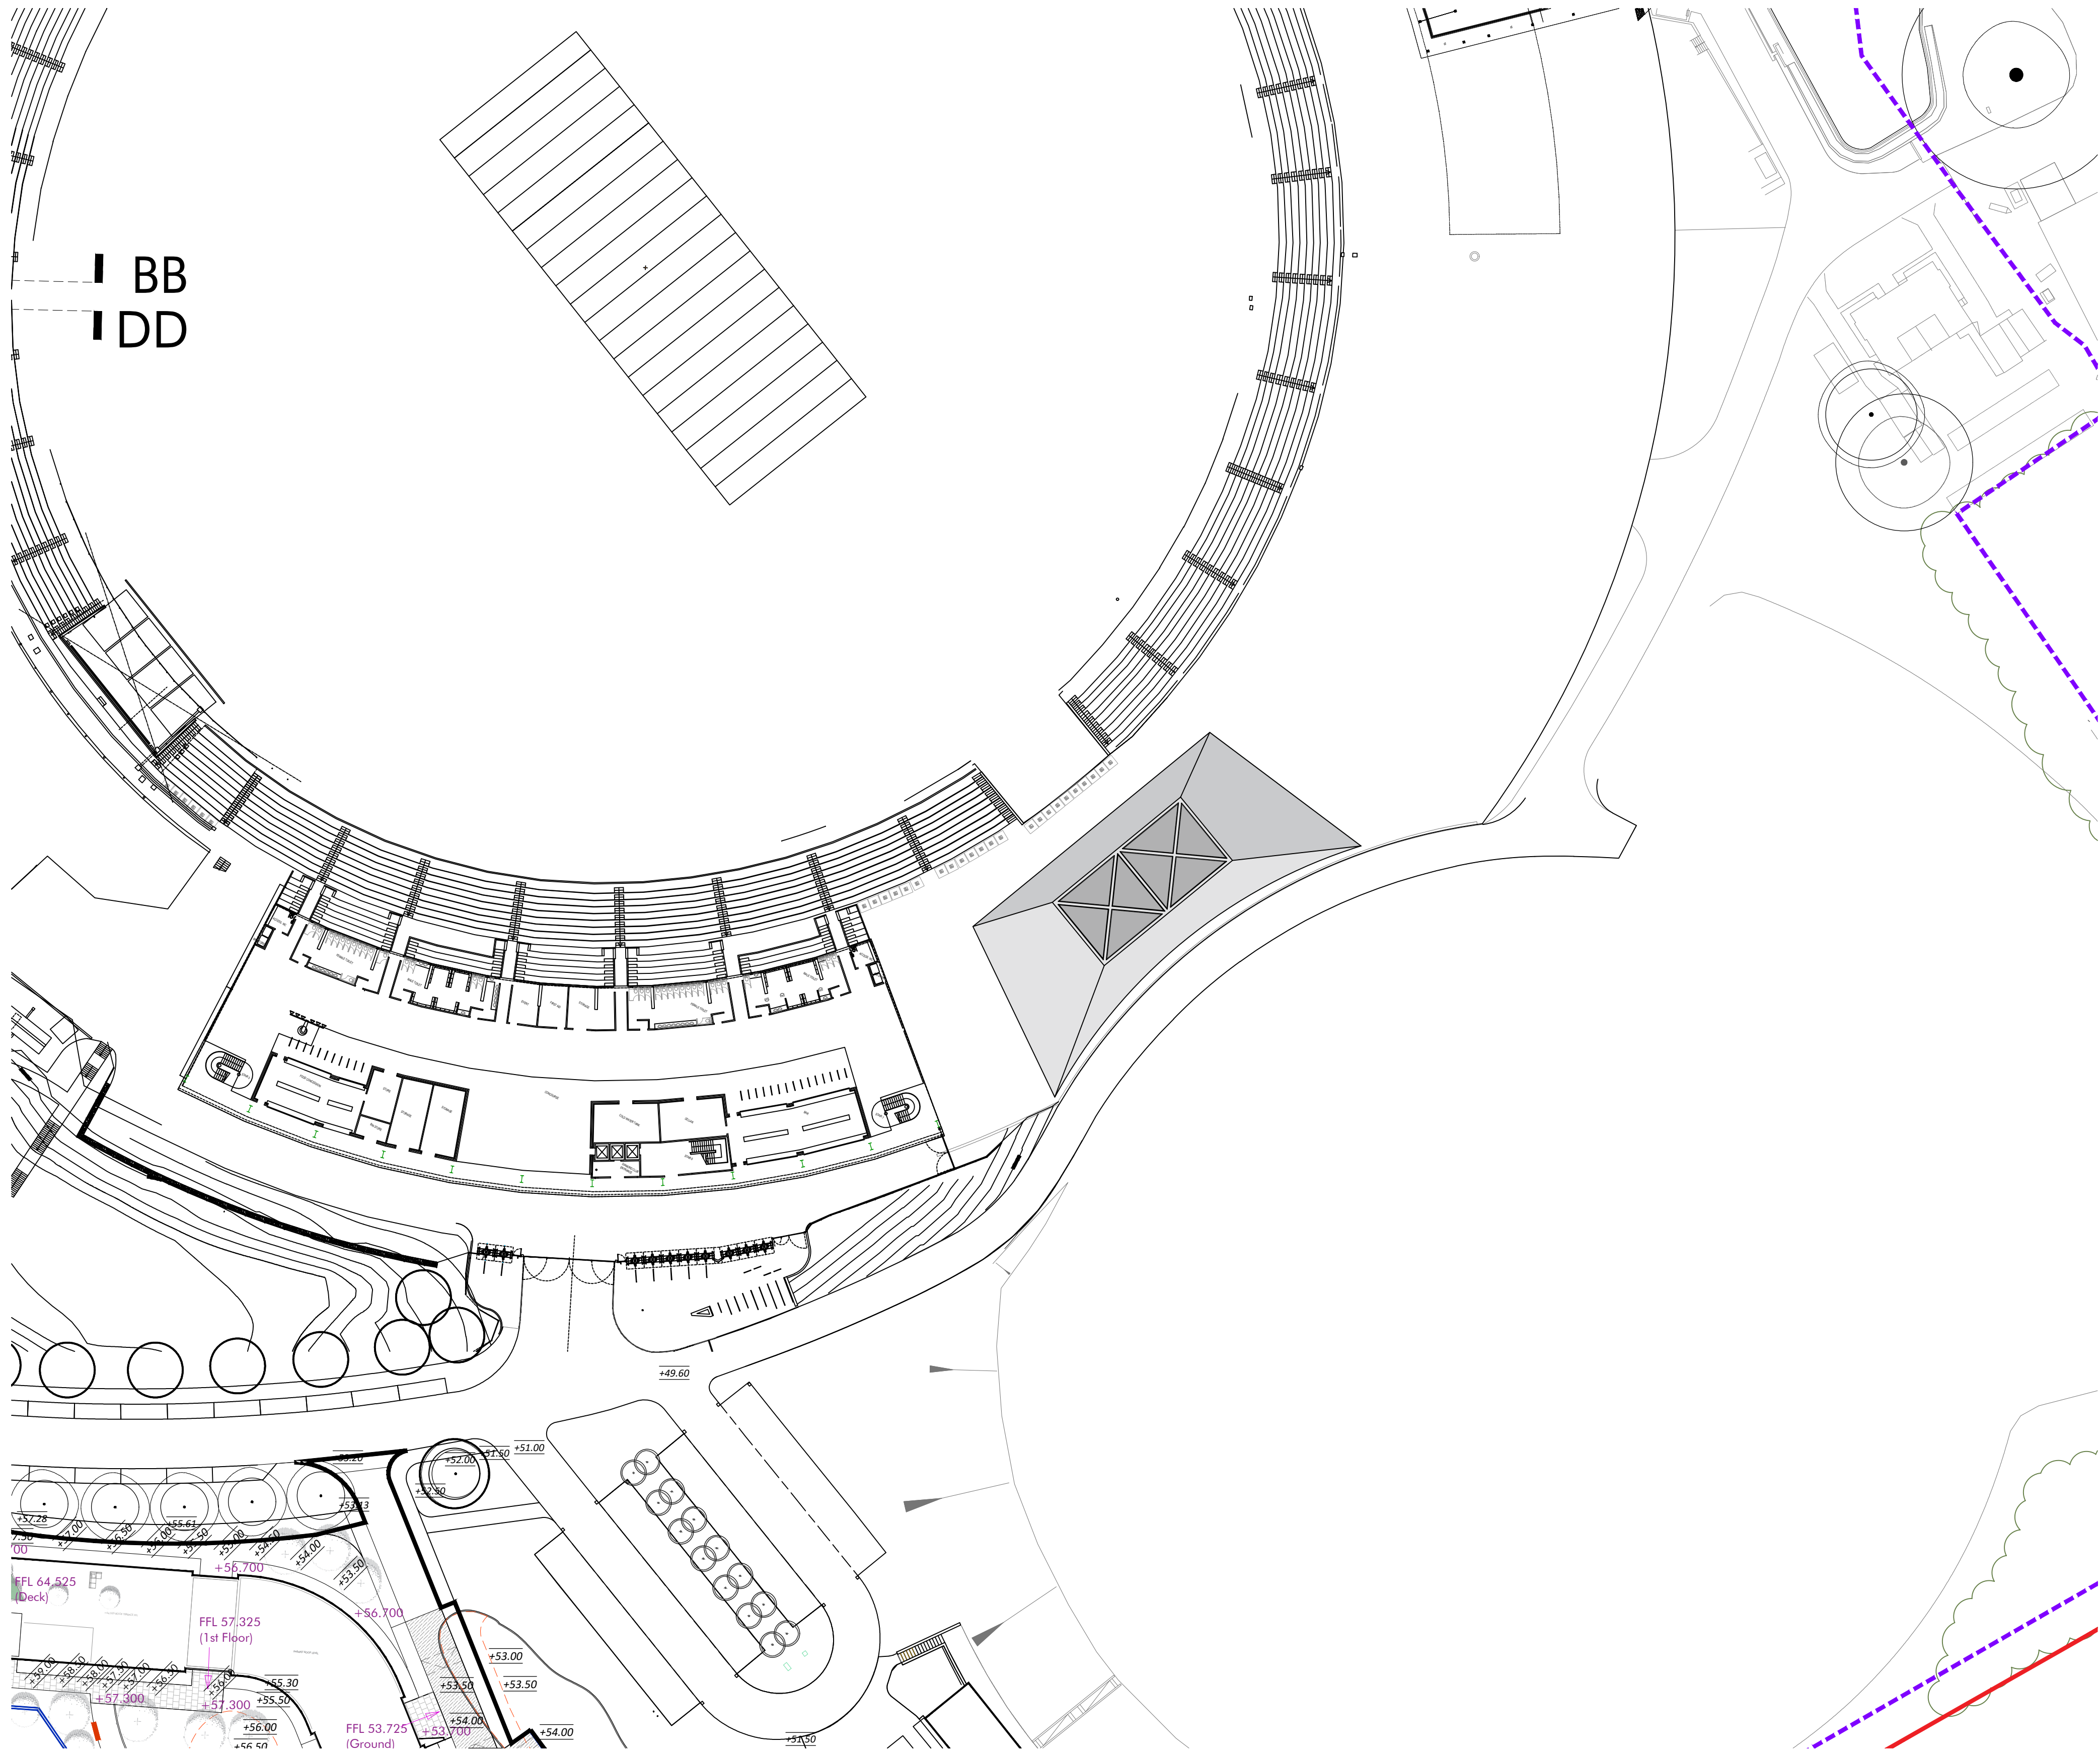

CHESHIRE	SURREY	SHEFFIELD	LIVERPOOL	MANCHESTER
Market Court 20-24 Church St Altrincham WA14 4DW 0161 929 7622	100 High St Esher Surrey KT10 9QJ 01372 203 335	Electric Works 3 Concourse Way Sheffield S1 2BJ 0114 250 7983	AvenueHQ 17 Mann Island Liverpool L3 1BP 0151 662 0122	All Work & Social XYZ Building 2 Hardman Boulevard M3 3AQ 0161 929 7622

AGEAS BOWL, SOUTHAMPTON
CLIENT: LADL & THE AGEAS BOWL

PROPOSED SITE PLAN (CHARACTER AREA 3)
DWG: 21016 (PL) 102 E
DATE: 08.12.21
SCALE: 1:500 @ A1 DRAWN: LA