


REV	DESCRIPTION	DATE	DRAWN
1	ISSUED FOR TENDERS	08/12/21	LA
2	REVISIONS TO CHANGING ZONE 3	08/12/21	LA
3	REVISIONS TO CHANGING ZONE 3	08/12/21	LA
4	REVISIONS TO CHANGING ZONE 3	08/12/21	LA
5	REVISIONS TO CHANGING ZONE 3	08/12/21	LA
6	REVISIONS TO CHANGING ZONE 3	08/12/21	LA
7	REVISIONS TO CHANGING ZONE 3	08/12/21	LA
8	REVISIONS TO CHANGING ZONE 3	08/12/21	LA
9	REVISIONS TO CHANGING ZONE 3	08/12/21	LA
10	REVISIONS TO CHANGING ZONE 3	08/12/21	LA

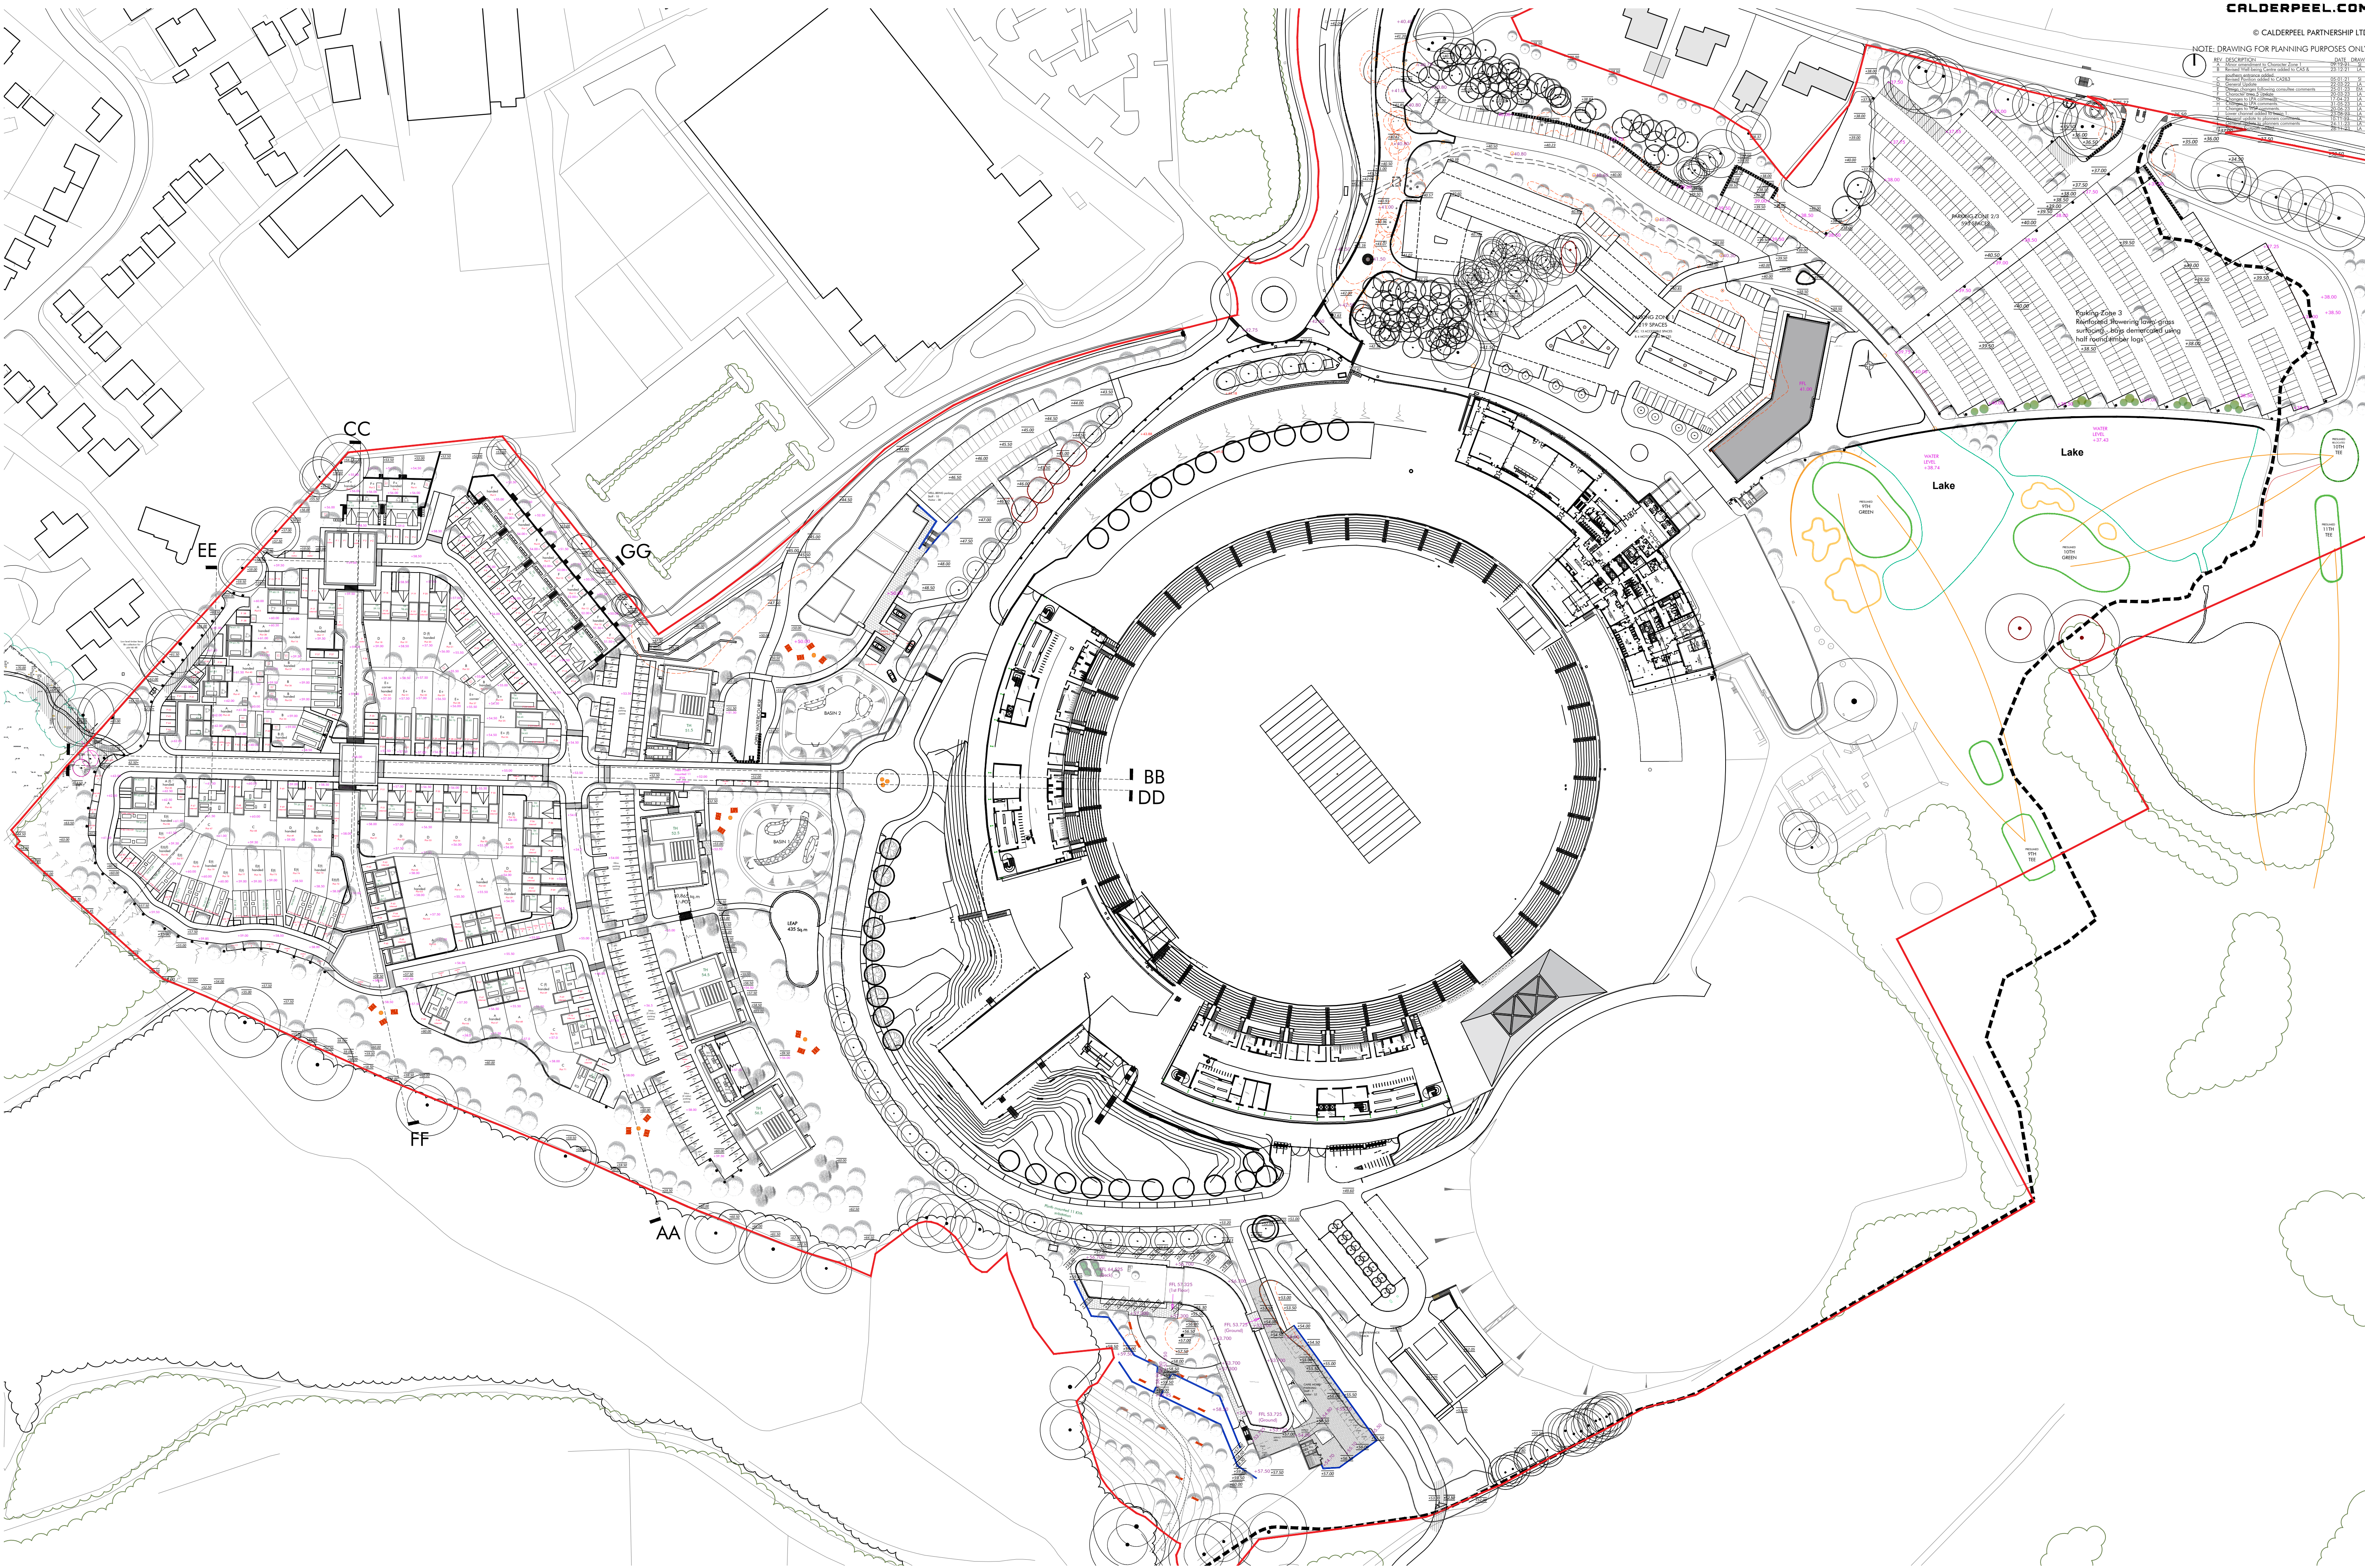

CHESHIRE	SURREY	SHEFFIELD	LIVERPOOL	MANCHESTER
Market Court 20-24 Church St Altrincham WA14 4DW 0161 929 7622	100 High St Esher Surrey KT10 9QJ 01372 203 335	Electric Works 3 Concourse Way Sheffield S1 2BJ 0114 250 7983	AvenueHQ 17 Mann Island Liverpool L3 1BP 0151 662 0122	All Work & Social XYZ Building 2 Hardman Boulevard M3 3AQ 0161 929 7622

AGEAS BOWL, SOUTHAMPTON
CLIENT: LADL & THE AGEAS BOWL

PROPOSED SITE PLAN
DWG: 21016 (PL) 100 M
DATE: 08.12.21
SCALE: 1:1000 @ A1 DRAWN: LA