
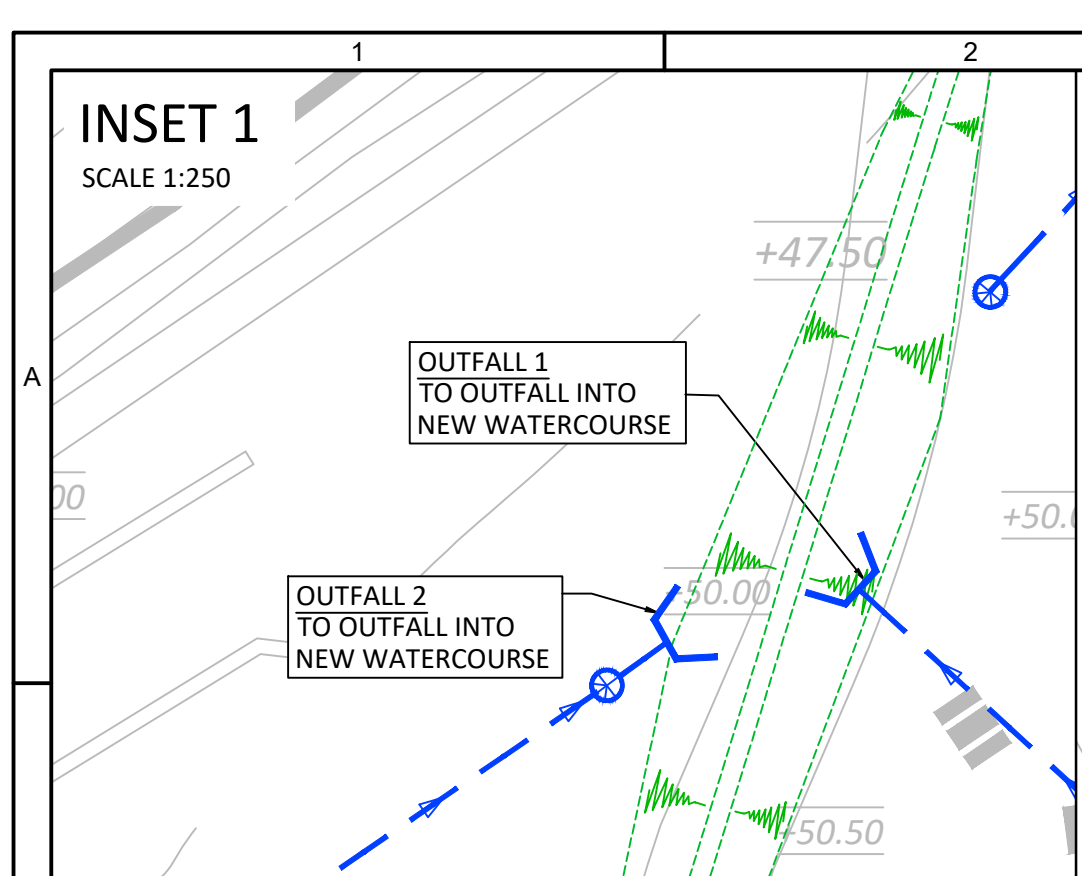


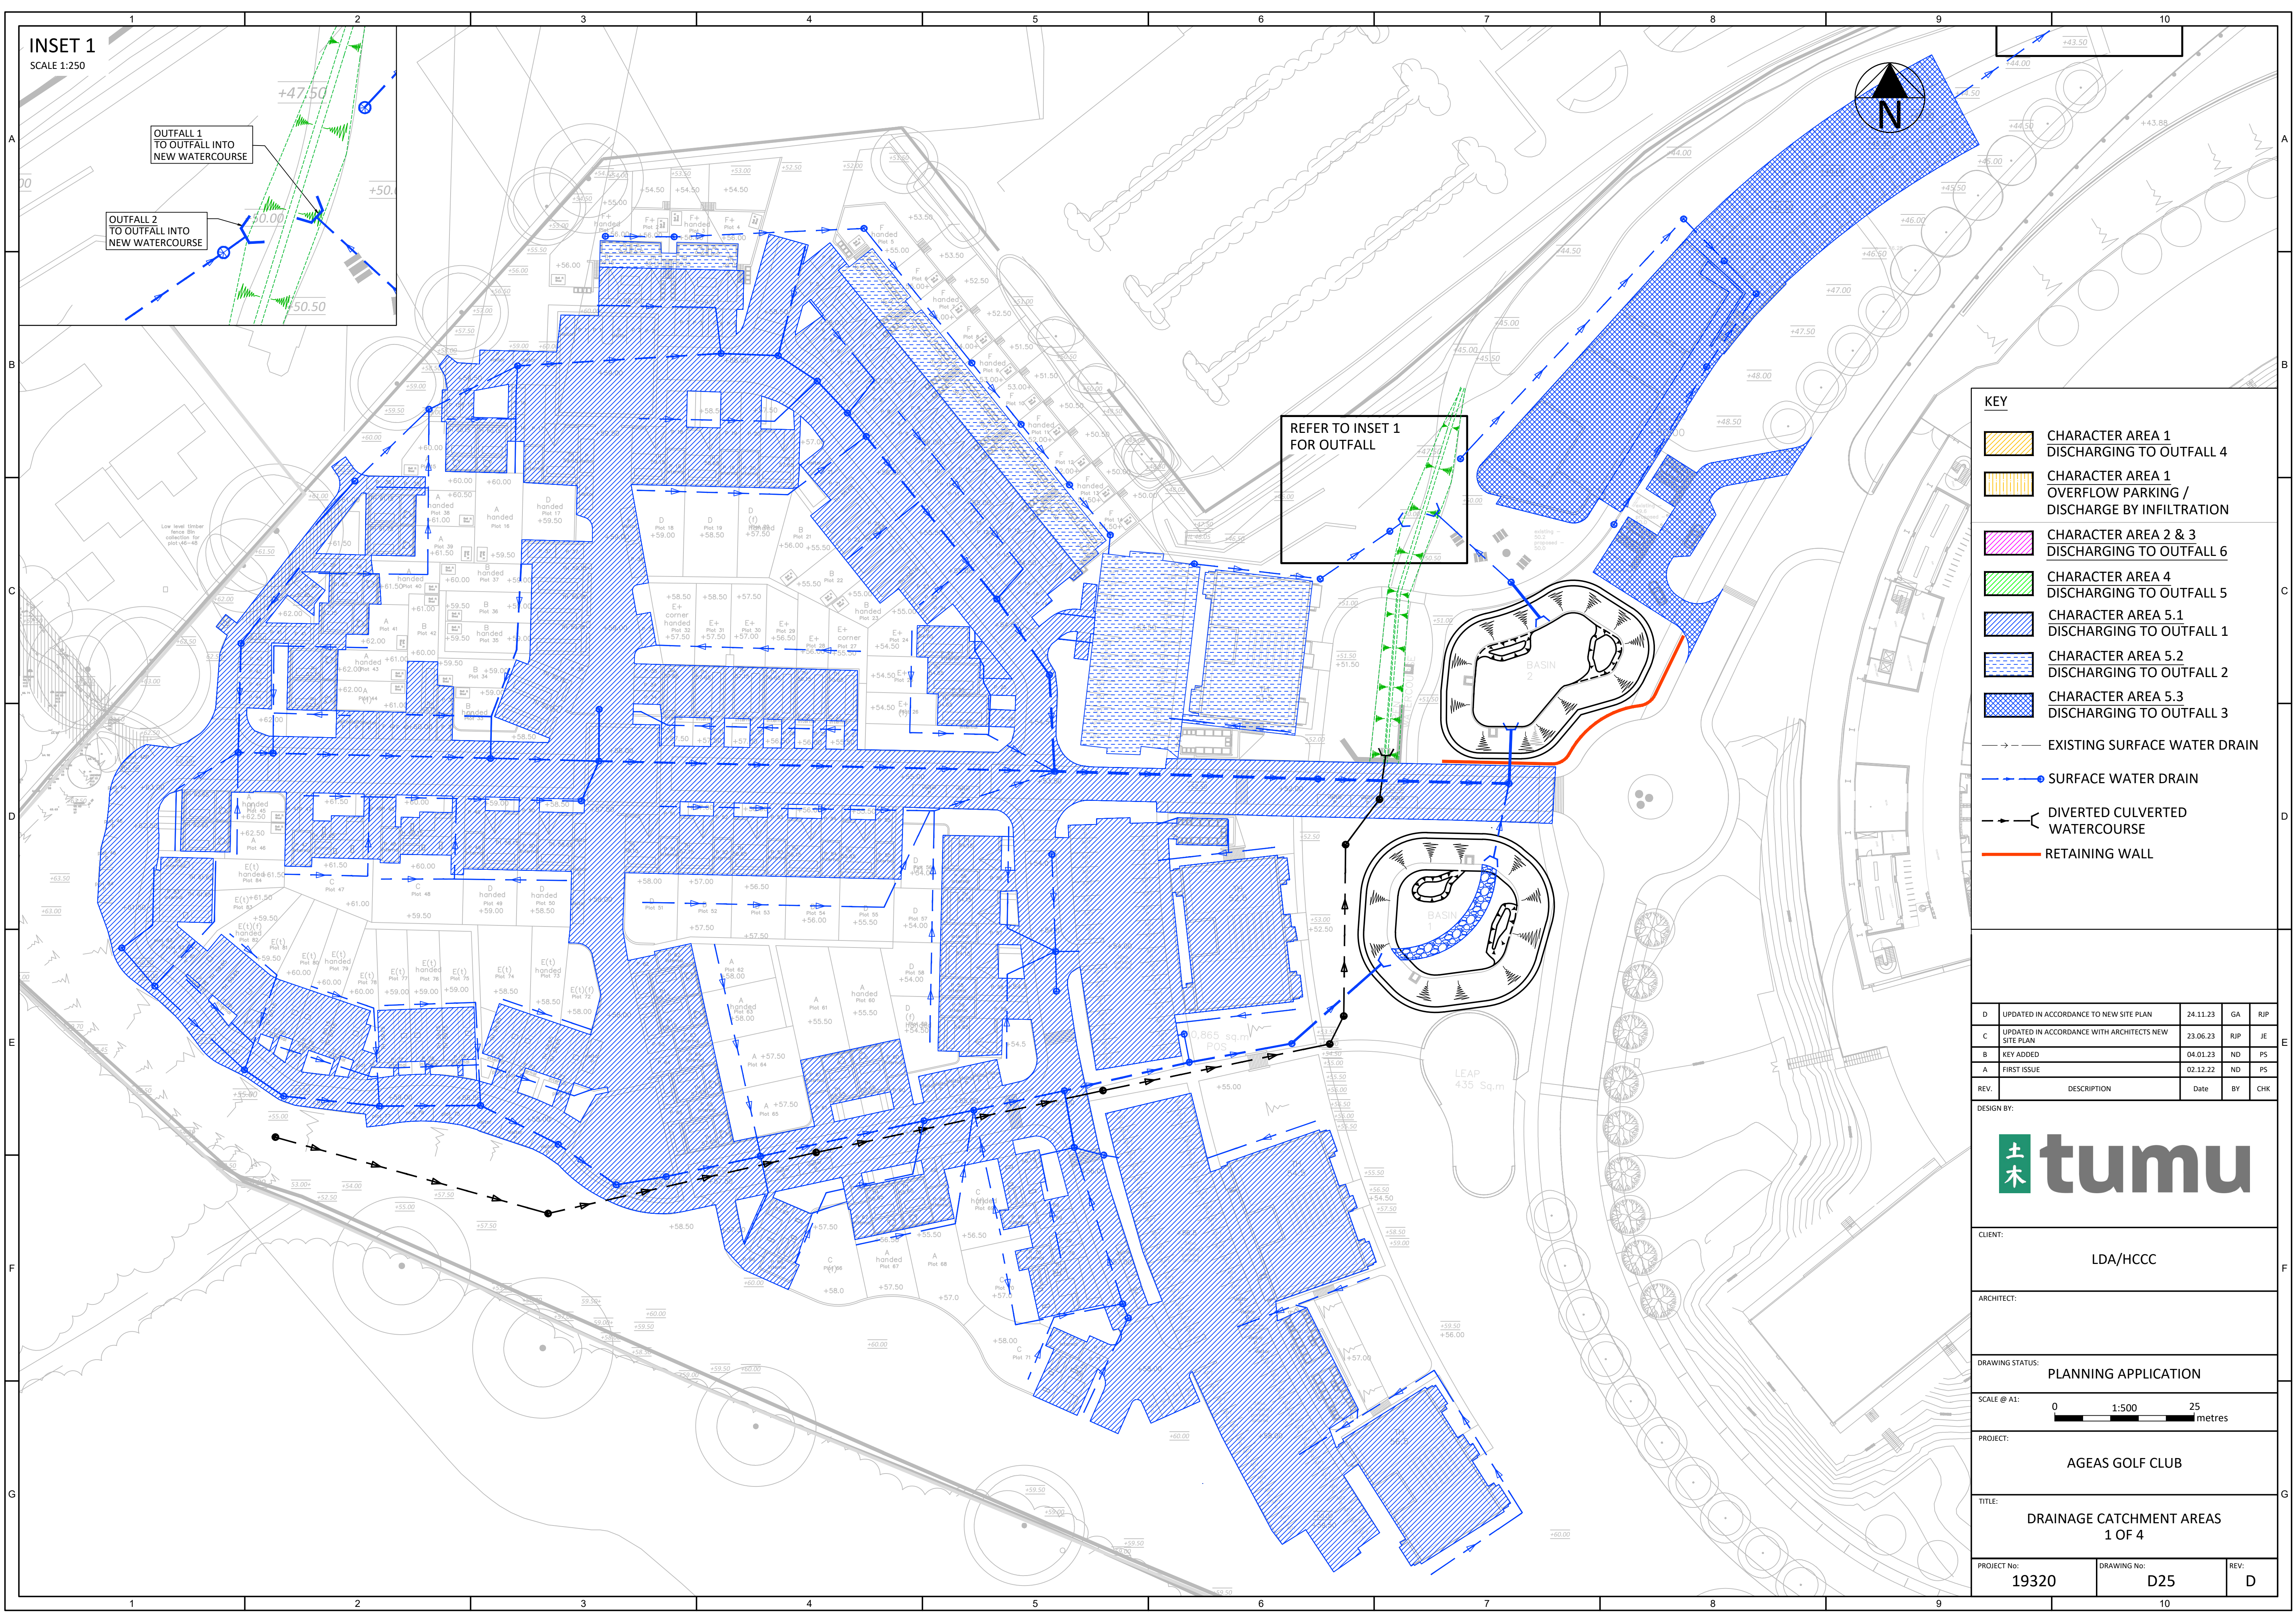

REFER TO INSET 1
FOR OUTFALL

- KEY**
- CHARACTER AREA 1
DISCHARGING TO OUTFALL 4
 - CHARACTER AREA 1
OVERFLOW PARKING /
DISCHARGE BY INFILTRATION
 - CHARACTER AREA 2 & 3
DISCHARGING TO OUTFALL 6
 - CHARACTER AREA 4
DISCHARGING TO OUTFALL 5
 - CHARACTER AREA 5.1
DISCHARGING TO OUTFALL 1
 - CHARACTER AREA 5.2
DISCHARGING TO OUTFALL 2
 - CHARACTER AREA 5.3
DISCHARGING TO OUTFALL 3
 - EXISTING SURFACE WATER DRAIN
 - SURFACE WATER DRAIN
 - DIVERTED CULVERTED
WATERCOURSE
 - RETAINING WALL

D	UPDATED IN ACCORDANCE TO NEW SITE PLAN	24.11.23	GA	RIP
C	UPDATED IN ACCORDANCE WITH ARCHITECTS NEW SITE PLAN	23.06.23	RJP	JE
B	KEY ADDED	04.01.23	ND	PS
A	FIRST ISSUE	02.12.22	ND	PS
REV.	DESCRIPTION	Date	BY	CHK

DESIGN BY:



CLIENT:

LDA/HCCC

ARCHITECT:

DRAWING STATUS:

PLANNING APPLICATION

SCALE @ A1:

0 1:500 25 metres

PROJECT:

AGEAS GOLF CLUB

TITLE:

DRAINAGE CATCHMENT AREAS
1 OF 4

PROJECT No:	DRAWING No:	REV:
19320	D25	D