

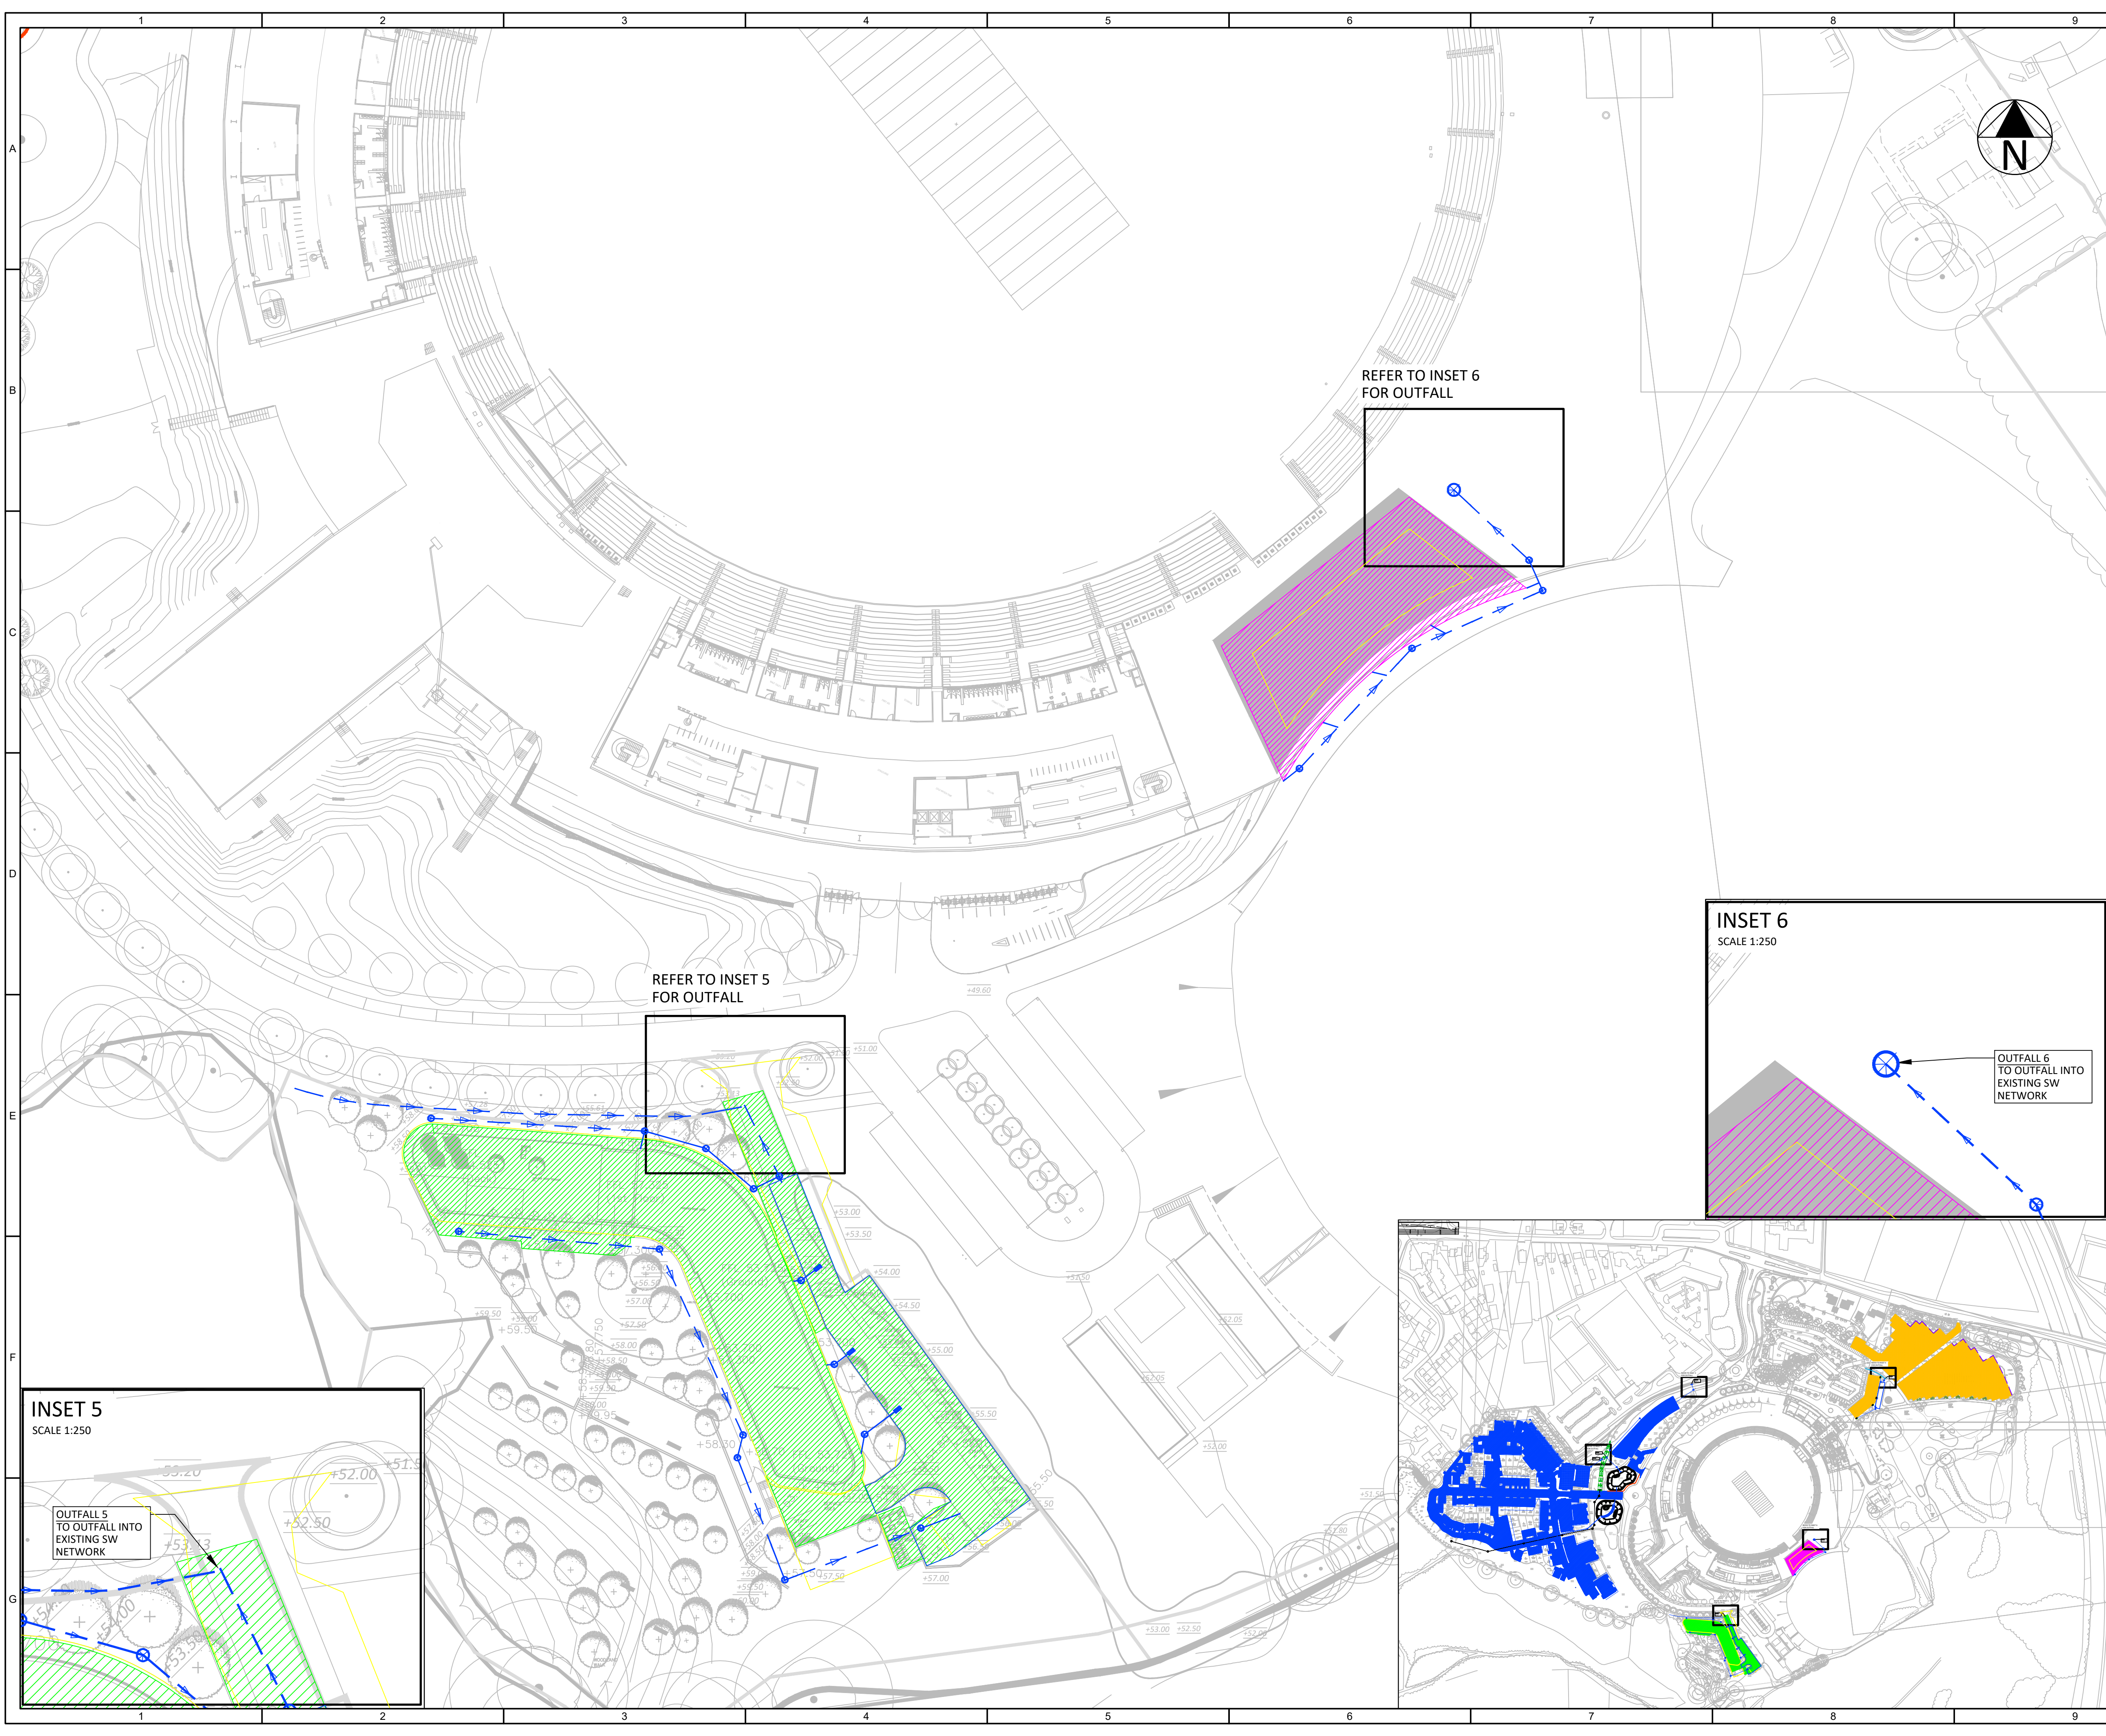
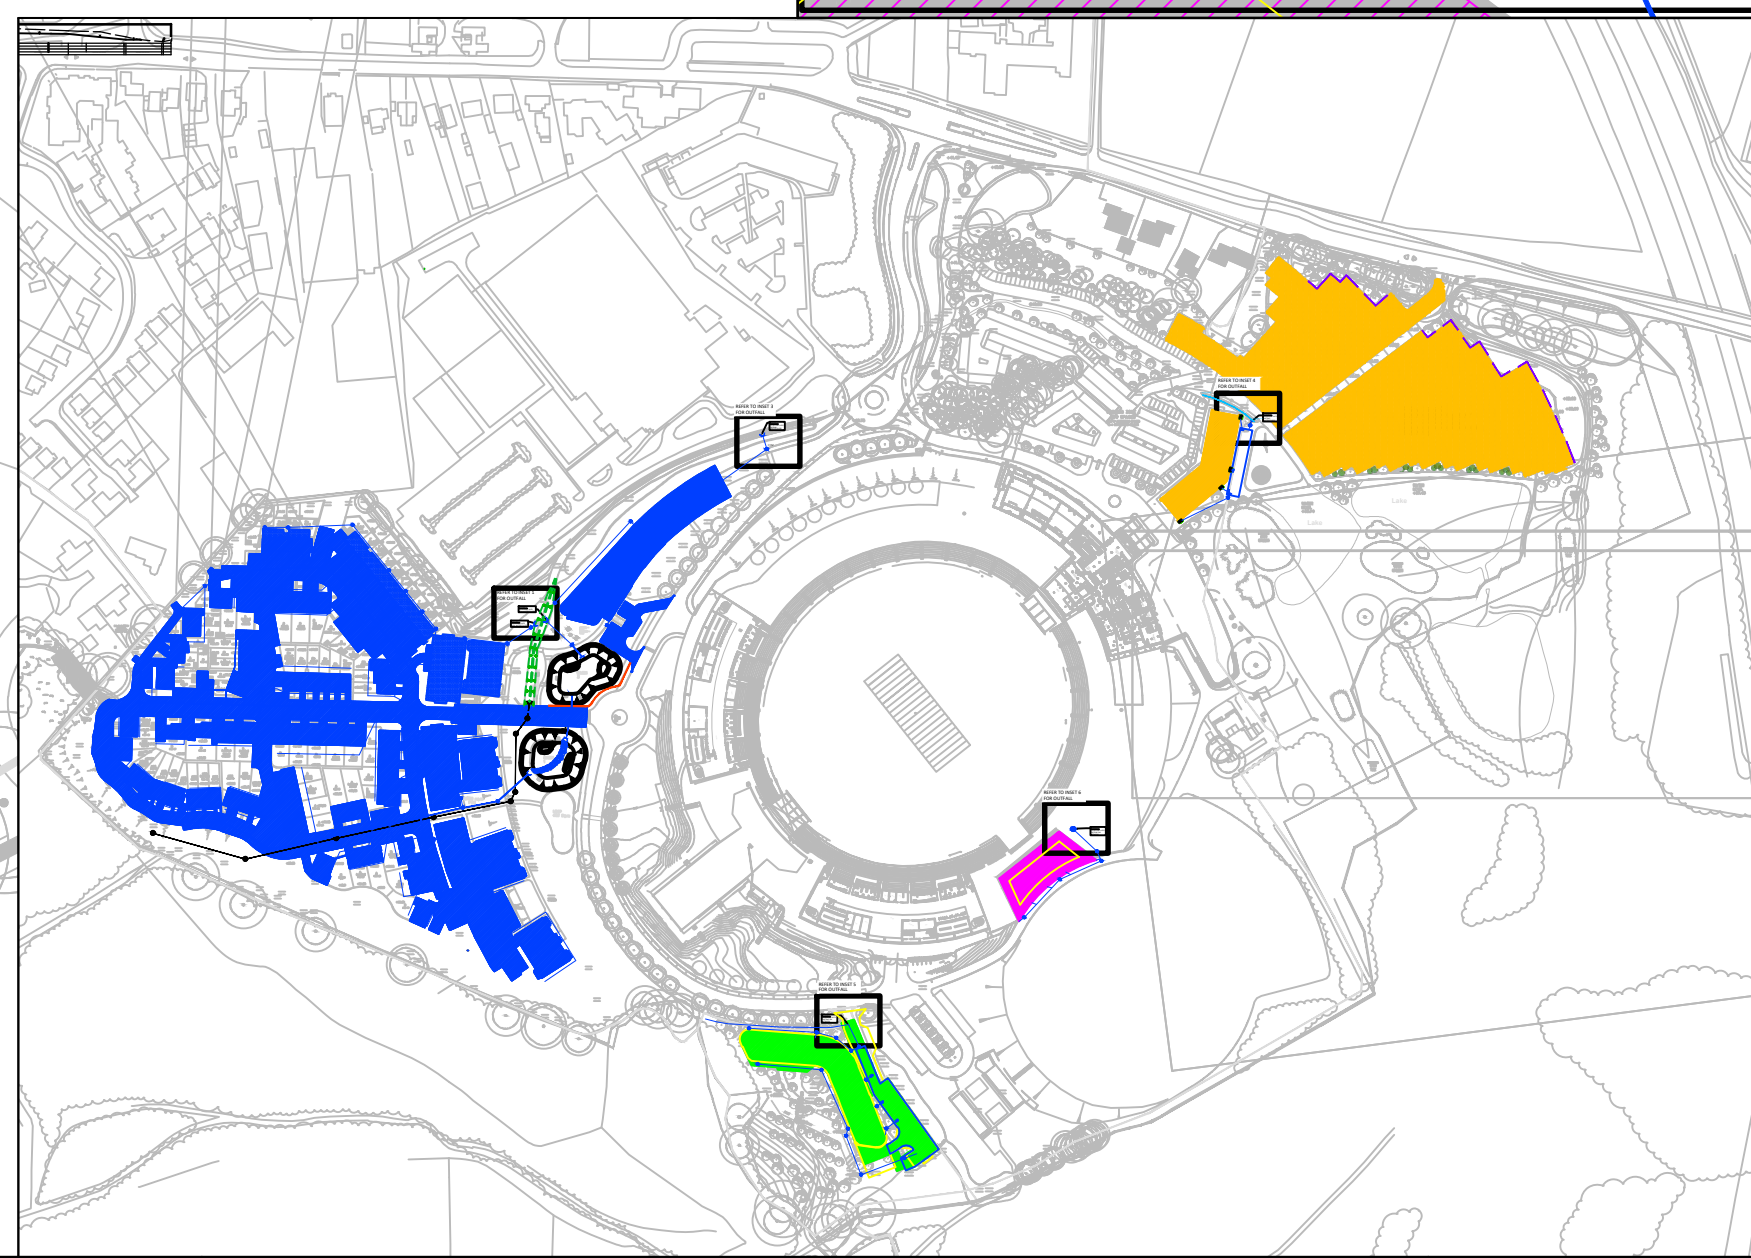


- KEY**
- CHARACTER AREA 1
DISCHARGING TO OUTFALL 4
 - CHARACTER AREA 1
OVERFLOW PARKING /
DISCHARGE BY INFILTRATION
 - CHARACTER AREA 2 & 3
DISCHARGING TO OUTFALL 6
 - CHARACTER AREA 4
DISCHARGING TO OUTFALL 5
 - CHARACTER AREA 5.1
DISCHARGING TO OUTFALL 1
 - CHARACTER AREA 5.2
DISCHARGING TO OUTFALL 2
 - CHARACTER AREA 5.3
DISCHARGING TO OUTFALL 3
 - EXISTING SURFACE WATER DRAIN
 - SURFACE WATER DRAIN
 - DIVERTED CULVERTED
WATERCOURSE
 - RETAINING WALL

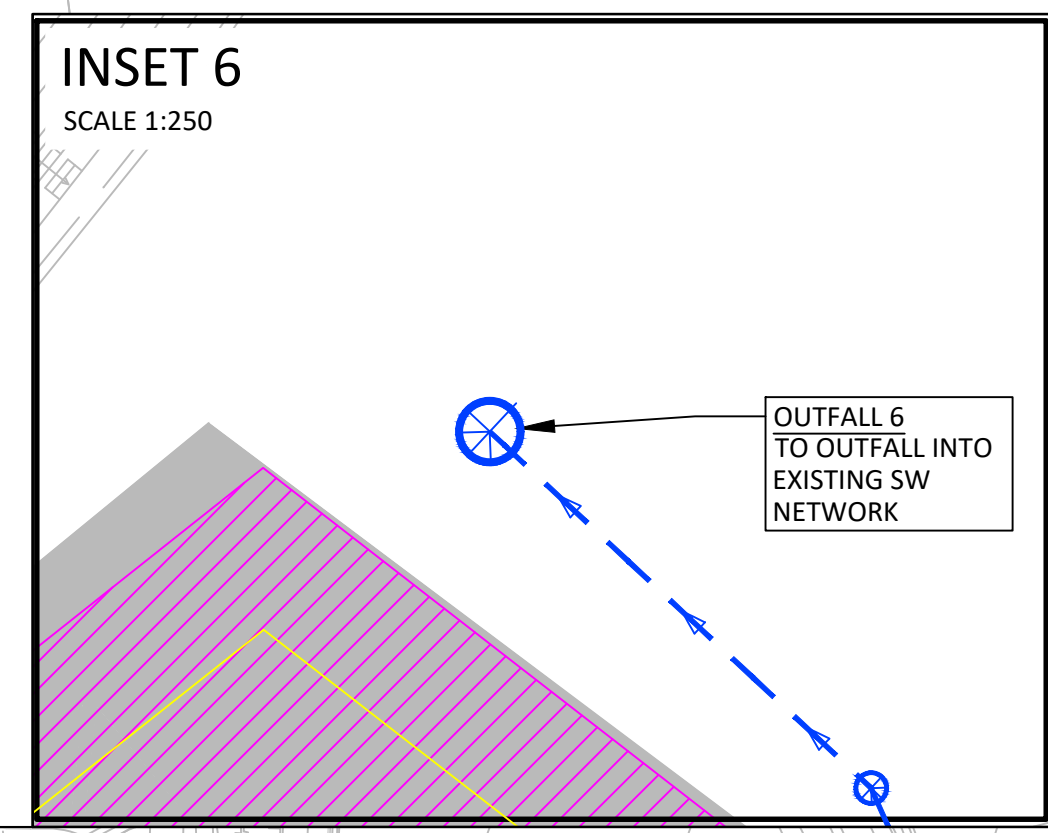

C	UPDATED IN ACCORDANCE TO NEW SITE PLAN	24.11.23	GA	RIP
B	KEY ADDED	04.01.23	ND	PS
A	FIRST ISSUE	02.12.22	ND	PS
REV.	DESCRIPTION	Date	BY	CHK

DESIGN BY:

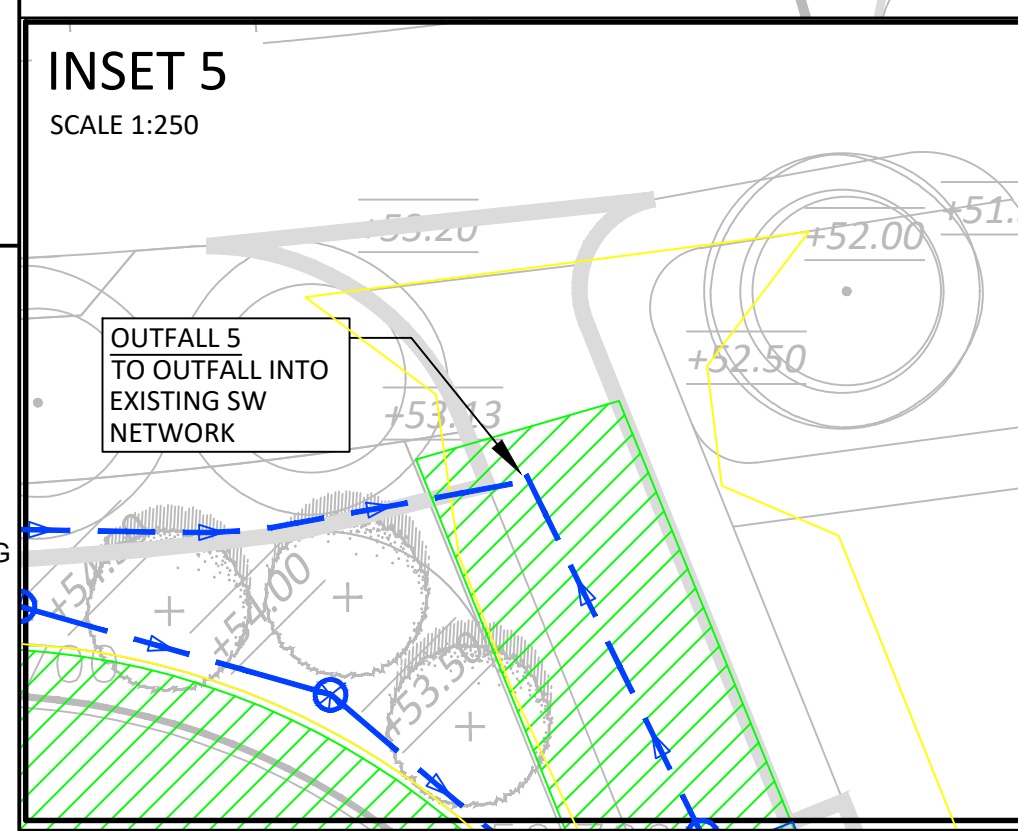

CLIENT: LDA/HCCC

ARCHITECT:

DRAWING STATUS: PLANNING APPLICATION

SCALE @ A1: 0 1:500 25 metres

PROJECT: AGEAS GOLF CLUB

TITLE: DRAINAGE CATCHMENT AREAS
3 OF 4

PROJECT No:	DRAWING No:	REV:
19320	D27	C