


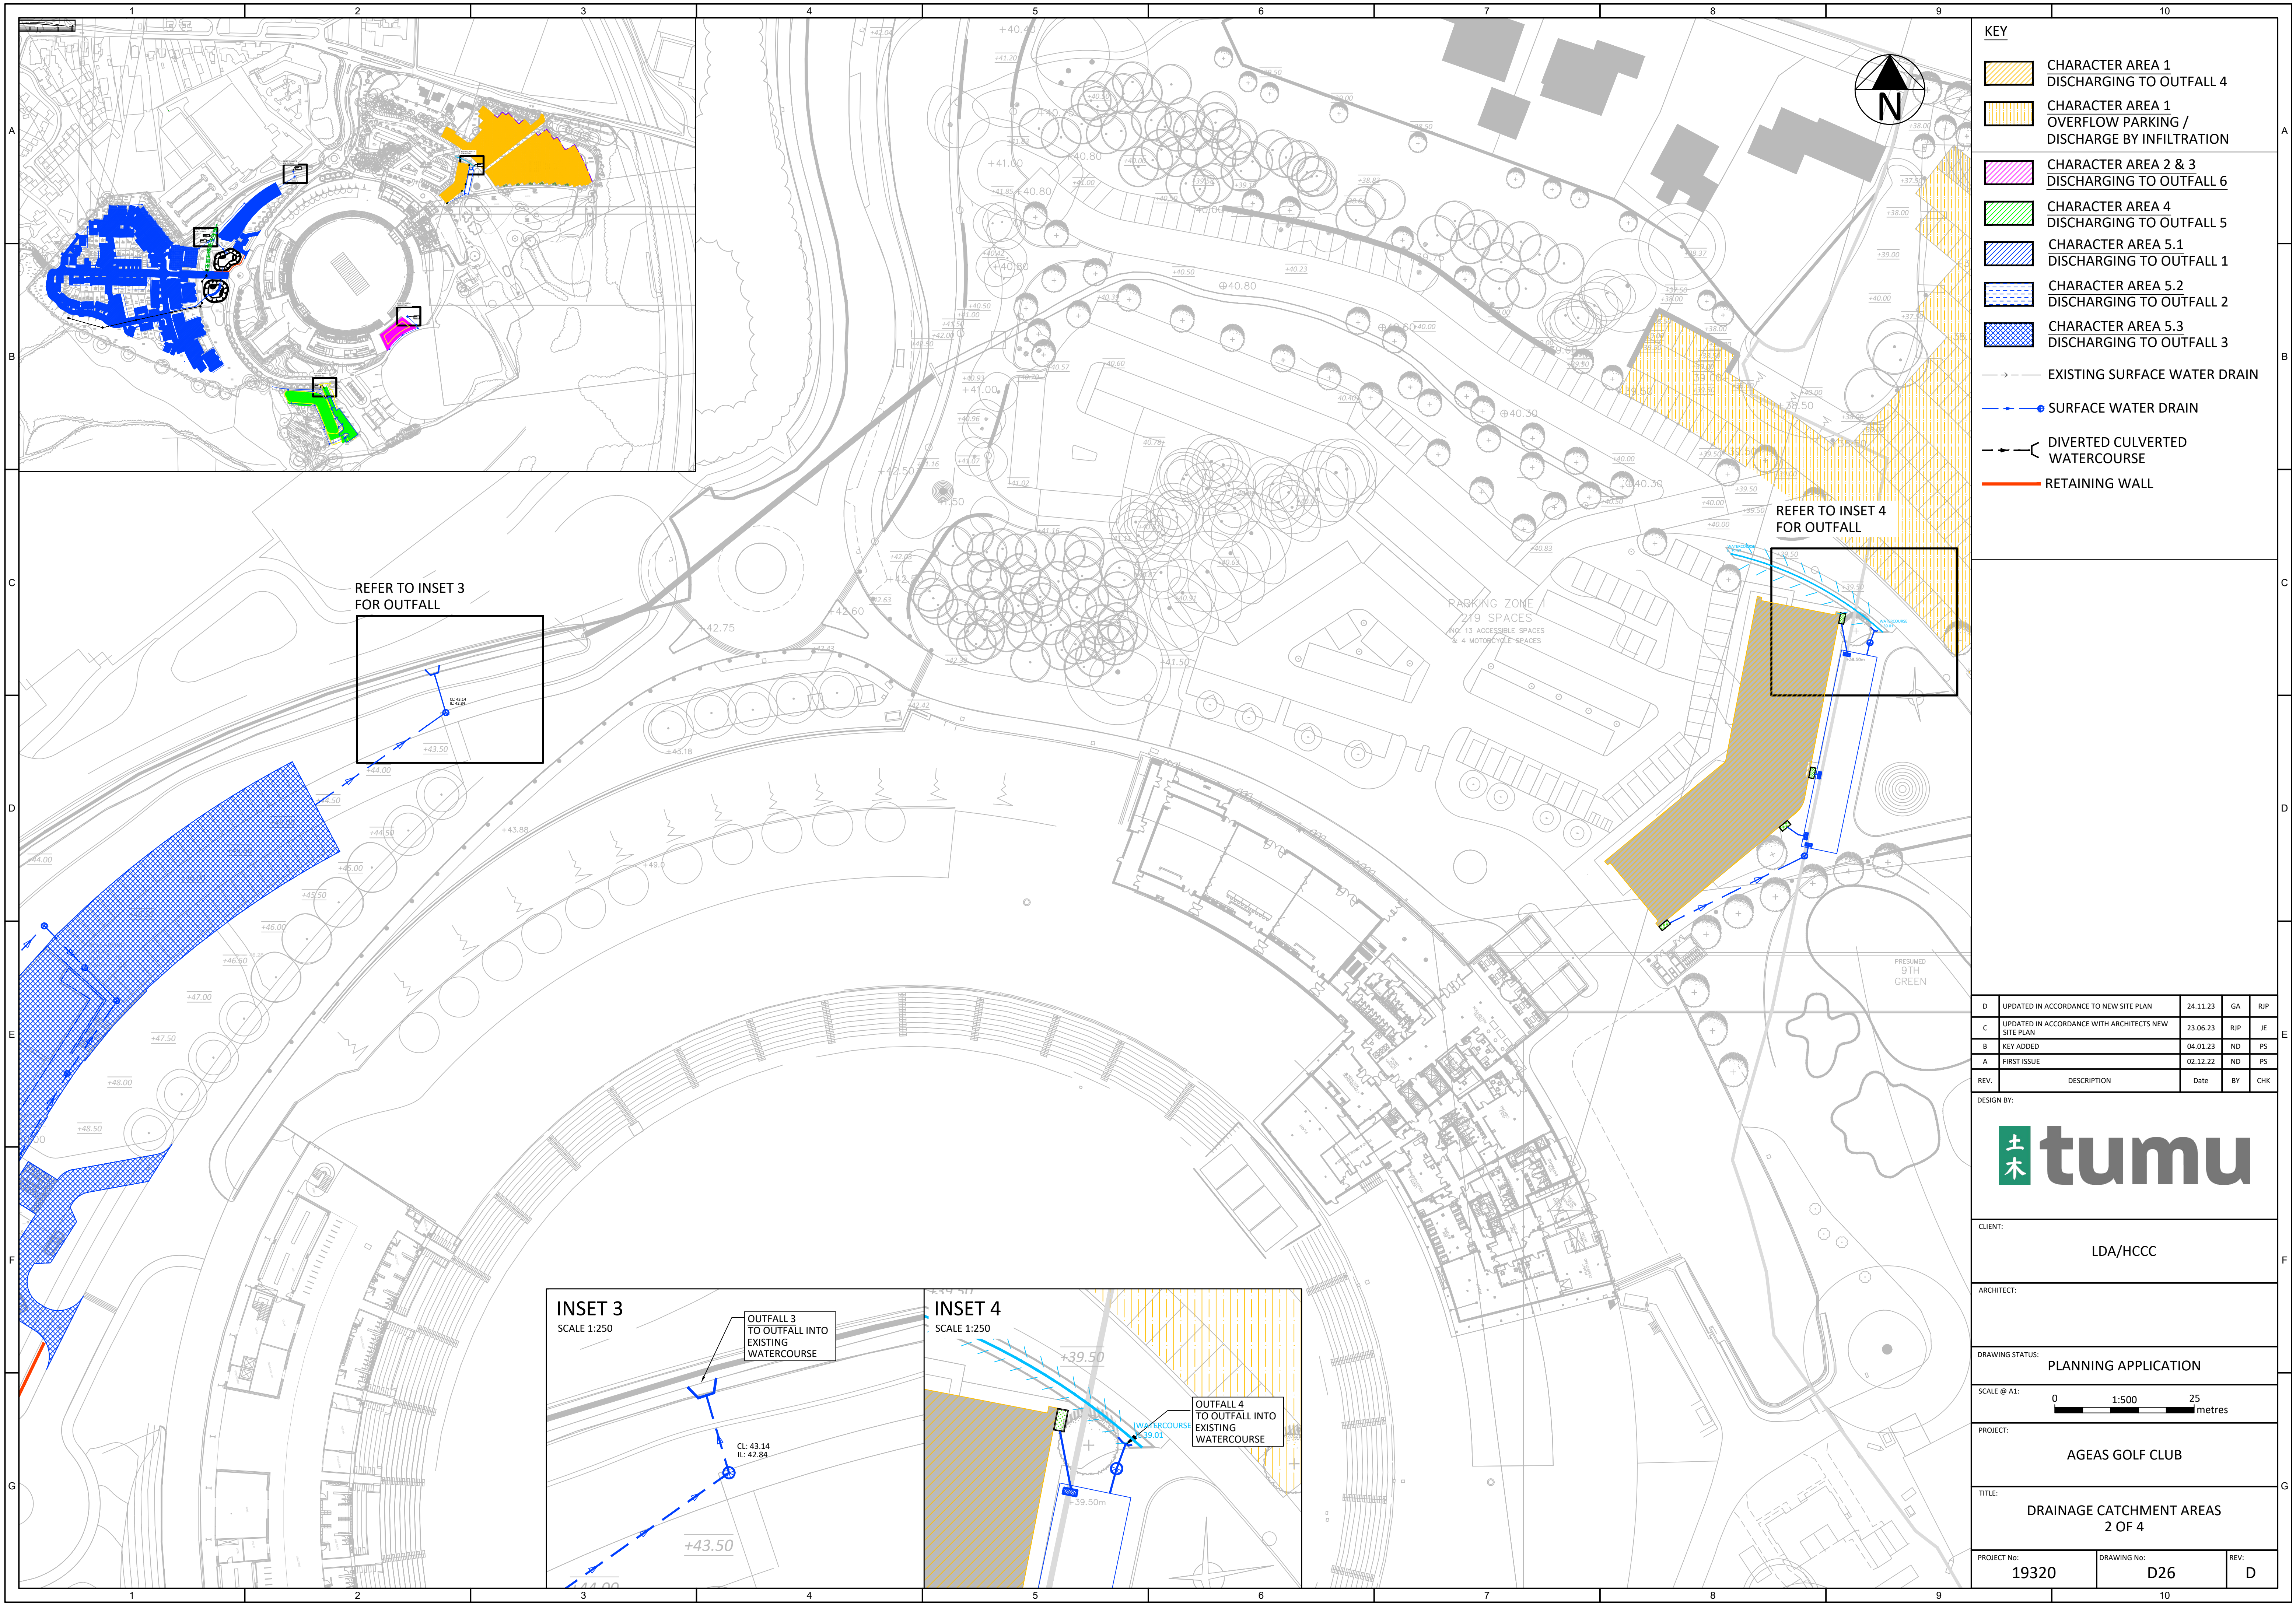

KEY

CHARACTER AREA 1
DISCHARGING TO OUTFALL 4

CHARACTER AREA 1
OVERFLOW PARKING /
DISCHARGE BY INFILTRATION

CHARACTER AREA 2 & 3
DISCHARGING TO OUTFALL 6

CHARACTER AREA 4
DISCHARGING TO OUTFALL 5

CHARACTER AREA 5.1
DISCHARGING TO OUTFALL 1

CHARACTER AREA 5.2
DISCHARGING TO OUTFALL 2




CHARACTER AREA 5.3
DISCHARGING TO OUTFALL 3

EXISTING SURFACE WATER DRAIN

SURFACE WATER DRAIN

DIVERTED CULVERTED
WATERCOURSE

RETAINING WALL

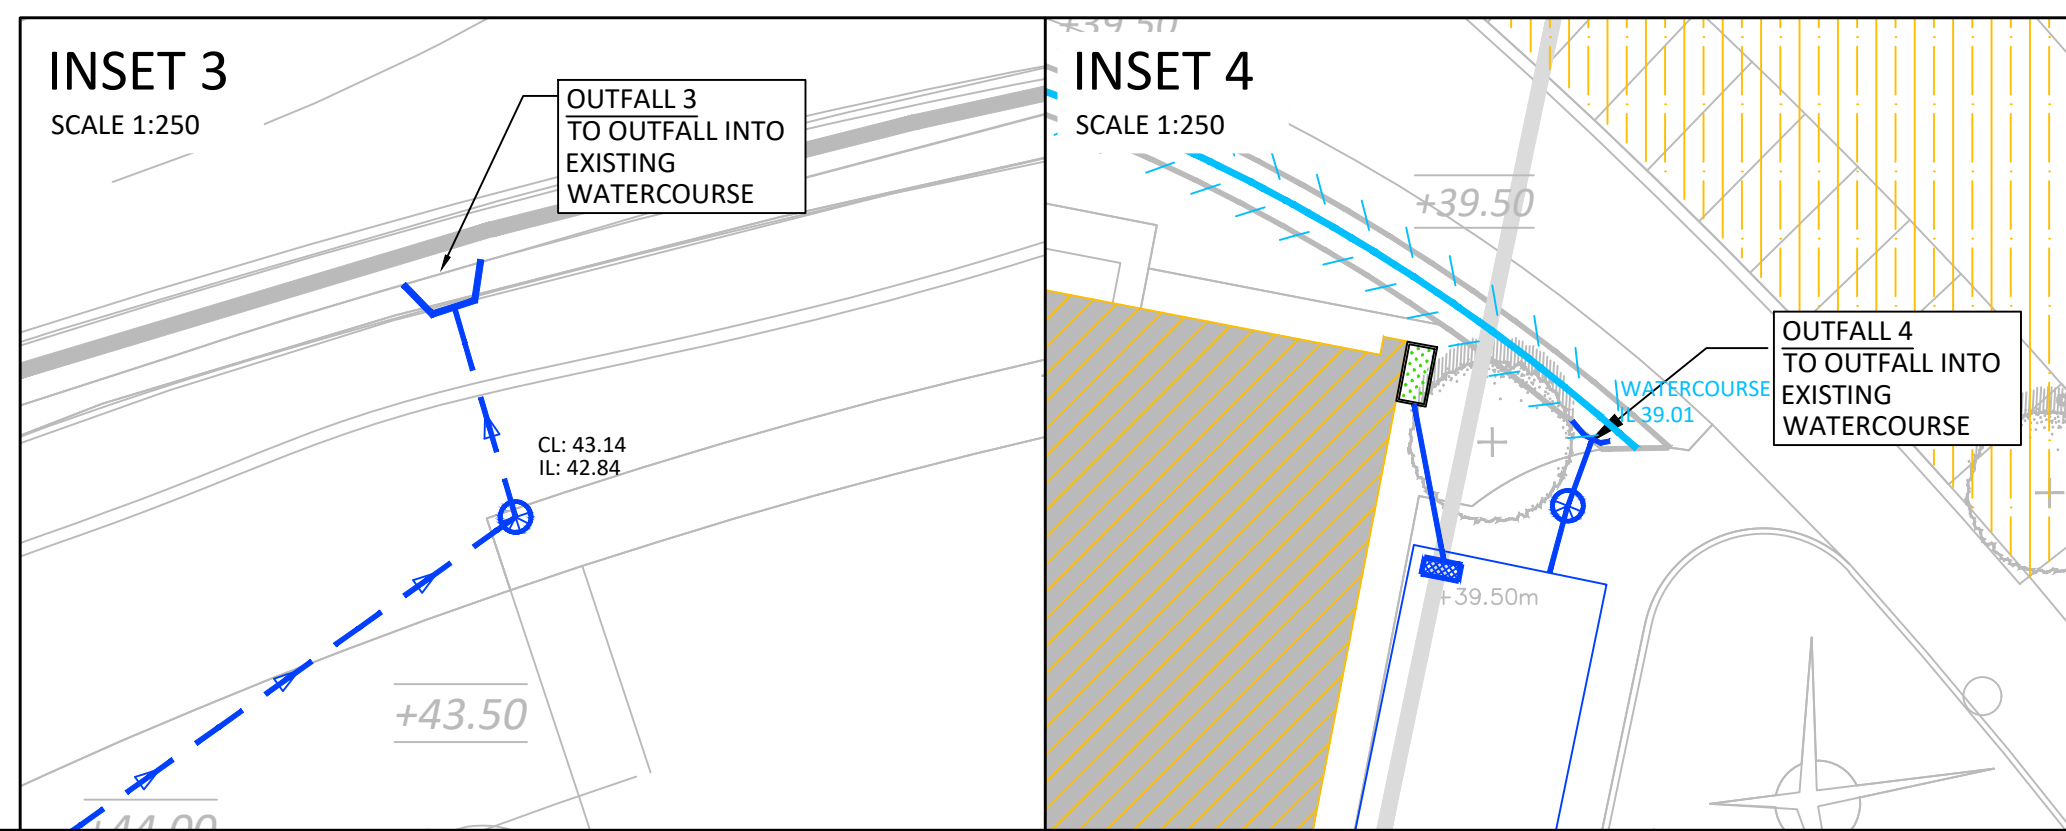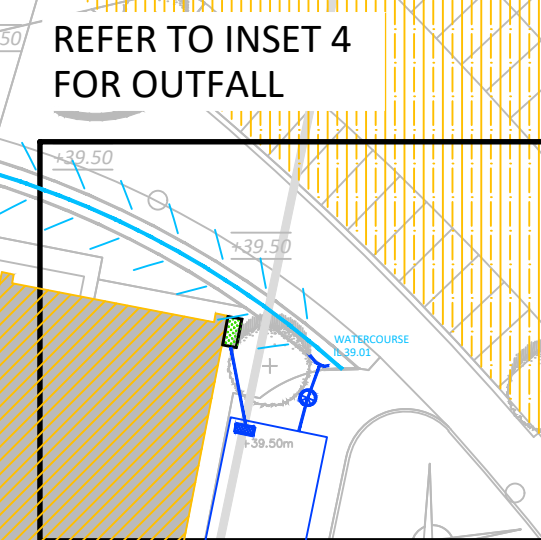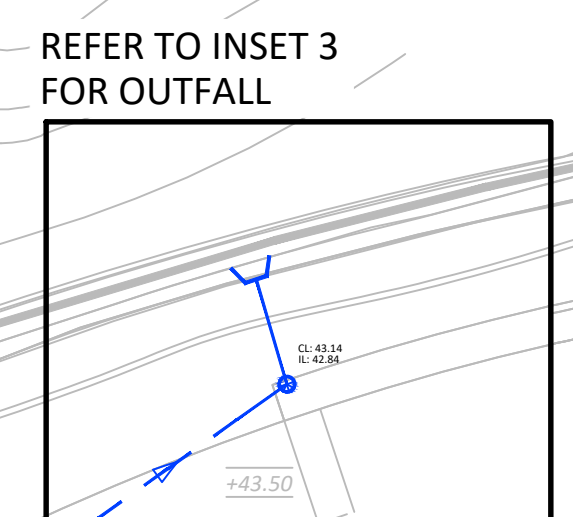

D	UPDATED IN ACCORDANCE TO NEW SITE PLAN	24.11.23	GA	RIP
C	UPDATED IN ACCORDANCE WITH ARCHITECTS NEW SITE PLAN	23.06.23	RJP	JE
B	KEY ADDED	04.01.23	ND	PS
A	FIRST ISSUE	02.12.22	ND	PS
REV.	DESCRIPTION	Date	BY	CHK

DESIGN BY:

土木

tumu

CLIENT:

LDA/HCCC

ARCHITECT:

DRAWING STATUS:

PLANNING APPLICATION

SCALE @ A1:

0

1:500

25

metres

PROJECT:

AGEAS GOLF CLUB

TITLE:

DRAINAGE CATCHMENT AREAS
2 OF 4

PROJECT No:

19320

DRAWING No:

D26

REV:

D