


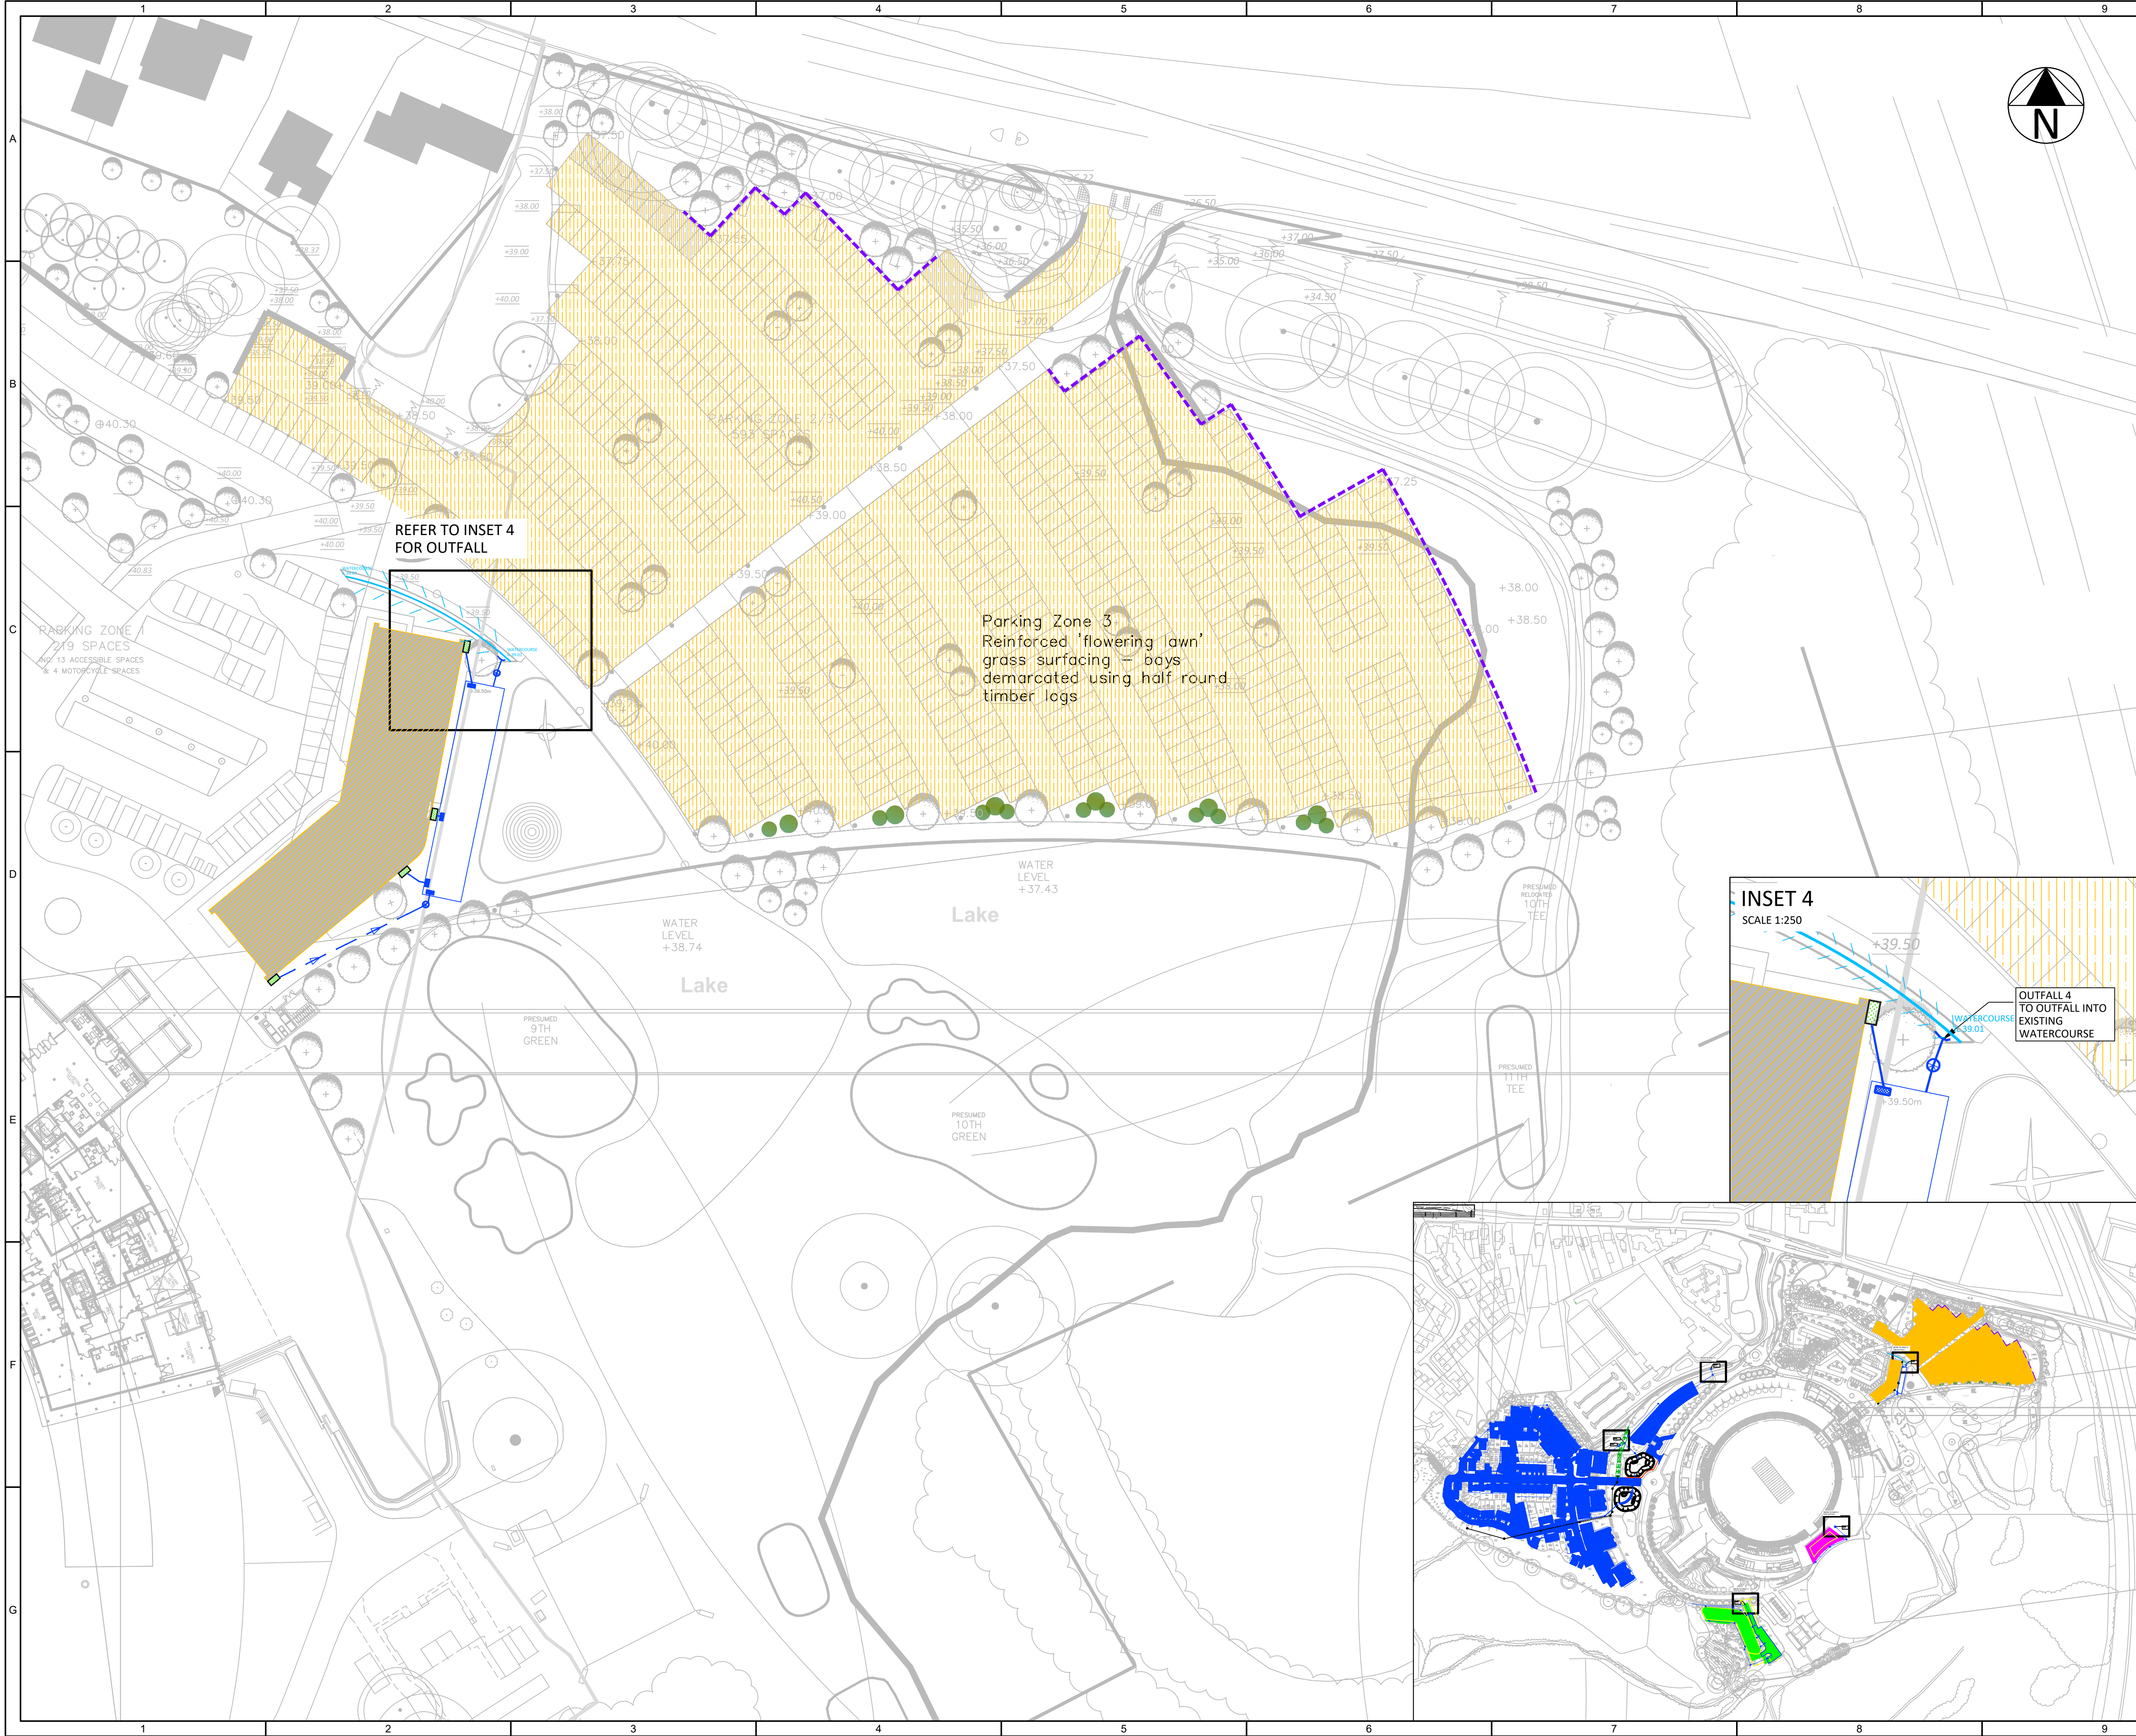

KEY

- CHARACTER AREA 1
DISCHARGING TO OUTFALL 4
- CHARACTER AREA 1
OVERFLOW PARKING /
DISCHARGE BY INFILTRATION
- CHARACTER AREA 2 & 3
DISCHARGING TO OUTFALL 6
- CHARACTER AREA 4
DISCHARGING TO OUTFALL 5
- CHARACTER AREA 5.1
DISCHARGING TO OUTFALL 1
- CHARACTER AREA 5.2
DISCHARGING TO OUTFALL 2
- CHARACTER AREA 5.3
DISCHARGING TO OUTFALL 3
- EXISTING SURFACE WATER DRAIN
- SURFACE WATER DRAIN
- DIVERTED CULVERTED
WATERCOURSE
- RETAINING WALL

INSET 4
SCALE 1:250

OUTFALL 4
TO OUTFALL INTO
EXISTING
WATERCOURSE

D	UPDATED IN ACCORDANCE TO NEW SITE PLAN	24.11.23	GA	RIP
C	UPDATED IN ACCORDANCE WITH ARCHITECTS NEW SITE PLAN	23.06.23	RJP	JE
B	KEY ADDED	04.01.23	ND	PS
A	FIRST ISSUE	02.12.22	ND	PS
REV.	DESCRIPTION	Date	BY	CHK

DESIGN BY:

tumu

CLIENT:
LDA/HCCC

ARCHITECT:

DRAWING STATUS:
PLANNING APPLICATION

SCALE @ A1:
0 1:500 25 metres

PROJECT:
AGEAS GOLF CLUB

TITLE:
DRAINAGE CATCHMENT AREAS
4 OF 4

PROJECT No: 19320	DRAWING No: D28	REV: D
----------------------	--------------------	-----------