



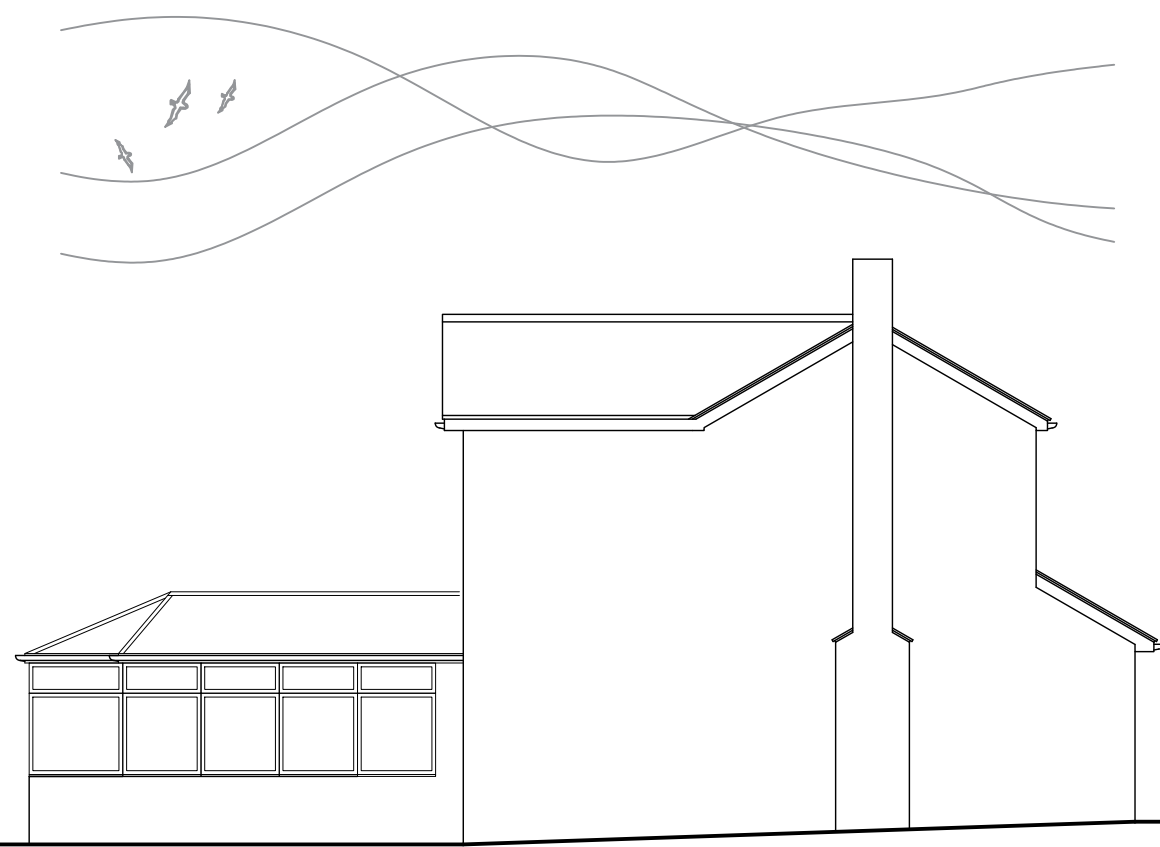

Existing
Side Elevation




Existing
Front Elevation

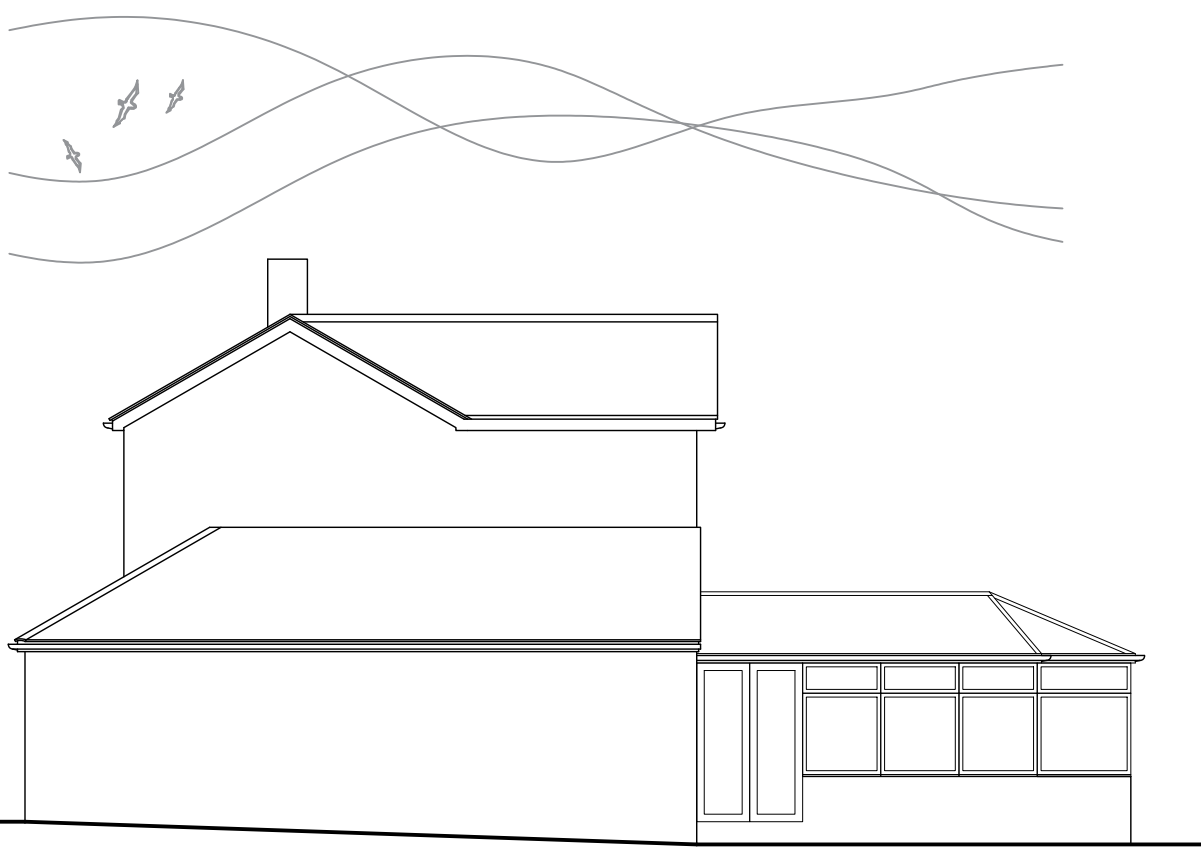


Existing
Side Elevation




Existing
Rear Elevation

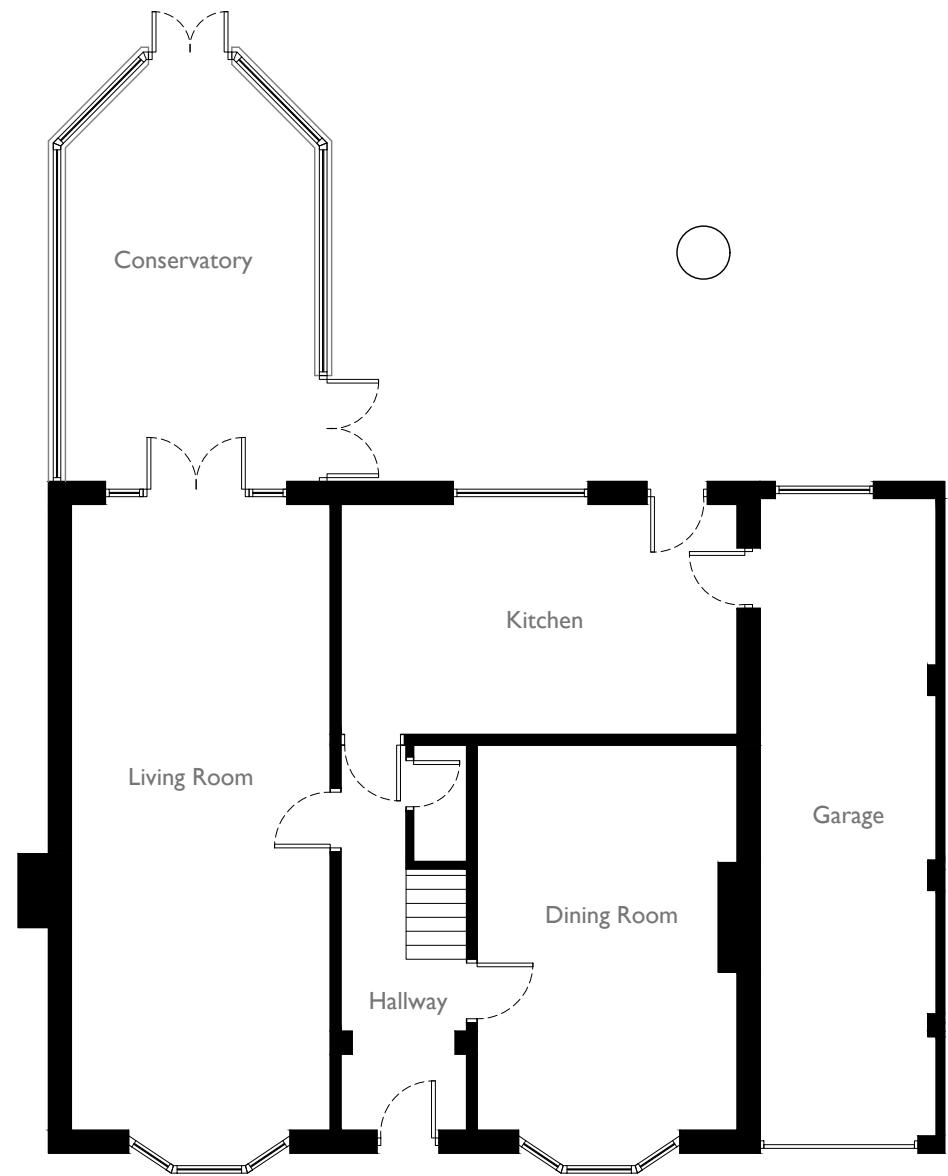

Existing
Ground Floor Plan

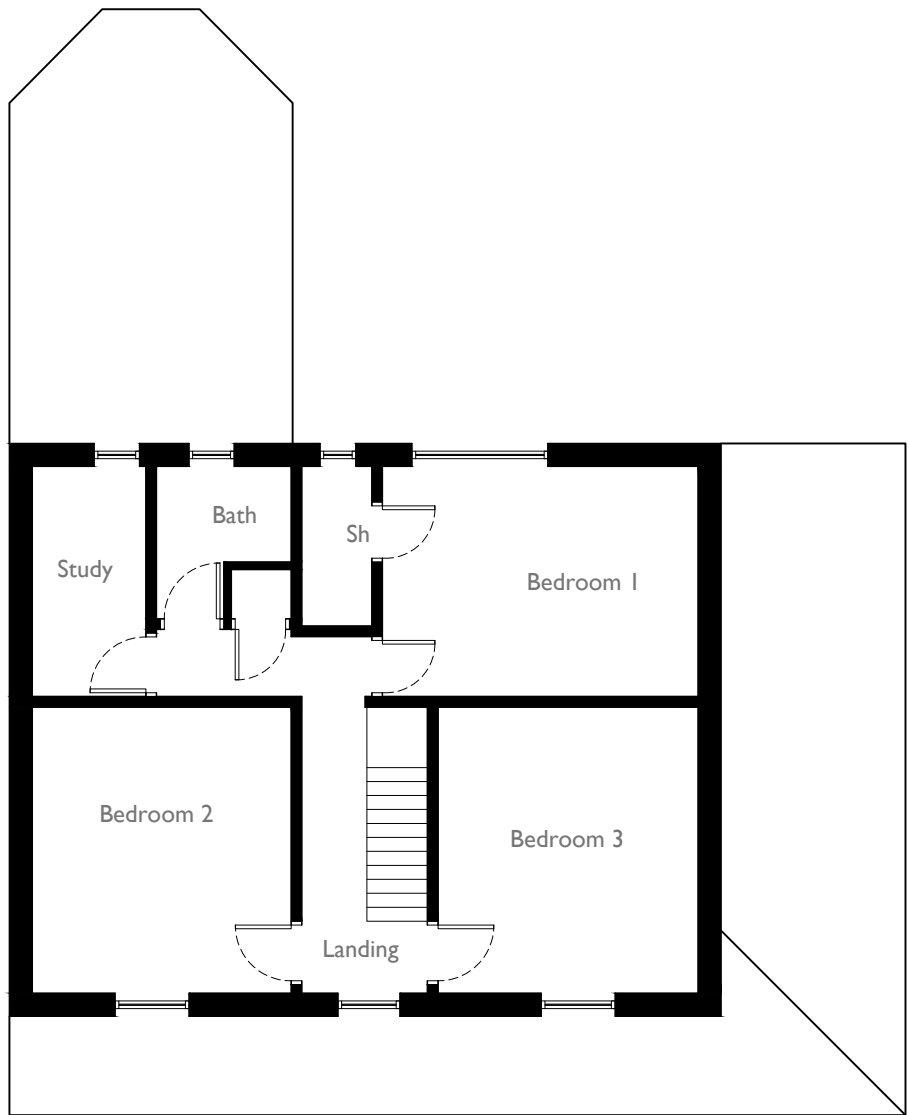

Existing
First Floor Plan

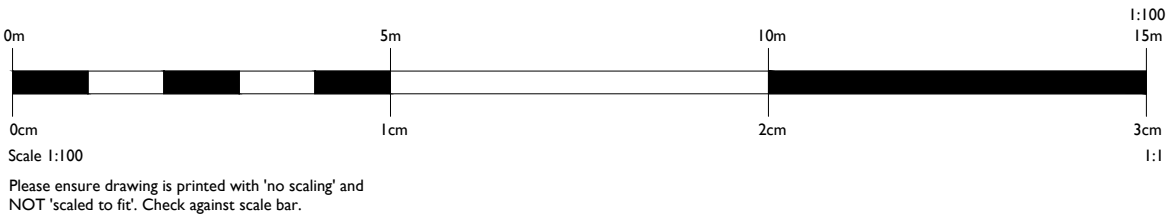

Email: alexpcarr@outlook.com
Telephone: 07308 953285
Facebook: acdesignuk

PROJECT 26 Oatlands Road Botley	Project type Housing	Drawing classification Housing	SCALE 1:100	SHEET SIZE A2	SHEET No.	DATE 11/10/23	DRAWN Alexander Carr
	DRAWING TITLE Existing Floor Plans and Elevations		Planning				
			ED01-100-1st				